


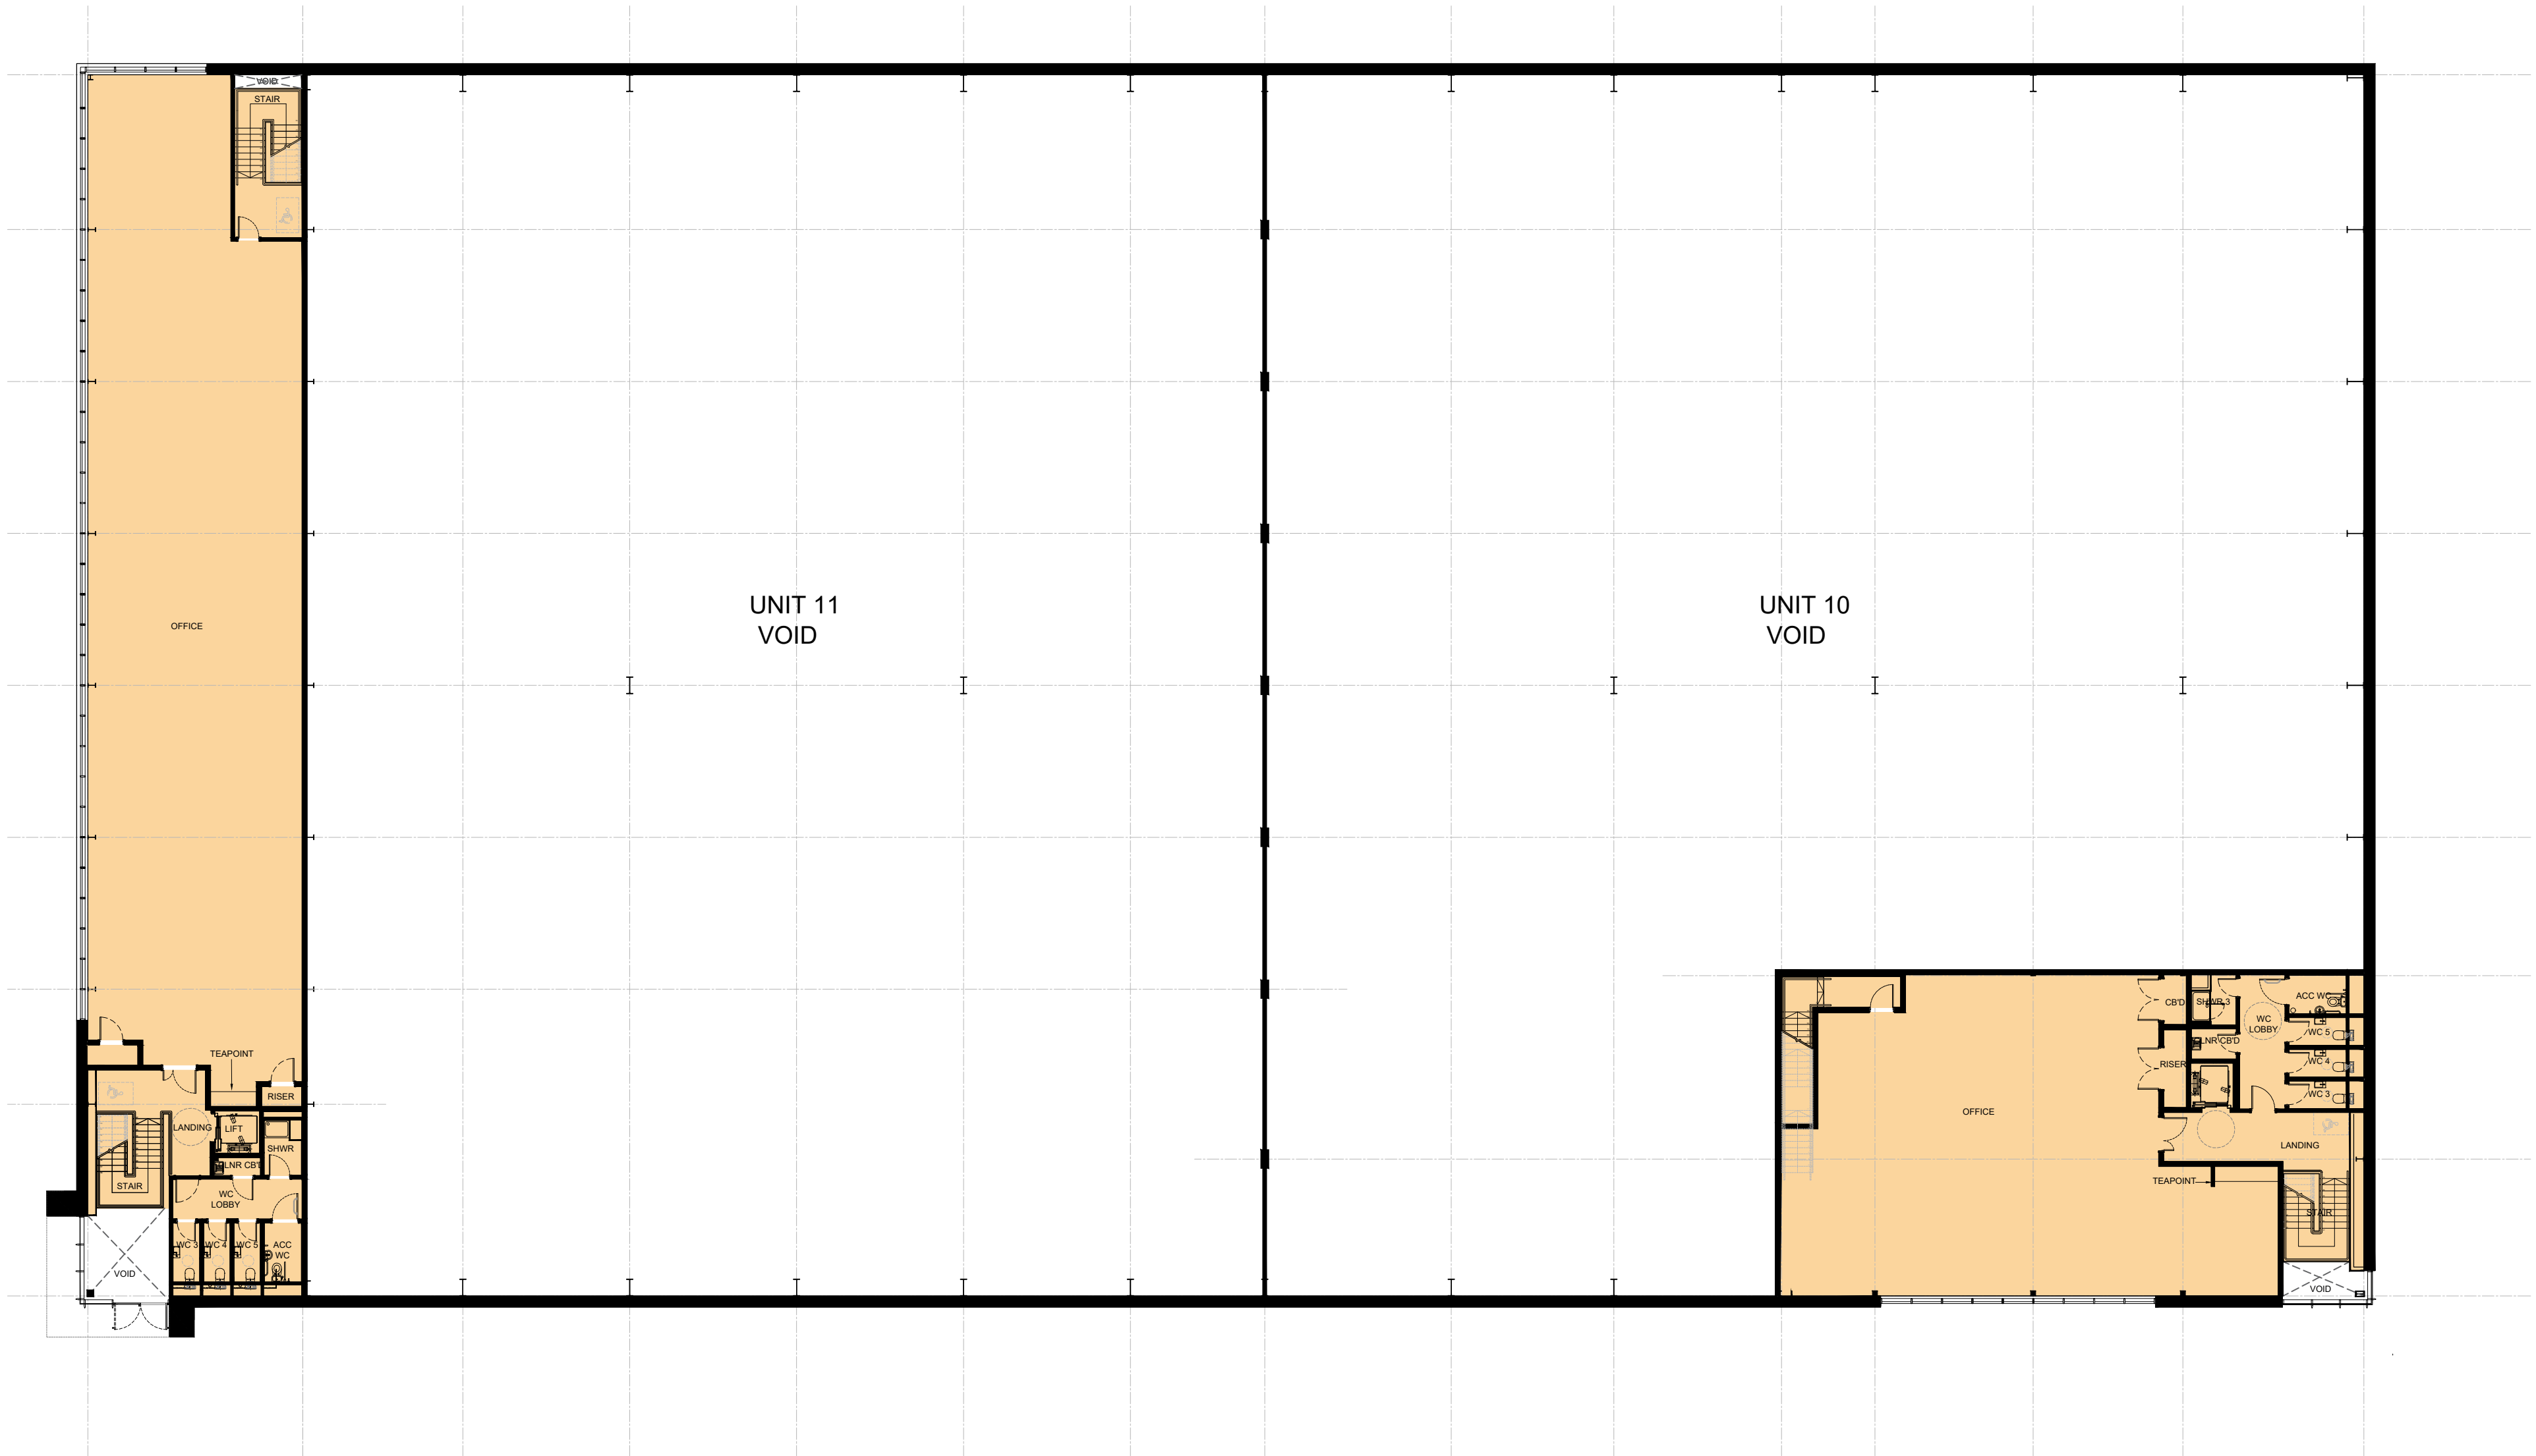


 

FIRST FLOOR PLAN

Proposed GEA Unit 10			
Ground Floor m²		FF Office m²	Total m² / ft²
2225	321		2546 / 27,404
Proposed GEA Unit 11			
Ground Floor m²		FF Office m²	Total m² / ft²
2384	450		2832 / 30,483

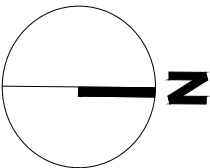

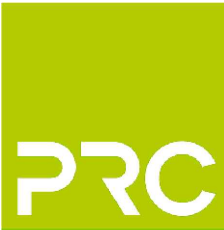

Architecture
Landscape
Town Planning
Masterplanning
Urban Design

London 0203 5953540
info@prc-group.com

Milton Keynes 01908 305246
prc-group.com

Client HAVANT SARL

Project LANGSTONE PHASE 3A / 3B

Drawing Title PROPOSED FIRST FLOOR PLAN
UNITS 10-11

Job No: 11747 Project Stage: PL Status: PLANNING
First Issue Date: MAY 26 Scale: @A1 1:200 Lead/Checker: ME

Project	Originator	Zone	Level	Type	Role	Orig. No.	Rev.
-	-	-	-	-	-	010	-

BIM File Name: