


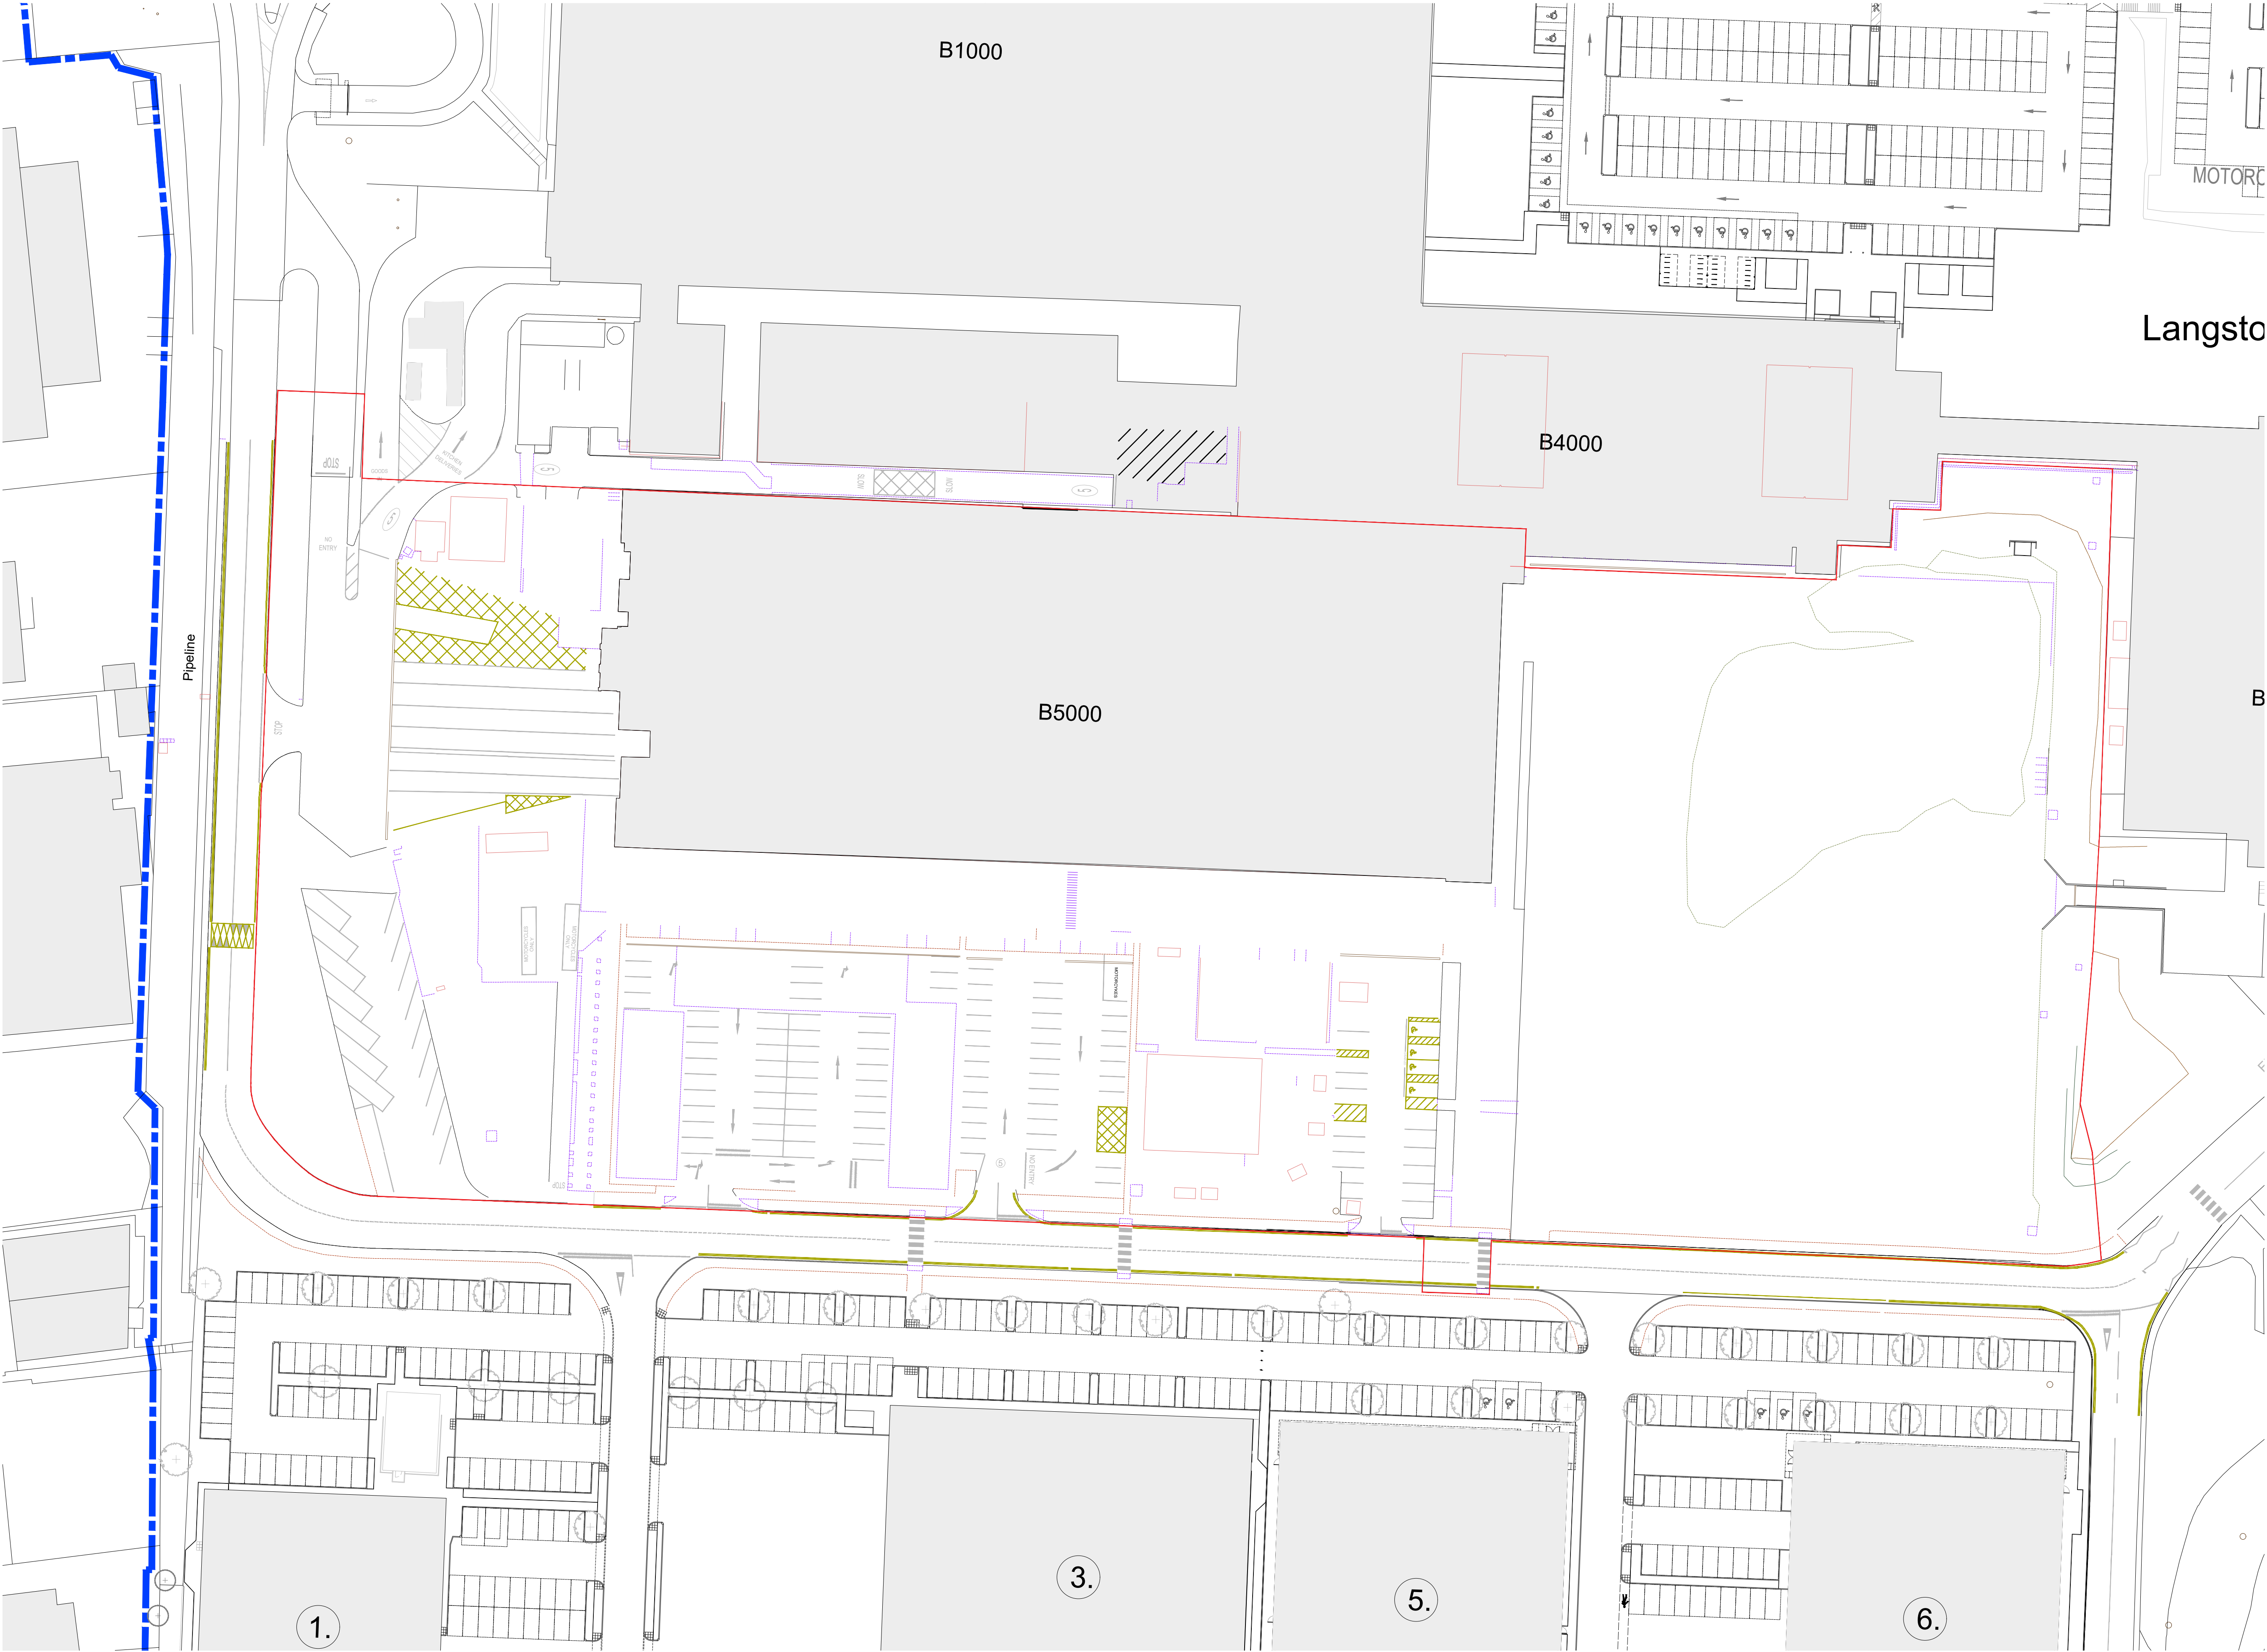

Figured dimensions only are to be used. All dimensions to be checked onsite. Differences between drawings and between drawings and specification or bills of quantities to be reported to the PRC Group.

© The copyright of the drawings and designs contained therein remains vested in the PRC Group.

Revisions: Drawn/Chkd: Date:

PHASE 3 BOUNDARY

EXISTING BUILDINGS

PRC

London 0203 9953540
info@prc-group.com

Architecture
Landscape
Town Planning
Masterplanning
Urban Design

Milton Keynes 01908 305246
prc-group.com

Client

HAVANT SARL

Project

LANGSTONE PHASE 3A / 3B

Drawing Title

EXISTING SITE PLAN

Job No:

11747

Project Stage:

PL

Status:

PLANNING

First Issue Date:

MAY 26

Scale:

@A1

1:500

Lead Checker:

ME

Project	Originator	Zone	Level	Type	Role	Orig. No.	Rev.
-	-	-	-	-	-	002	-

BIM File Name: