
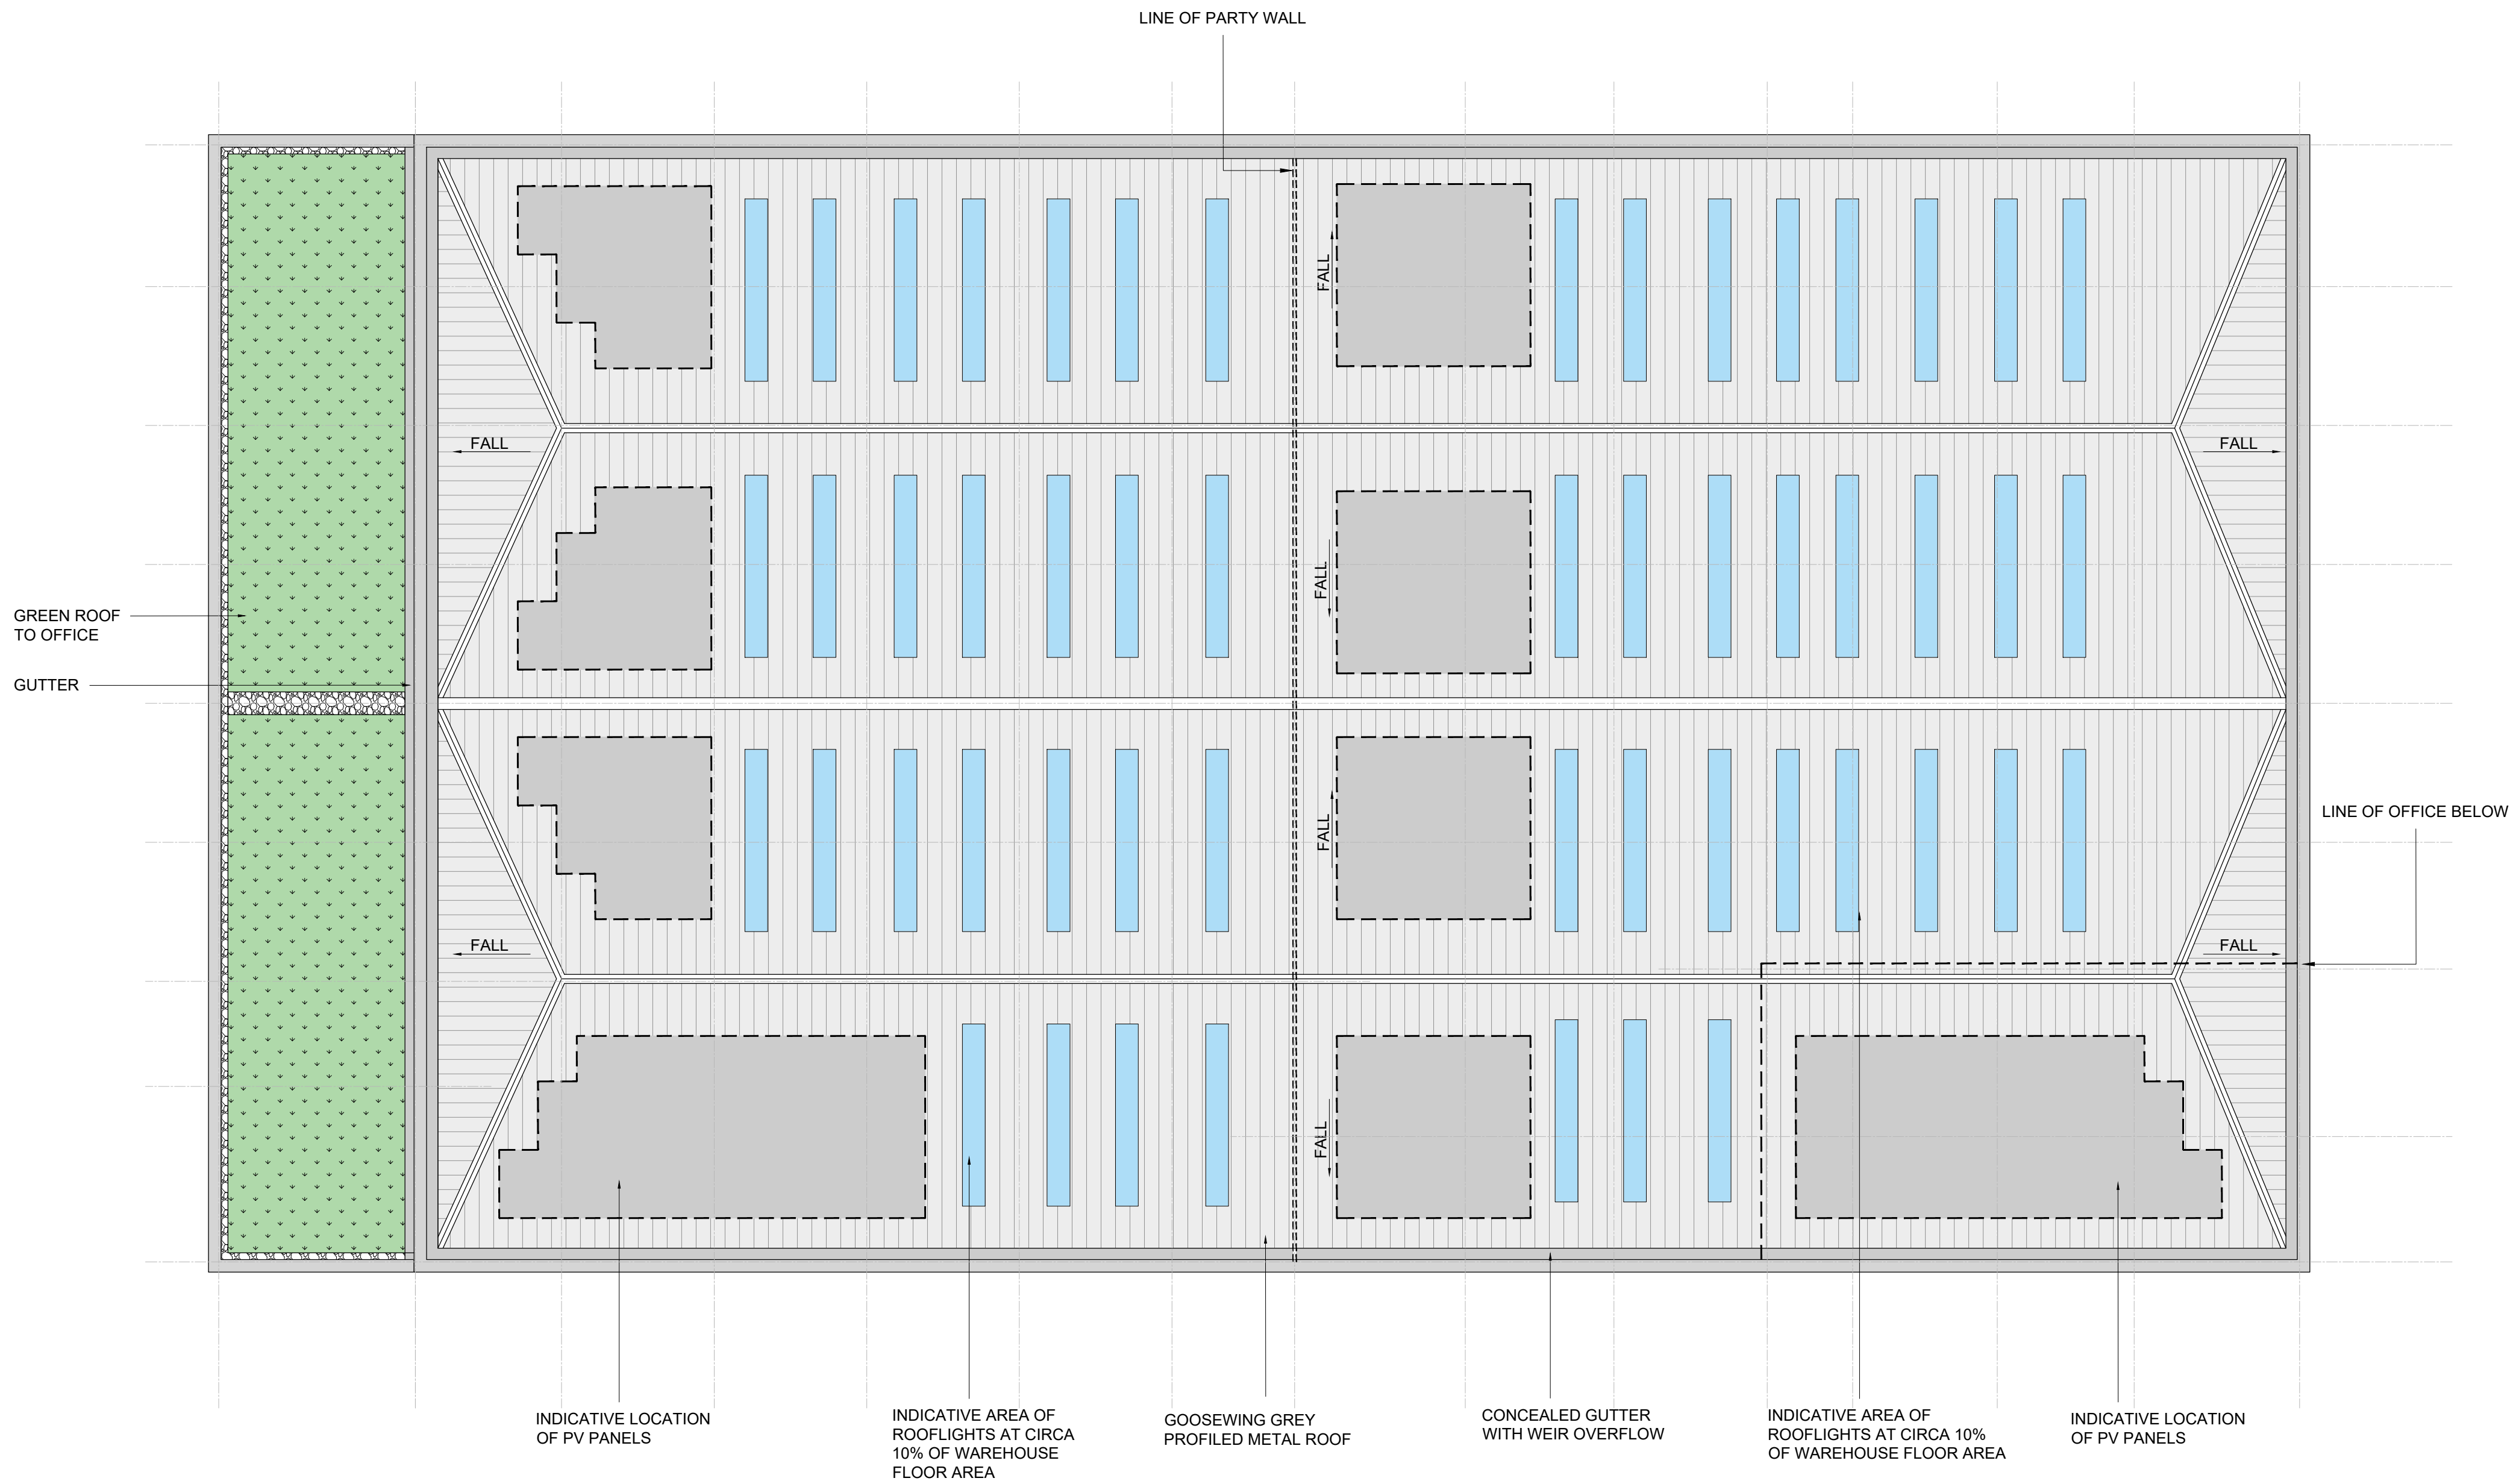



Figured dimensions only are to be used. All dimensions to be checked onsite. Differences between drawings and between drawings and specification or bills of quantities to be reported to the PRC Group.

© The copyright of the drawings and designs contained therein remains vested in the PRC Group

Revisions: Drawn/Chkd: Date:

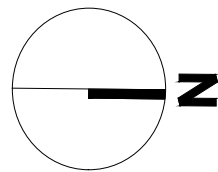

0 5 10 15 20m
Scale 1:200

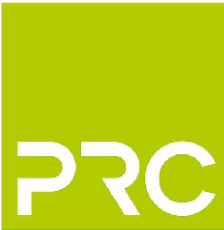

PRC

London 0203 5953540
info@prc-group.com

Architecture
Landscape
Town Planning
Masterplanning
Urban Design

Milton Keynes 01908 305246
prc-group.com

Client HAVANT SARL

Project LANGSTONE PHASE 3A / 3B

Drawing Title PROPOSED ROOF PLAN
UNITS 10-11

Job No: 11747 Project Stage: PL Status: PLANNING
First Issue Date: MAY 26 Scale: @A1 Lead/Checker: ME

Project	Originator	Zone	Level	Type	Role	Orig. No.	Rev.
-	-	-	-	-	-	016	-

BIM File Name: