


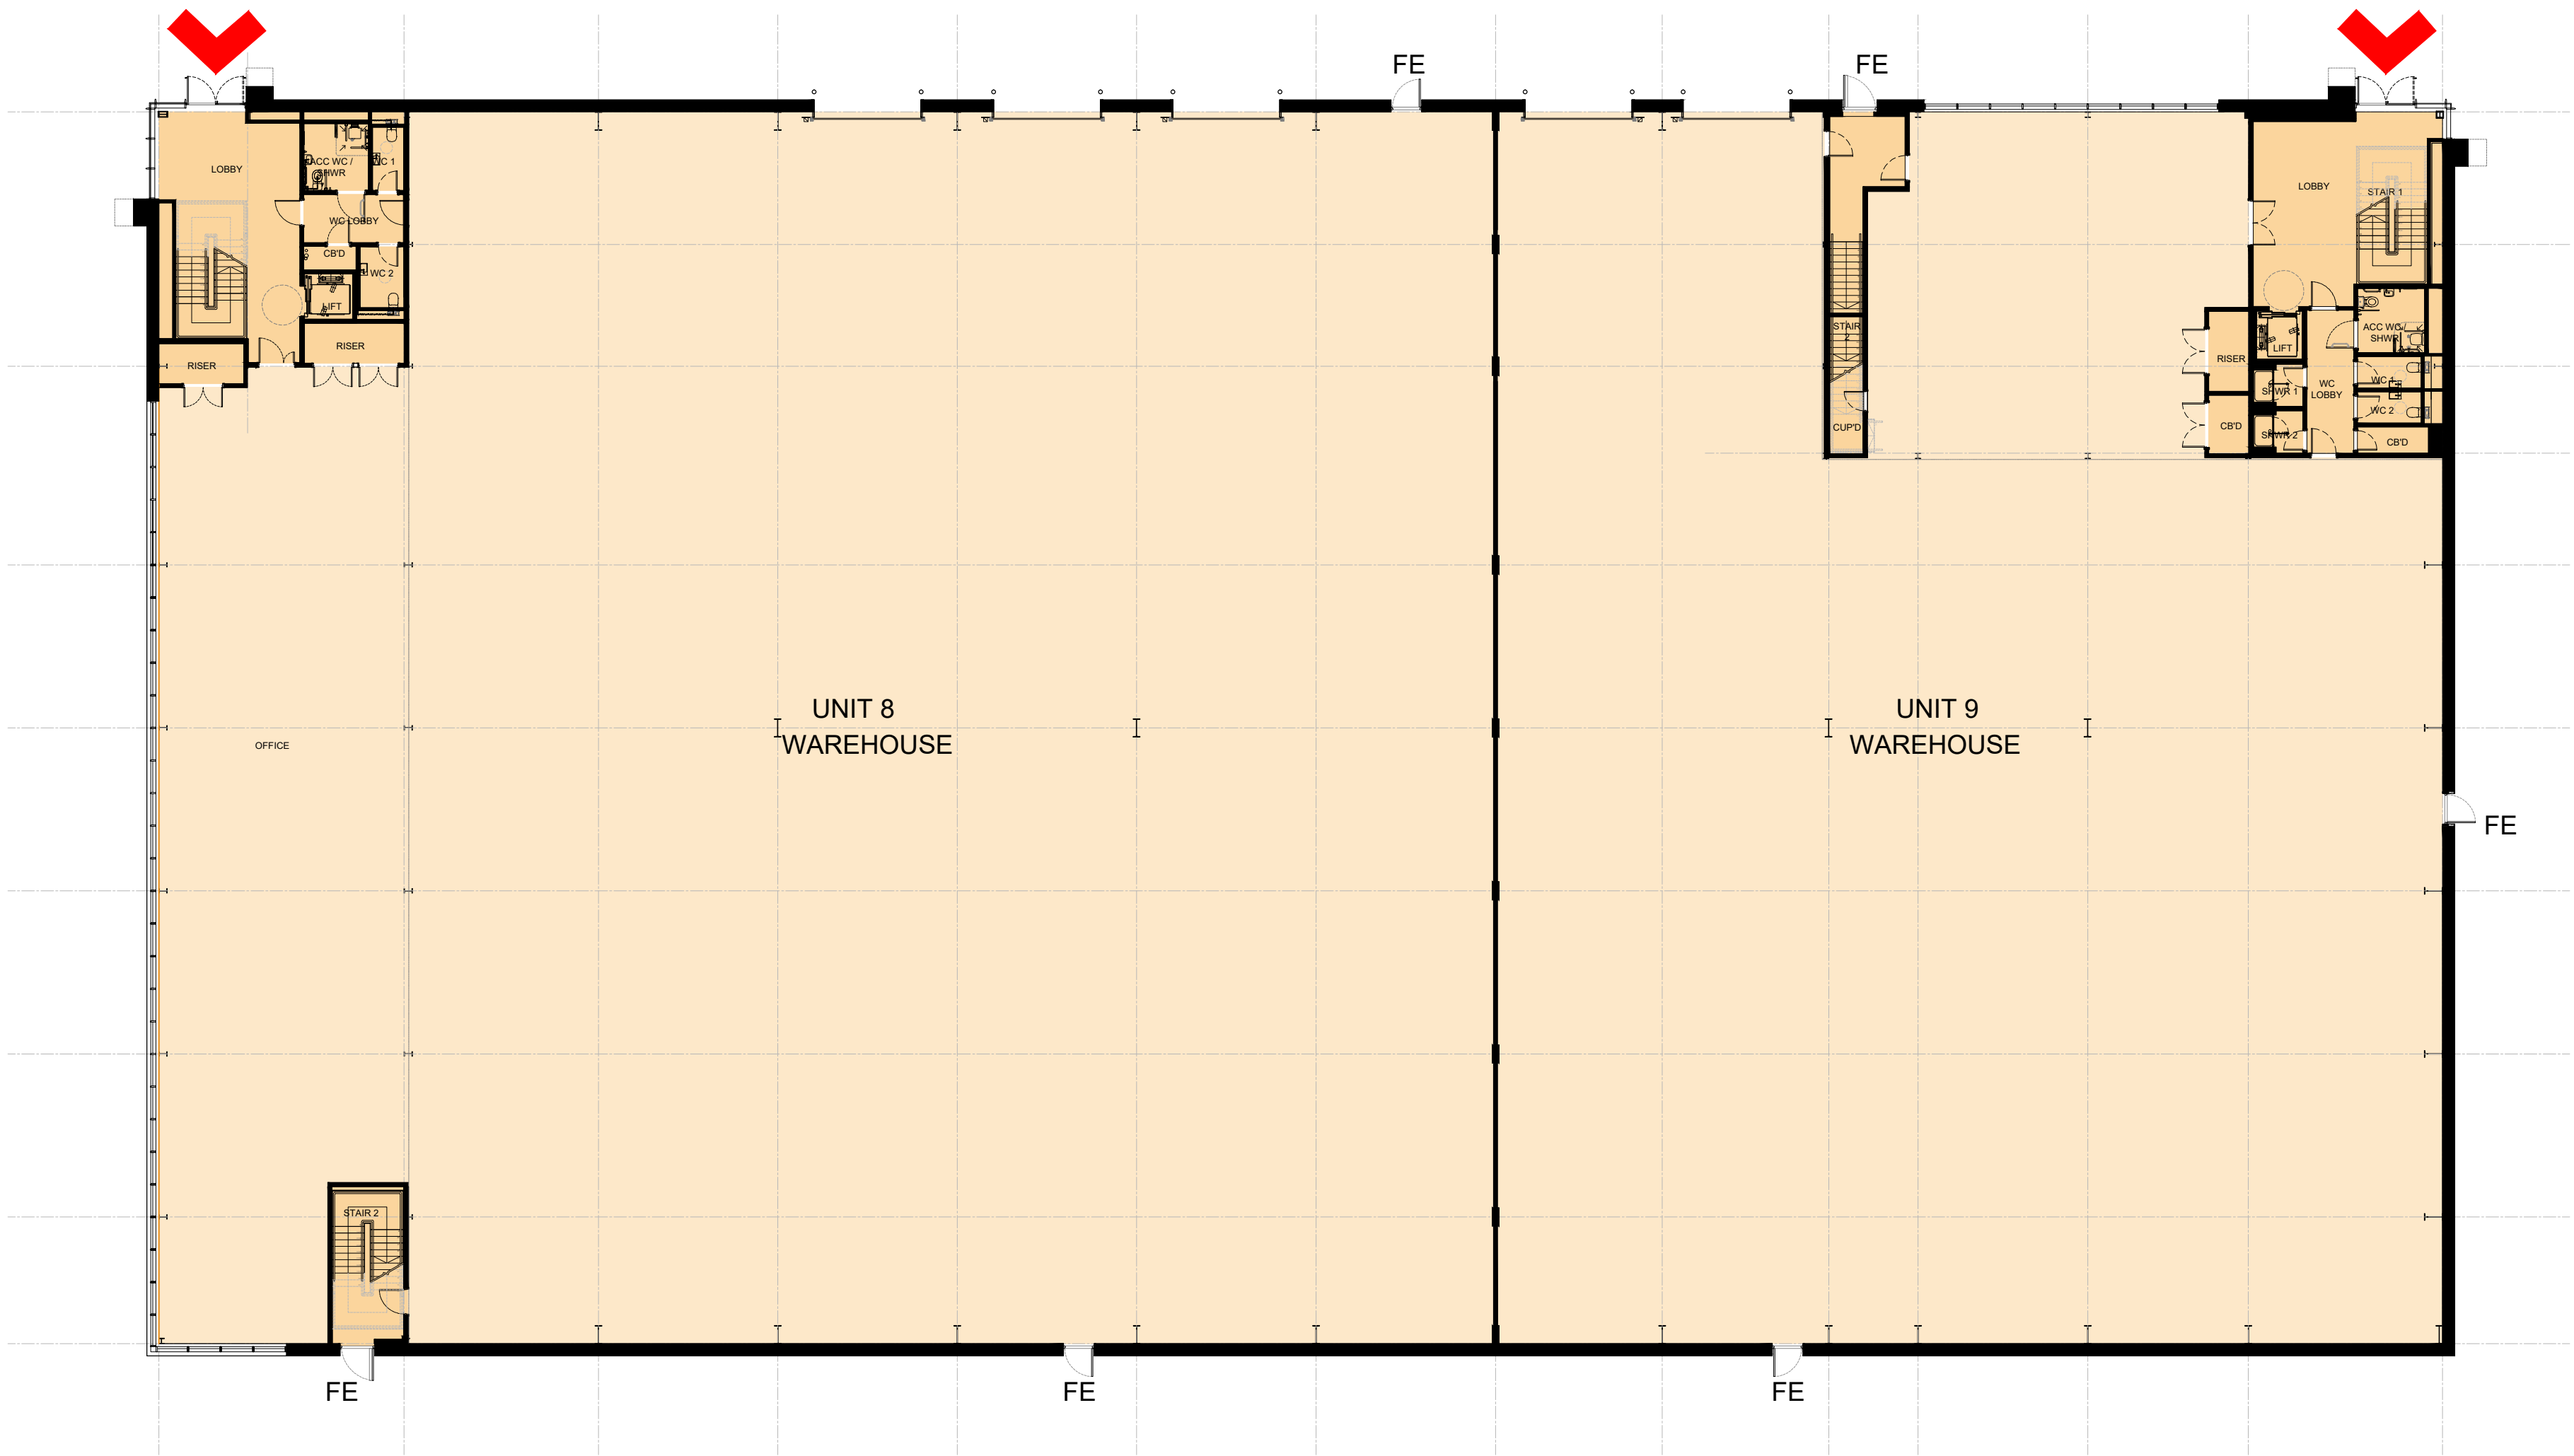


 

GROUND FLOOR PLAN

|                     |              |                |
|---------------------|--------------|----------------|
| Proposed GEA Unit 8 |              |                |
| Ground Floor m²     | FF Office m² | Total m² / ft² |
| 2370                | 447          | 2817 / 30,321  |
| Proposed GEA Unit 9 |              |                |
| Ground Floor m²     | FF Office m² | Total m² / ft² |
| 1685                | 311          | 1996 / 21,484  |

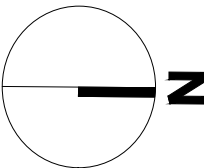

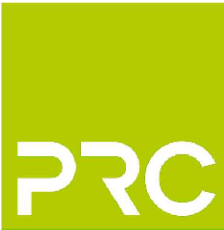

Architecture  
Landscape  
Town Planning  
Masterplanning  
Urban Design

London 0203 5953540  
info@prc-group.com

Milton Keynes 01908 305246  
prc-group.com

Client HAVANT SARL

Project LANGSTONE PHASE 3A / 3B

Drawing Title PROPOSED GROUND FLOOR PLAN  
UNITS 8 - 9

|                   |        |                |     |               |          |
|-------------------|--------|----------------|-----|---------------|----------|
| Job No:           | 11747  | Project Stage: | PL  | Status:       | PLANNING |
| First Issue Date: | MAY 26 | Scale:         | @A1 | Lead/Checker: | ME       |

|          |             |       |        |       |       |          |      |
|----------|-------------|-------|--------|-------|-------|----------|------|
| Project: | Originator: | Zone: | Level: | Type: | Role: | Dep. No: | Rev: |
| -        | -           | -     | -      | -     | -     | 006      | -    |

BIM File Name: