

THIS DRAWING IS PROTECTED BY COPYRIGHT AND MUST NOT BE COPIED OR REMOVED WITHOUT THE WRITTEN CONSENT OF ARCTIC ASSOCIATES LTD © NO DIMENSIONS ARE TO BE SCALED FROM THIS DRAWING. ALL DIMENSIONS AND SIZES TO BE CHECKED ON SITE.

Key

- 1 Rain water pipes amended to suit new layout and removal of lean-to.
- 2 WC relocated to bathroom. External pipework and drainage altered to suit new layout.
- 3 New double glazed window to match existing.
- 4 Brick infill to match existing.
- 5 New bi folding doors.
- 6 Paint to be removed form external wall to match remaining house.

Job

15 London Road,
Waterlooville,
PO7 7AL


Drawing Title

Proposed
Elevations


Date	Scale@A3	Rev
July 2026	1: 100 & 200	
Drawing No.	Drawn by	Checked
4750_PL_04	DA	RCT

ARCTIC


ARCTIC ASSOCIATES LTD
33 Queen Street
Morley
Leeds, LS27 8EE
T: 0113 253 7040
design@arctic-associates.co.uk
www.arctic-associates.co.uk
intervention conservation regeneration

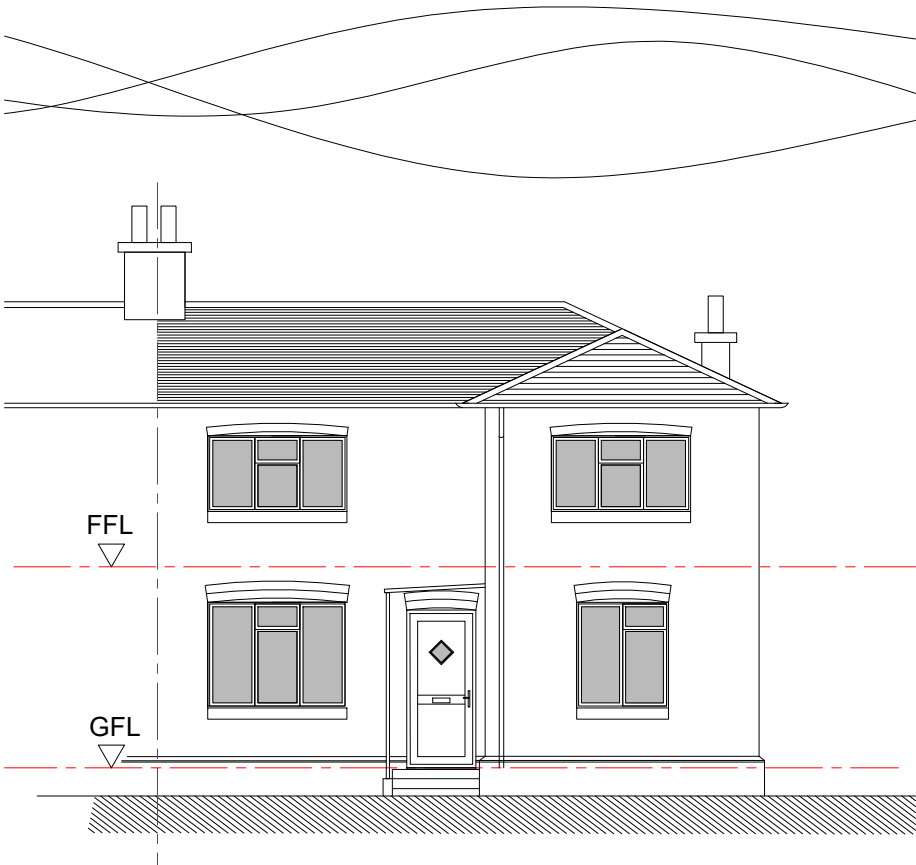


East Elevation

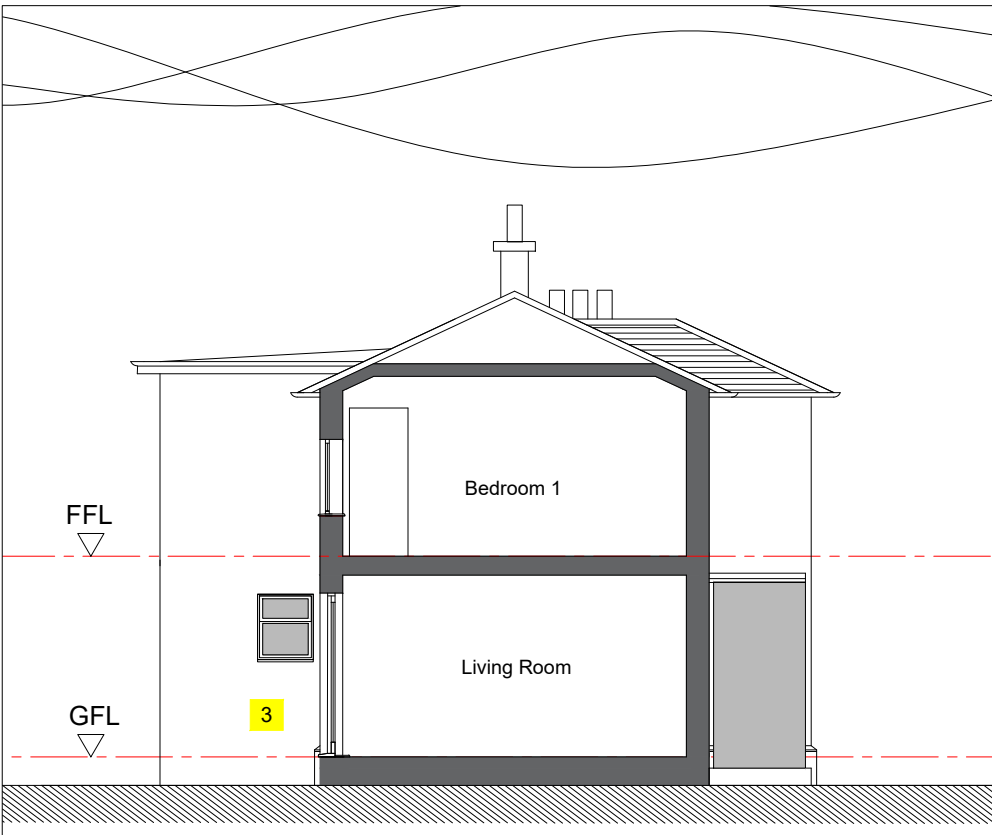

South Elevation Scale1:200

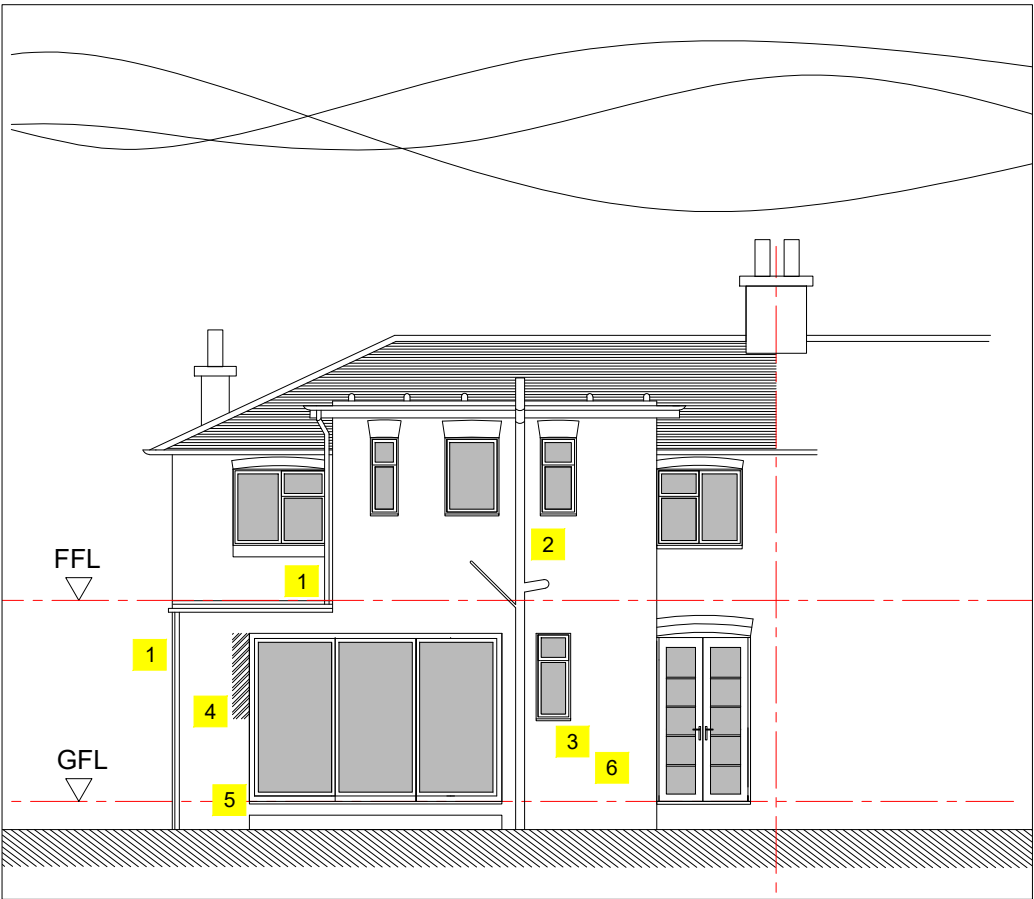

West Elevation

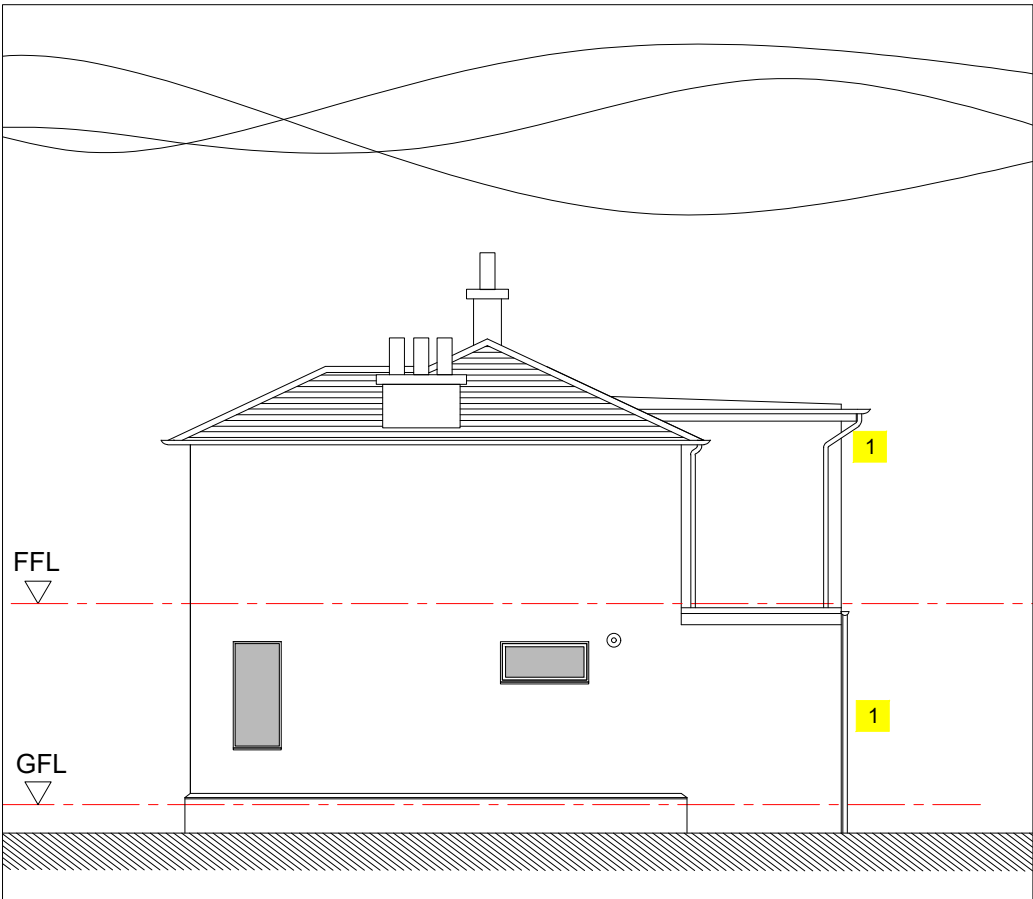

North Elevation