



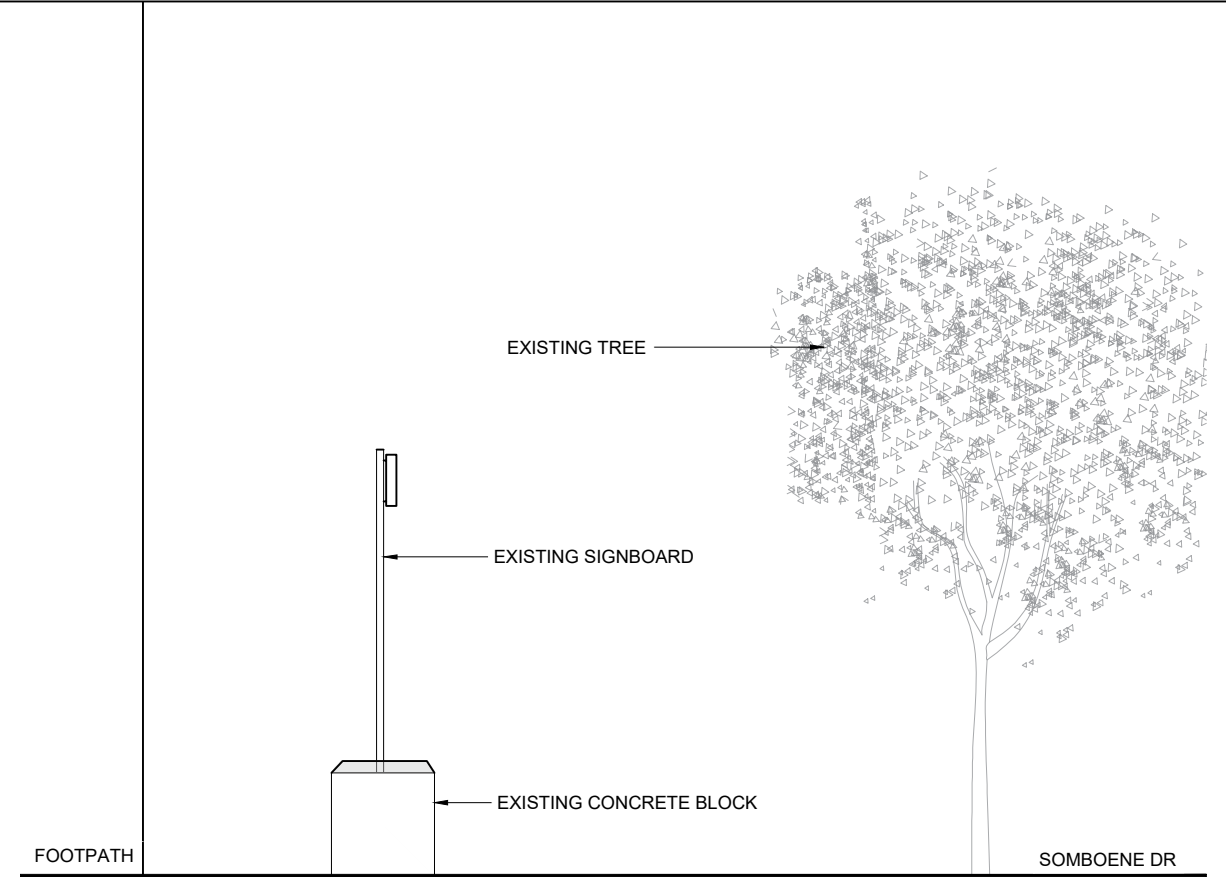


EXISTING FRONT ELEVATION
SCALE 1:50

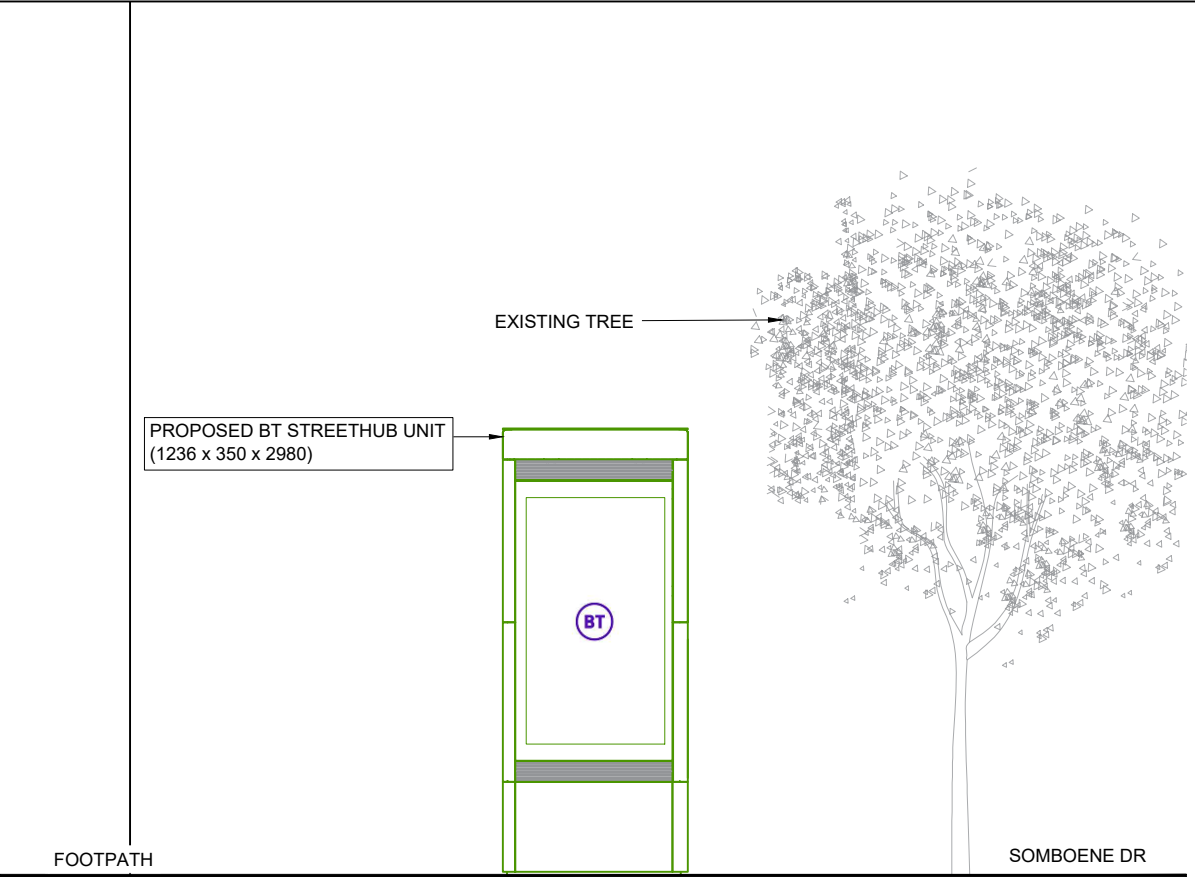

PROPOSED FRONT ELEVATION
SCALE 1:50



PROPOSED PHOTOMONTAGE
NTS

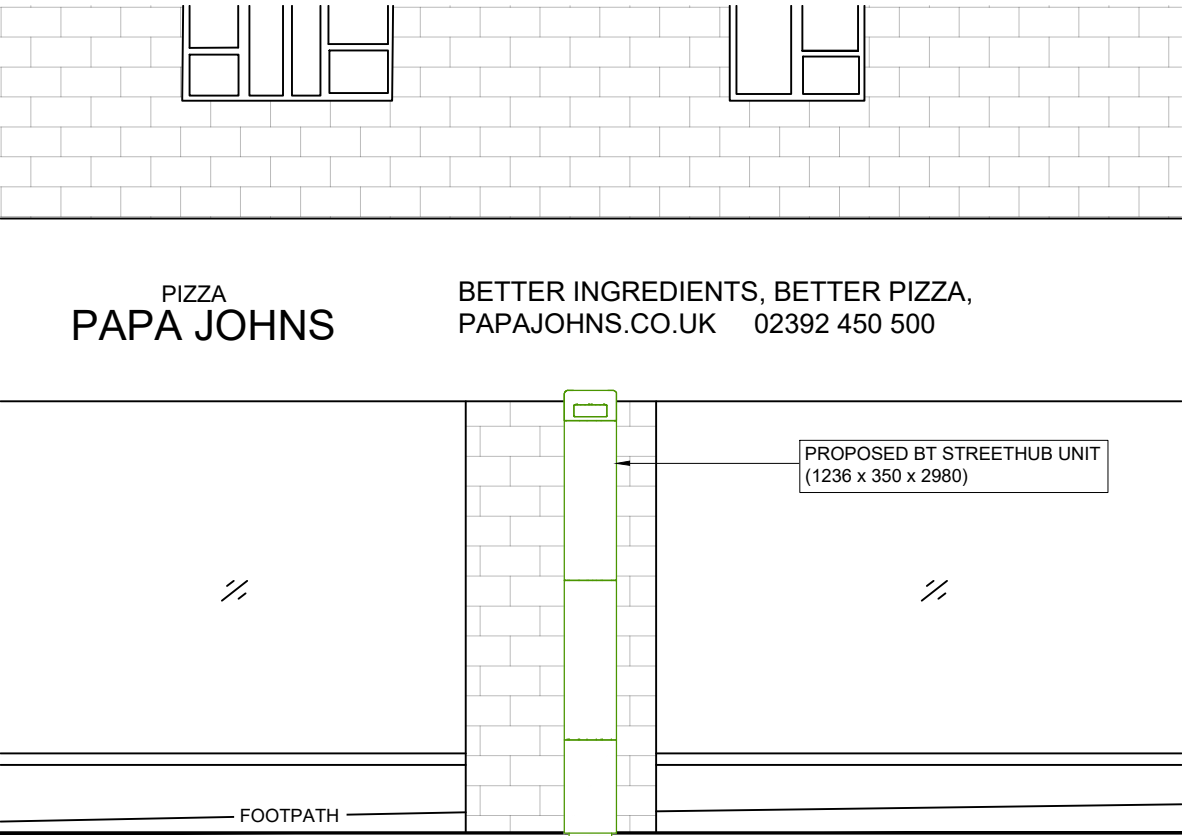

PROPOSED SIDE ELEVATION
SCALE 1:50



GENERAL NOTES

Use written dimensions only, do not scale from drawing. Use latest revision of all referenced information.

LAT 50.866823 LONG -0.983164

Rev	Date	Description	Drawn	Chkd
A	12/06/2026	New BT Streethub Structure	AGJ	ADN



Drg Status
PLANNING

Cell No. & Name
HAV-01

Site Name & Address
Pavement o/s Lidl,
Somborne Drive, Havant, PO9
5AN

Drawing Title
EXISTING AND PROPOSED
ELEVATIONS

Scale	1:50	Date	12/06/2026
Drawn By	AGJ	Checked By	ADN
Drawing Number	003	Revision	A