



Existing walls Proposed walls Proposed structure

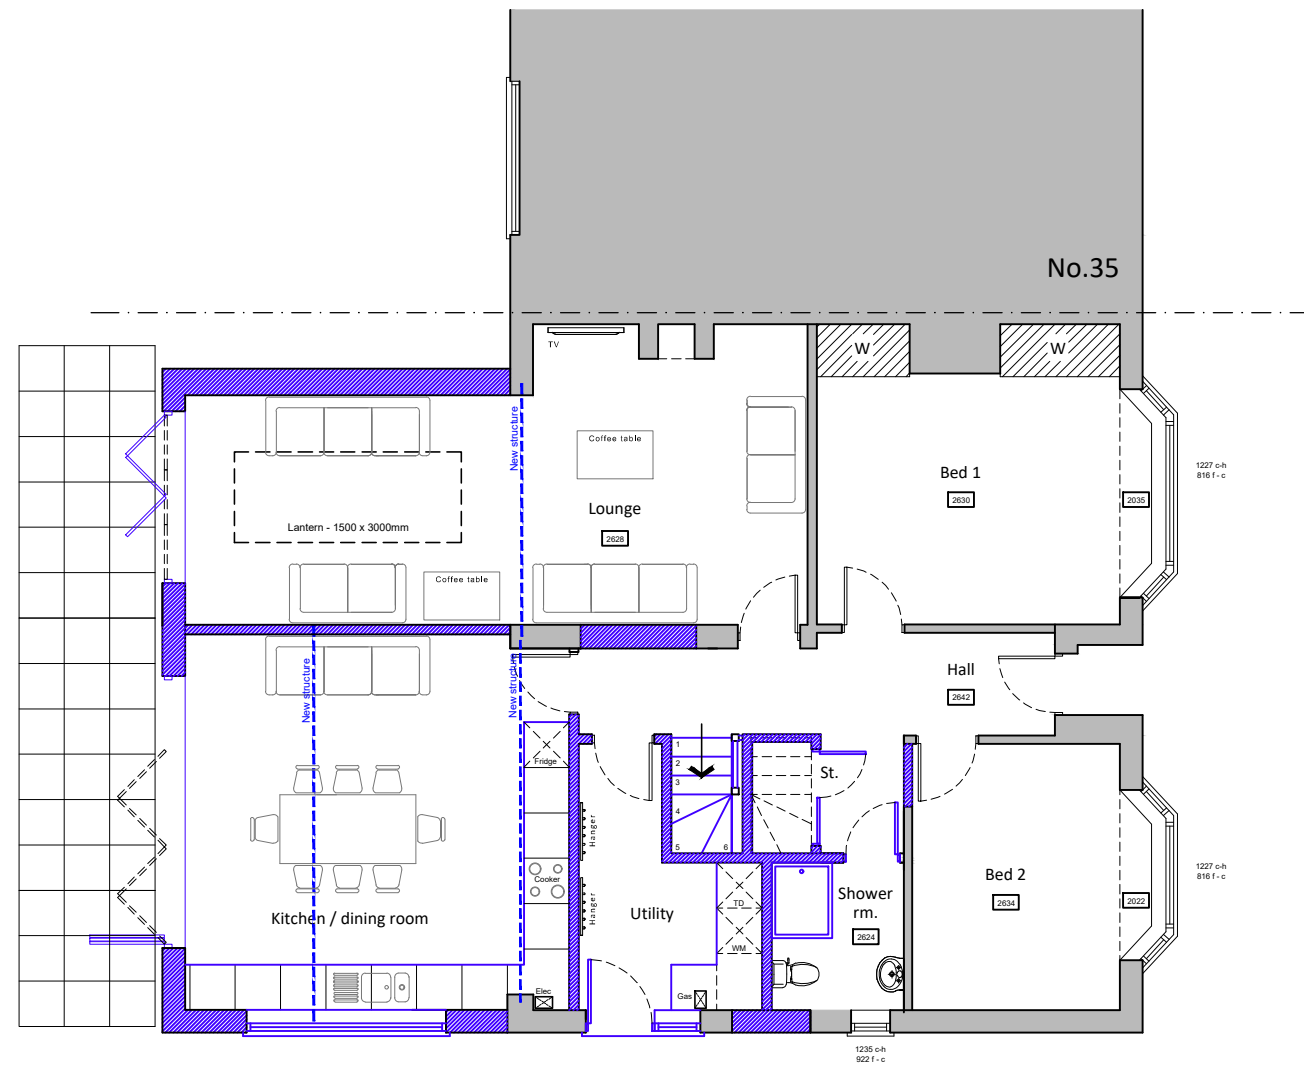


Ground floor plan

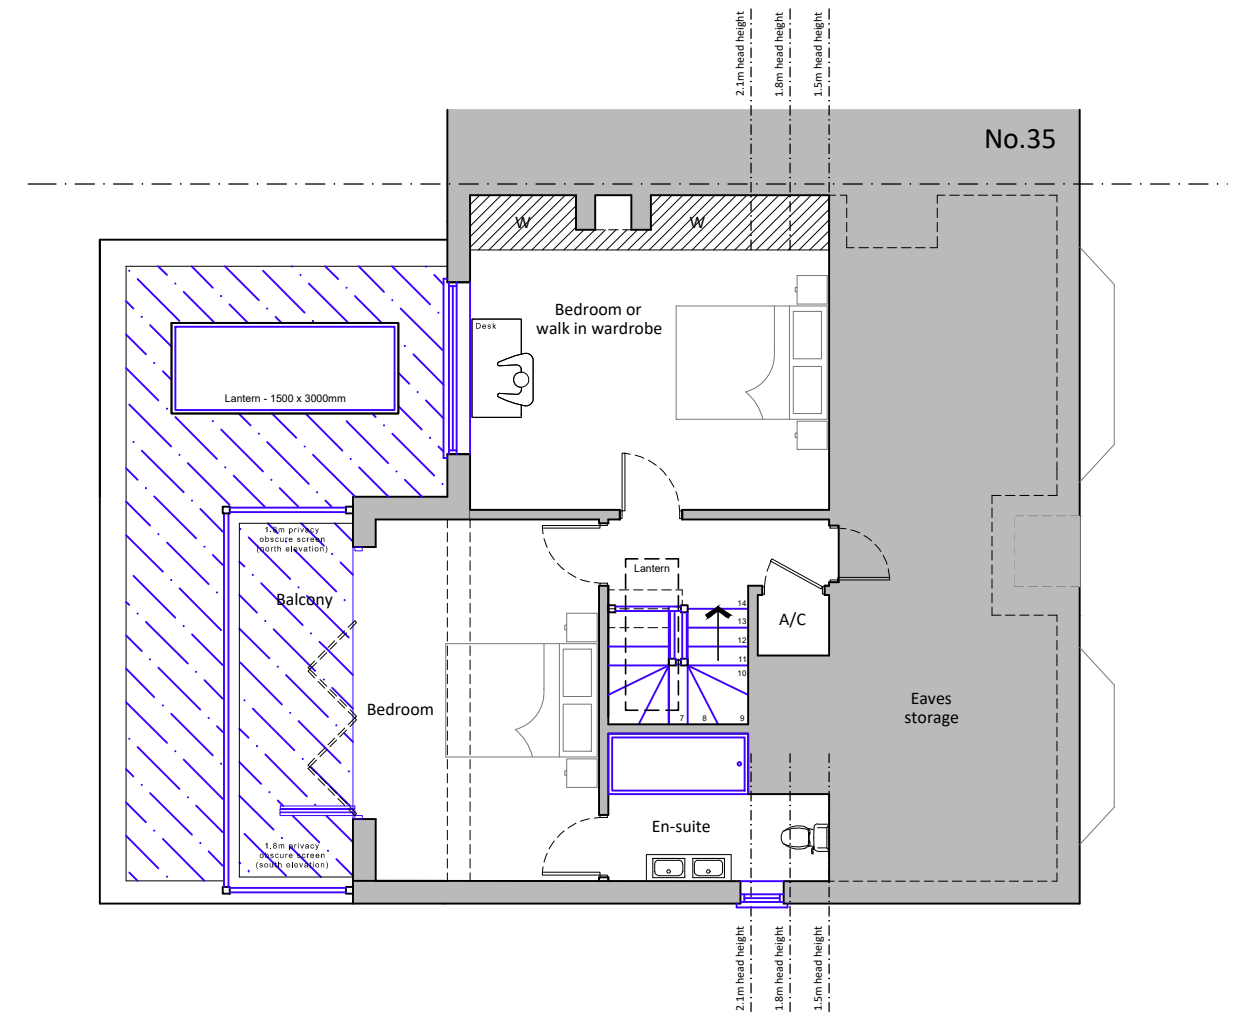

First floor plan

Proposed floor plans scale 1:100

 

For MR KERRIGAN	Title PROPOSED FLOOR PLANS		
Project PROPOSED REAR EXTENSION & LOFT CONVERSION AT 33 BOSMERE ROAD, HAYLING ISLAND, PO11 9SB	Date MARCH 2026	Drawn JB	Scale As shown @ A3
	Job Number PL.992.26	Drawing Number -03	Checked . Revision B

jb architects
E: admin@jb-architecturedesign.com
W: www.jb-architecturedesign.com
T: 01243 933732