



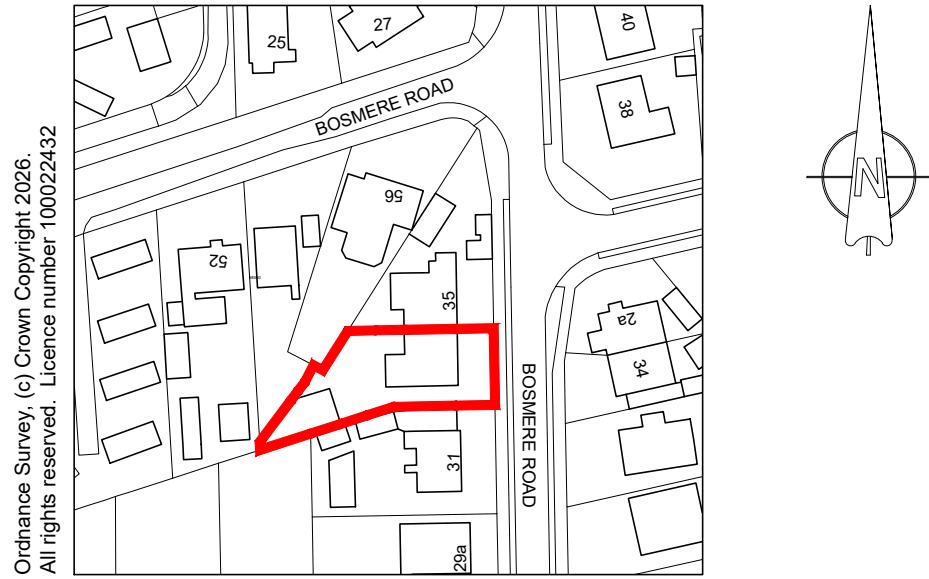


Location plan scale 1:1250

 



Proposed single storey rear extension
(to replace existing structure)

Proposed loft including rear dormer



Parking for min. 3 no.cars

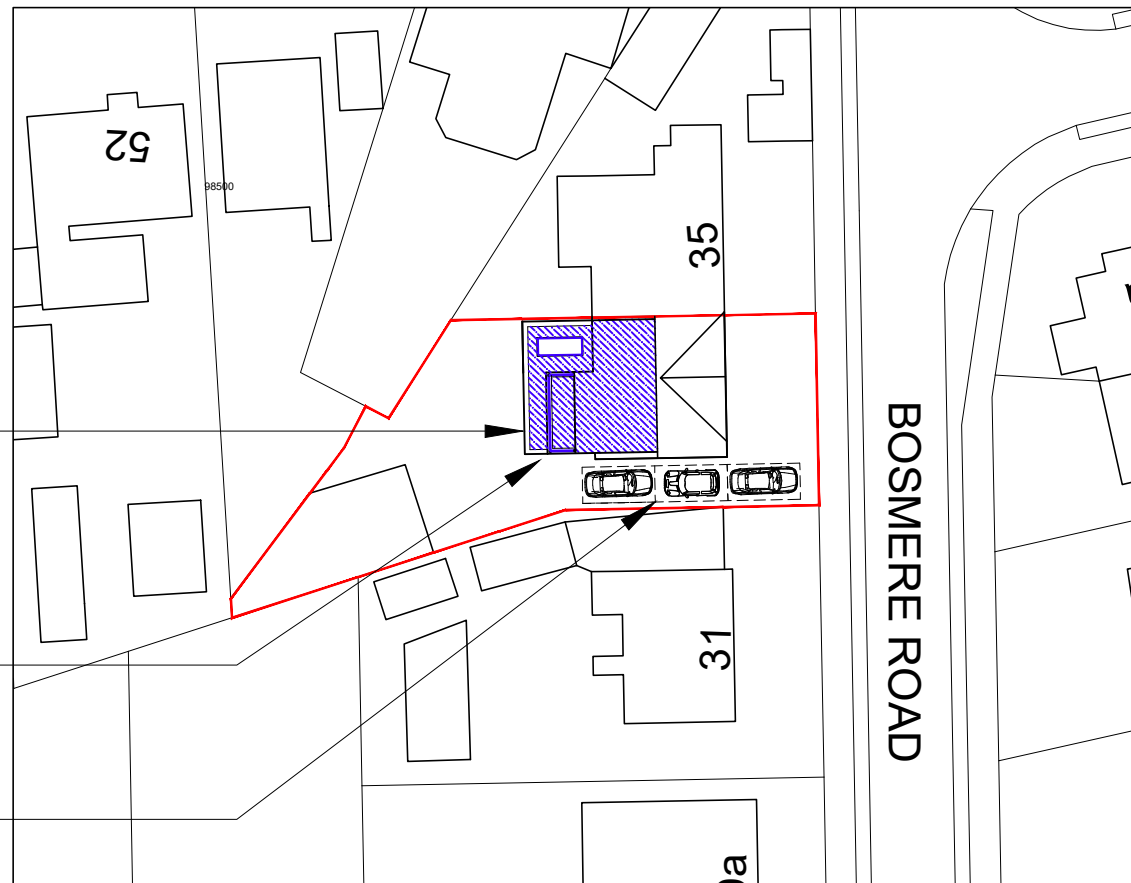

Site plan scale 1:500

 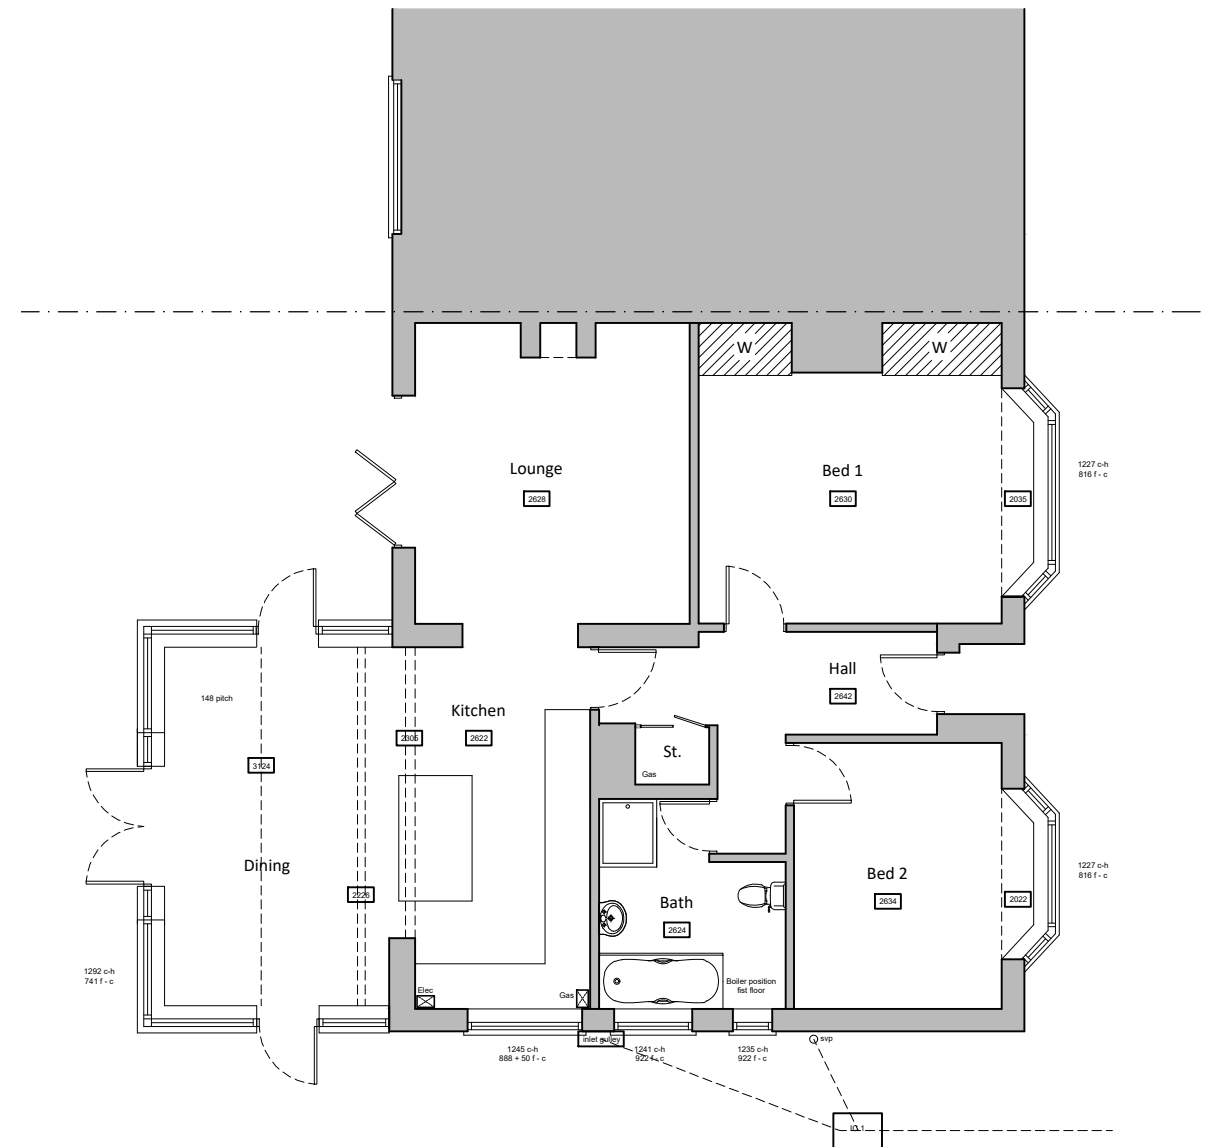

Existing ground floor plan scale 1:100

 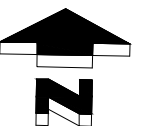

For MR KERRIGAN	Title SITE & LOCATION PLANS & EXISTING GROUND FLOOR PLAN		
Project PROPOSED REAR EXTENSION & LOFT CONVERSION AT 33 BOSMERE ROAD, HAYLING ISLAND, PO11 9SB	Date MARCH 2026	Drawn JB	Scale As shown @ A3
	Job Number PL.992.26	Drawing Number -01	Checked - Revision C

jb architects
E: admin@jb-architecturedesign.com
W: www.jb-architecturedesign.com
T: 01243 933732