






Existing Front Elevation(W)
1:100

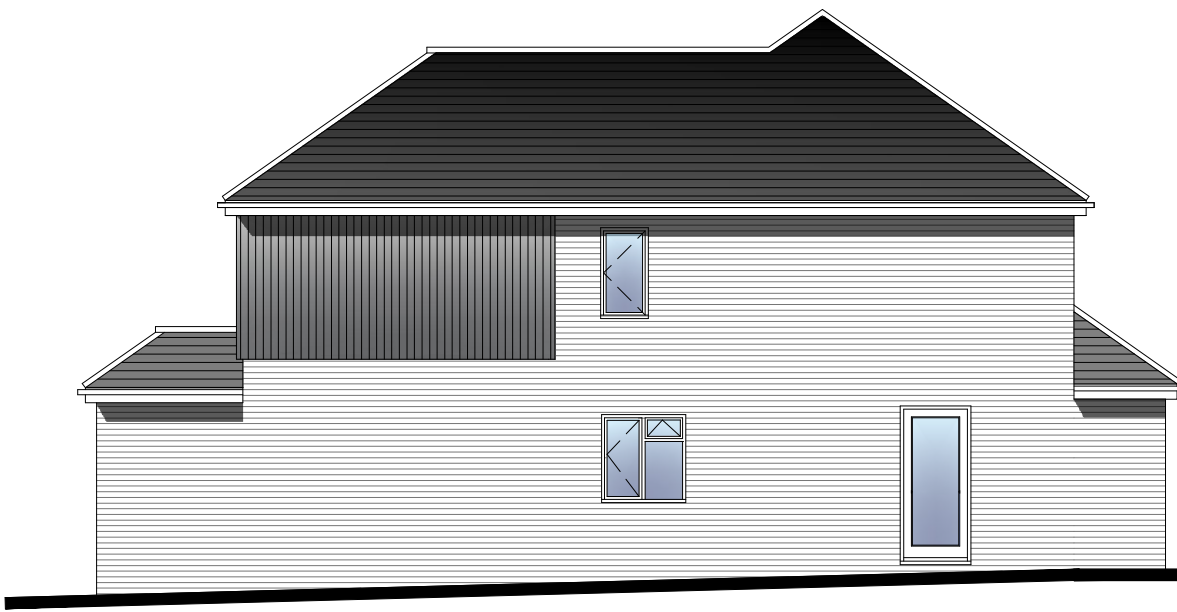


Existing Side Elevation (S)
1:100

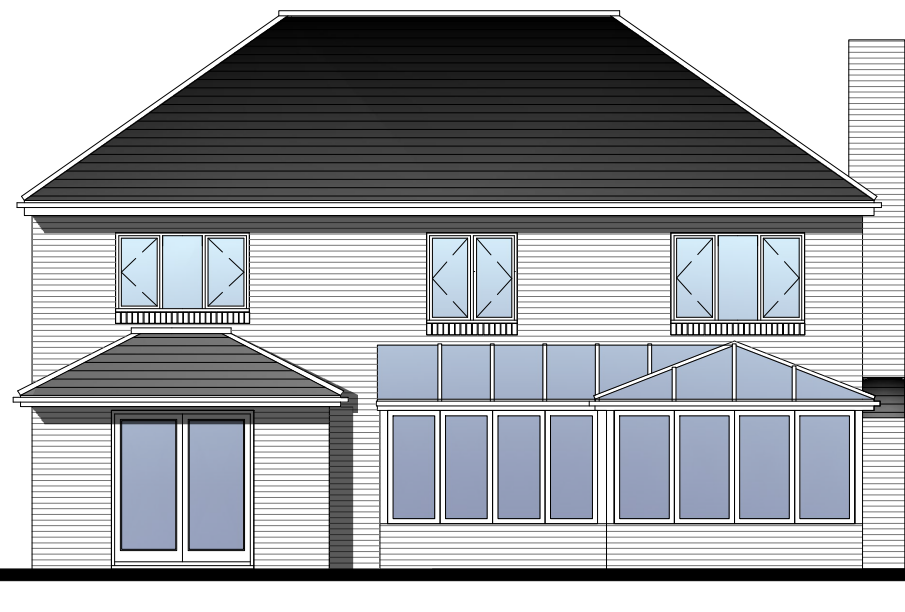


Existing Rear Elevation (E)
1:100

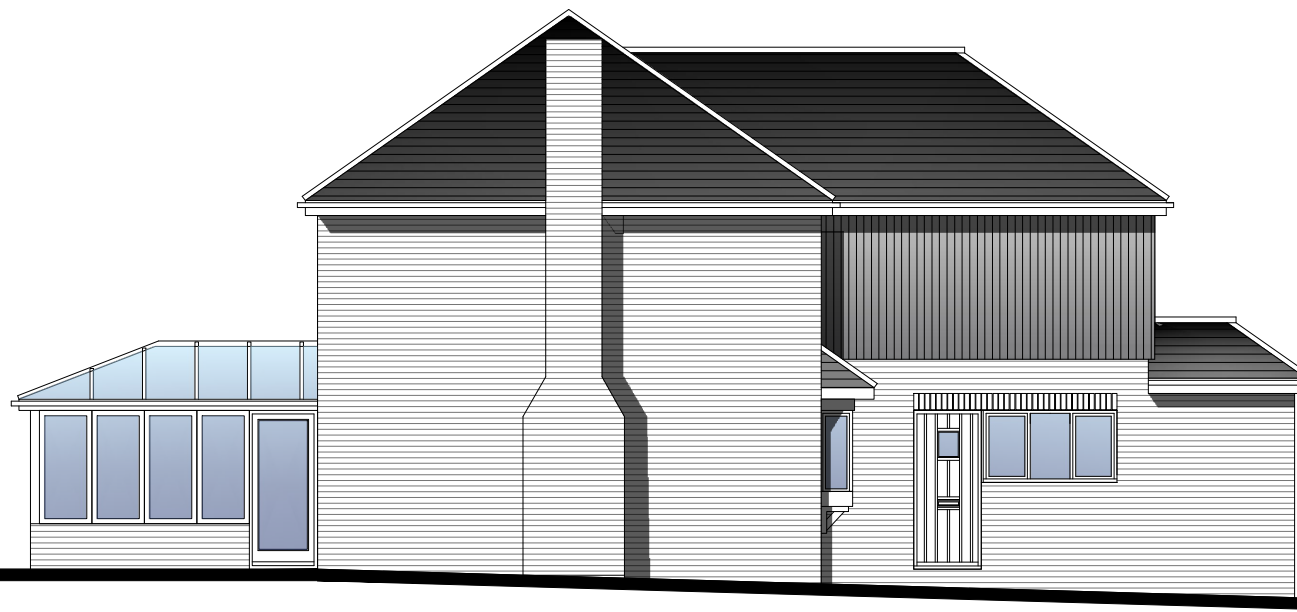


Existing Side Elevation (N)
1:100

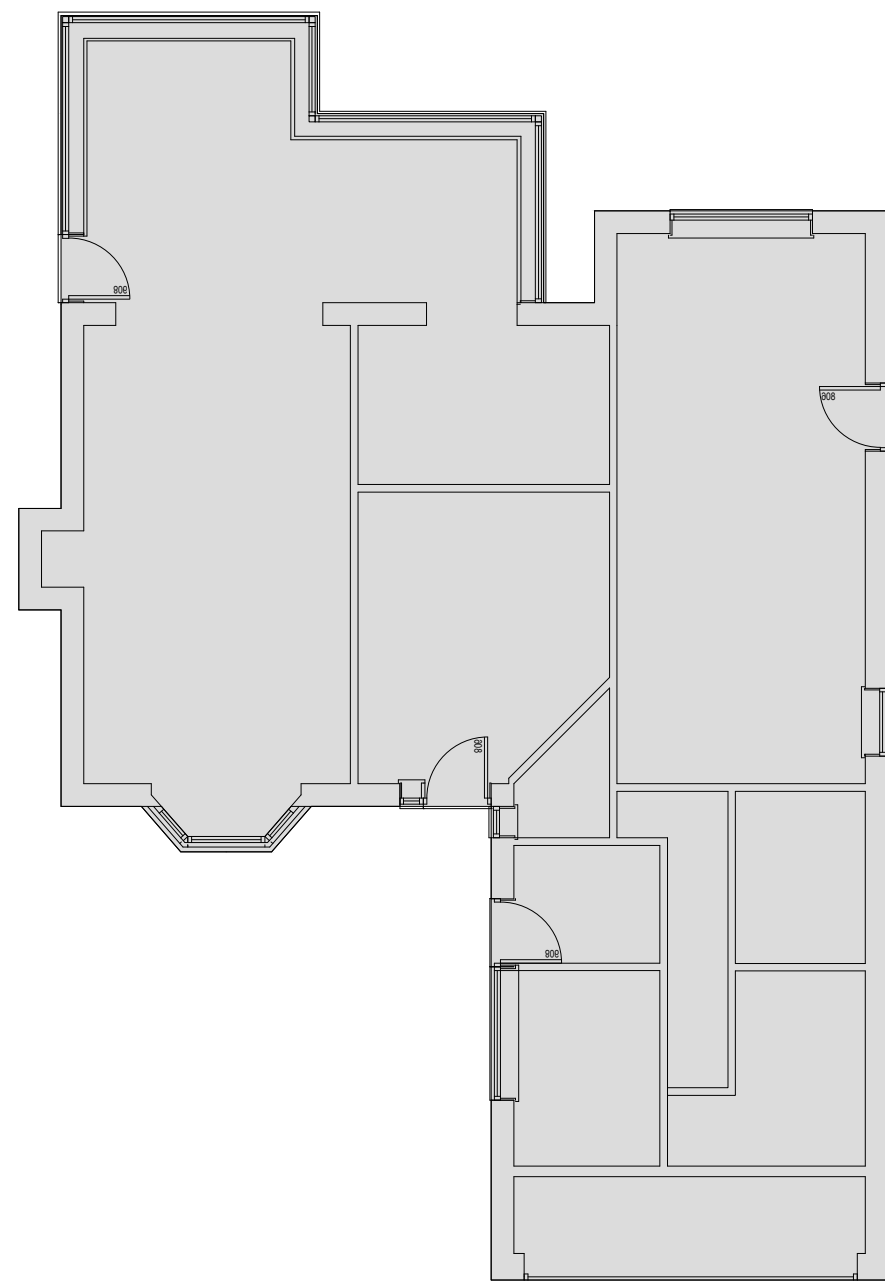

Existing Ground Floor
1:100

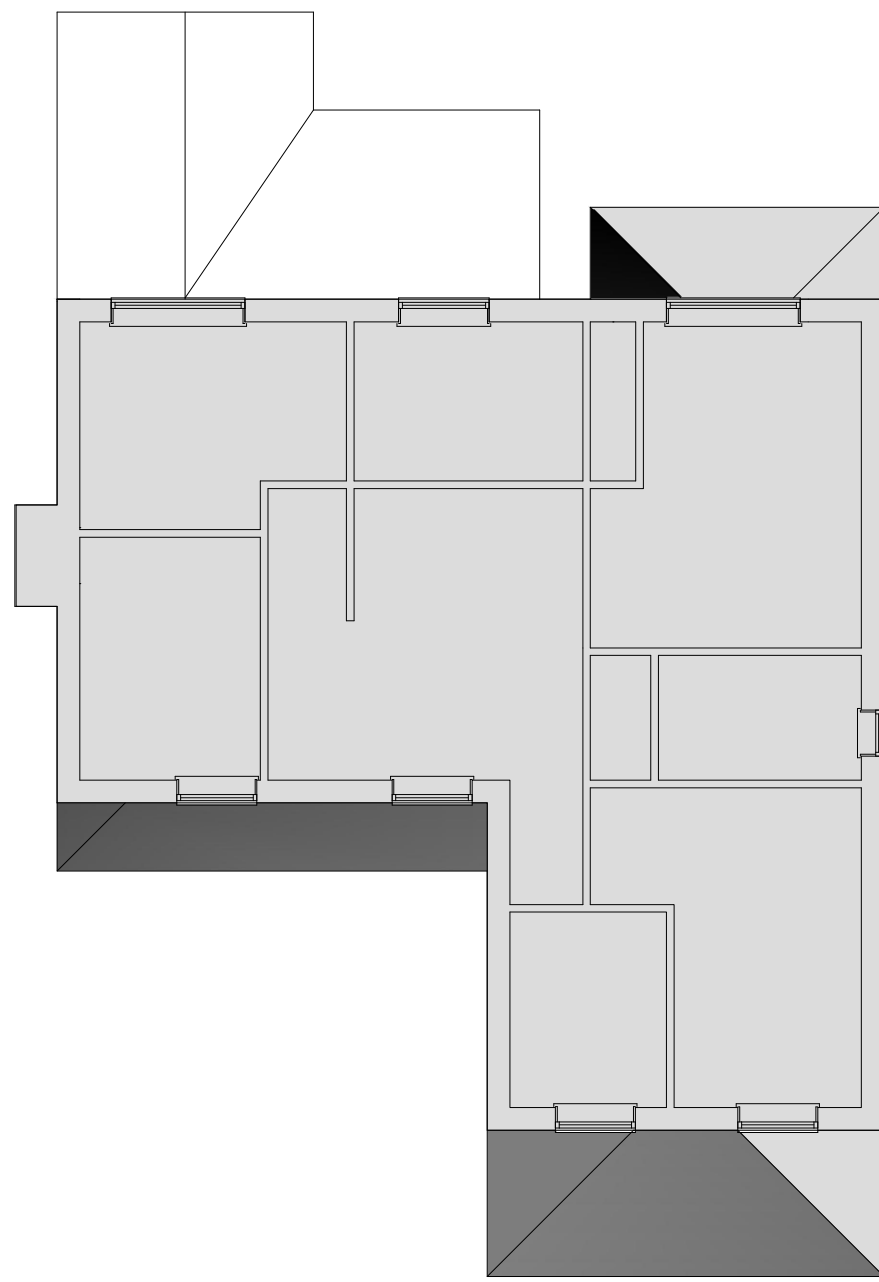

Existing First Floor (Unchanged)
1:100

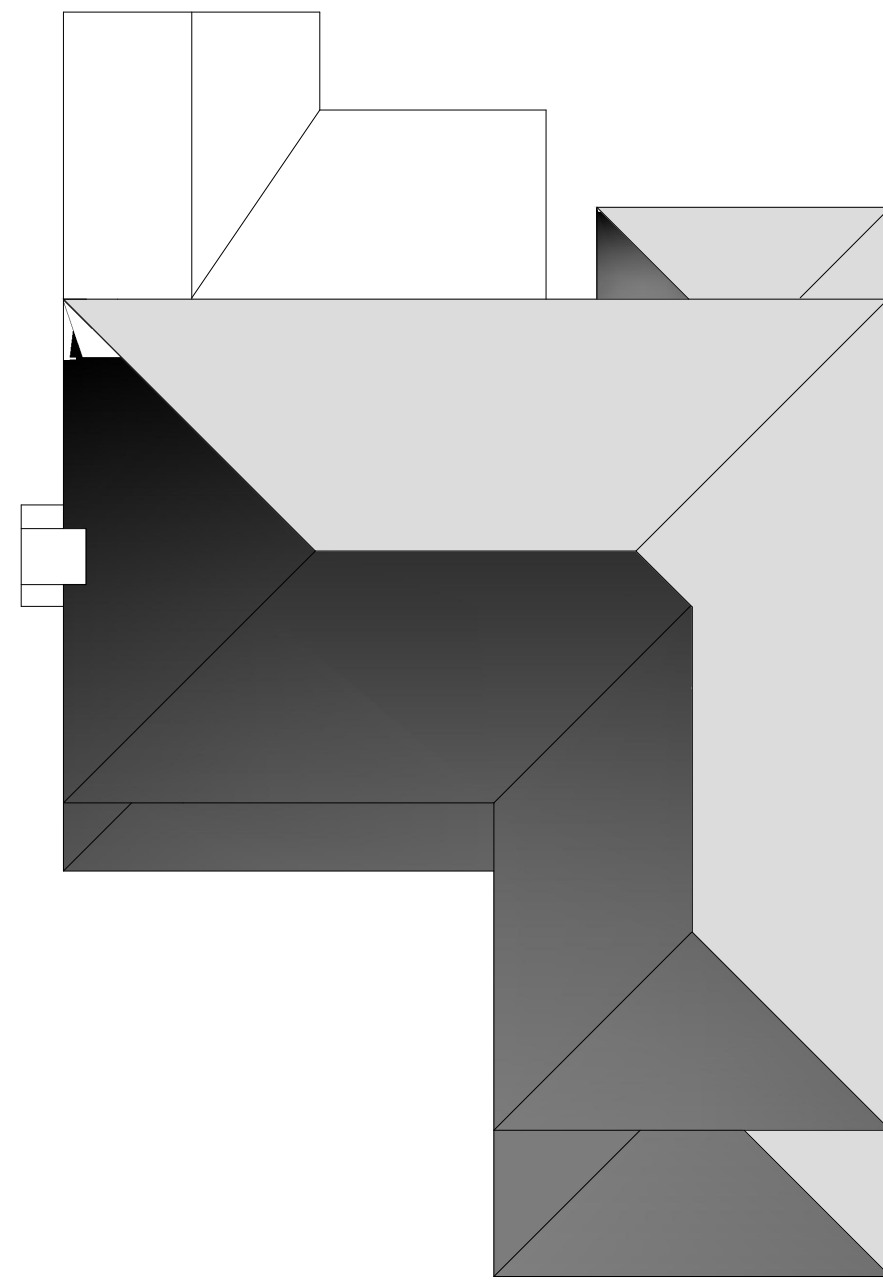

Roof Plan
1:100



Solent Design Ltd
5 The old Railway
Spring Garden Lane
Gosport
PO12 1TQ
tel: 02392 580745 mob: 07771 355742 e-mail: info@solentplans.com



PROJECT DESCRIPTION:
Side Extension
DRAWING TITLE:
Existing Plans and Elevations

ADDRESS: 4 Deanswood Drive Waterloooville PO7 7RR
CLIENT: Mr & Mrs Jurd
FIRST DRAWN: March 2021

DRAWING No: SD-T2104-01 B
drawing status: Issued for Comment
SCALE: 1:100
NORTH