


This drawing may be scaled with reference to the scale bar for DRAFT application purposes only. Do not scale for any other purpose, use only annotated dimensions. All dimensions are to be checked by parties using the drawing, and any errors or omissions are to be reported to James Potter Associates Ltd.

Rev.	Date	Note	Author	Checked
P01	22/04/2026	Preliminary Planning Issue	GF	JP
P02	06/05/2026	Revised Planning Pack	GF	JP
P03	15/07/2026	Revised Planning Pack	GF	JP

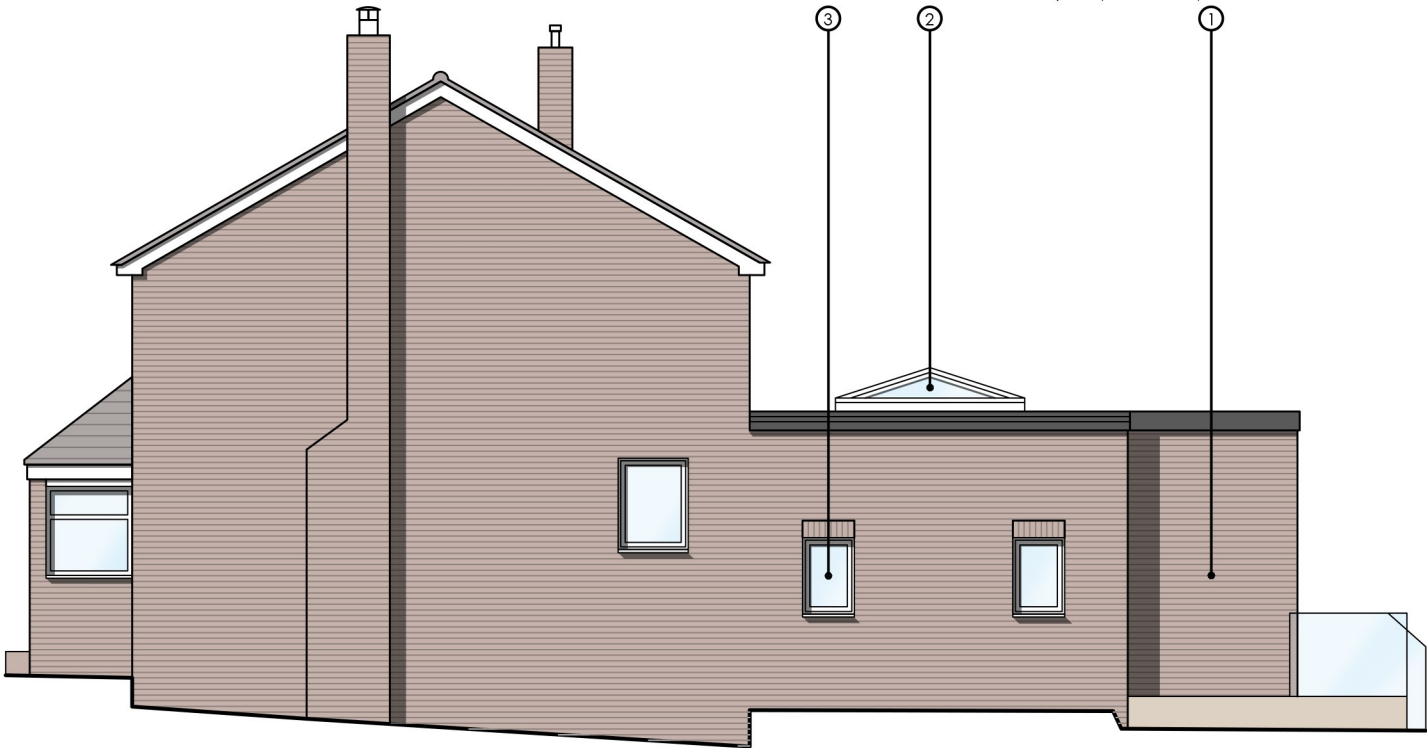


PROPOSED NORTH-EAST ELEVATION



PROPOSED NORTH-WEST ELEVATION



PROPOSED SOUTH-WEST ELEVATION

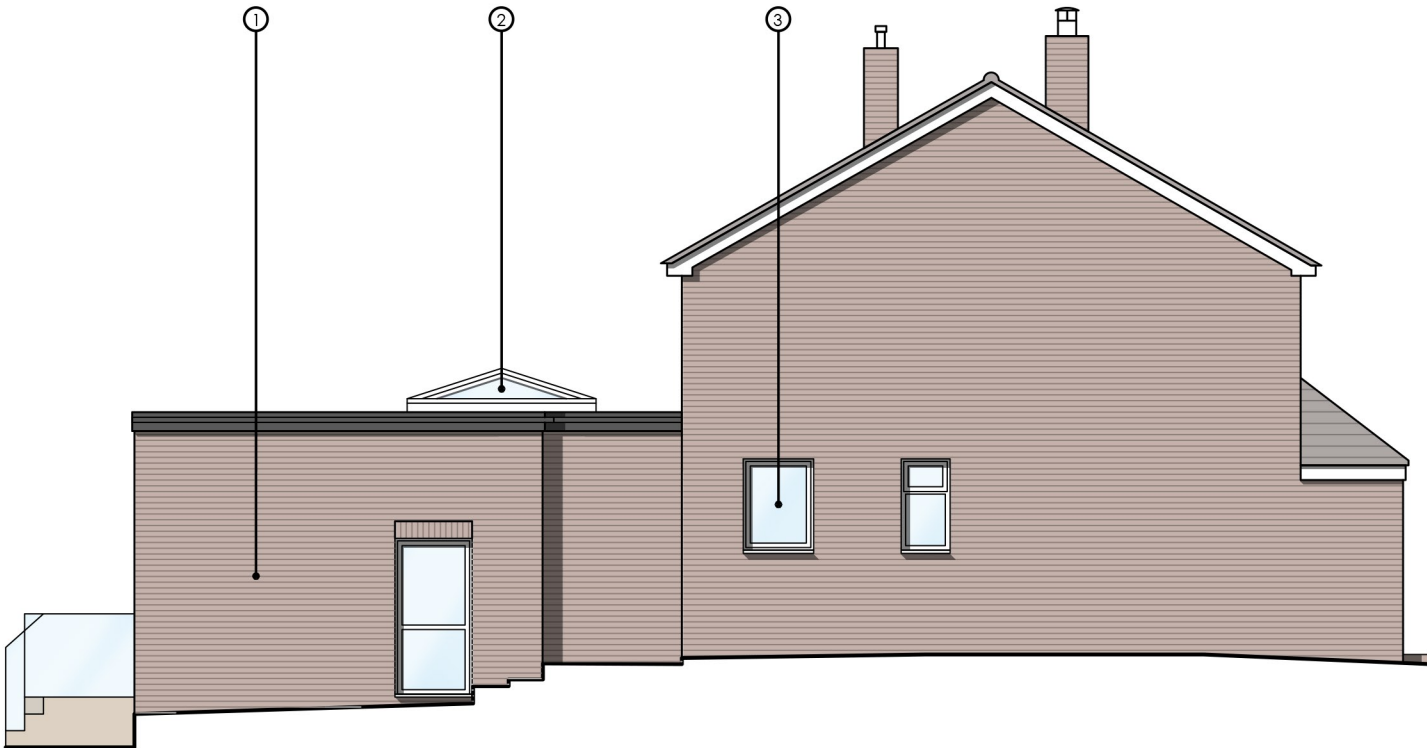

PROPOSED SOUTH-EAST ELEVATION

- MATERIALS KEY:
- 1. BRICK TO MATCH EXISTING
 - 2. ROOF LIGHT
 - 3. GLAZING

1:100



Project	EXTENSION TO 41 LOVEDEAN LANE HORNDEN PO8 8HJ			Drawing	PROPOSED ELEVATIONS		
				Job-Dwg Number	25070-PL-320	Rev.	P03
Client	STEVE KENNINGTON			<div><div></div><div><div>JAMES POTTER ASSOCIATES</div></div></div> <div><div>www.jpa.design</div><div>JPA - PORTSMOUTH 117 Highland Road, Southsea, Portsmouth, PO4 9DD t. +44(0)2394 002 897</div></div>			
Status	PLANNING						
Scale	1:100 & INDICATIVE	Sheet Size	A3				
JPA Project No.	25070	Date	APR 2026				