


Proposed Elevations

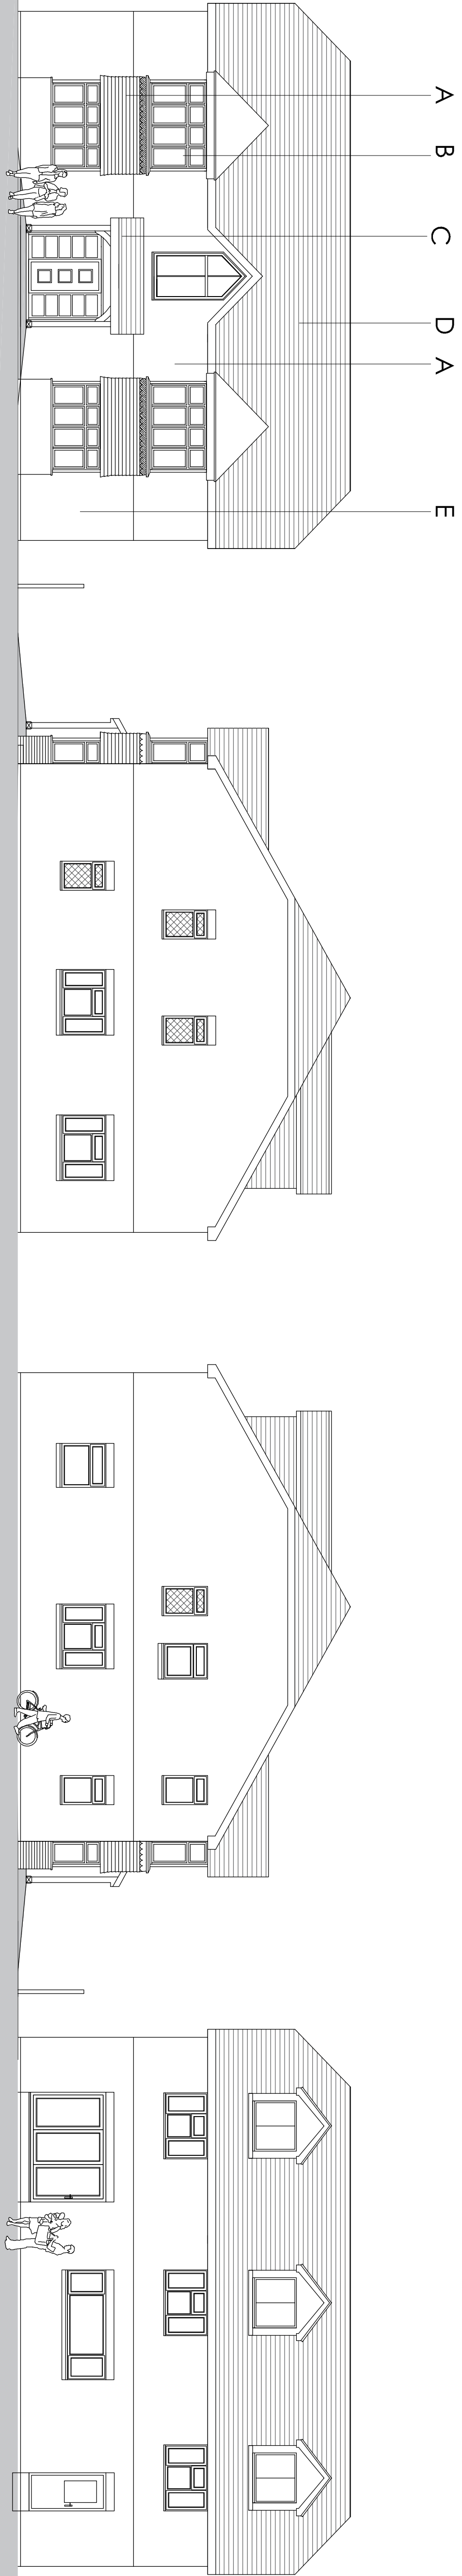


North Elevation

West Elevation

East Elevation

South Elevation

Proposed Floor Plans

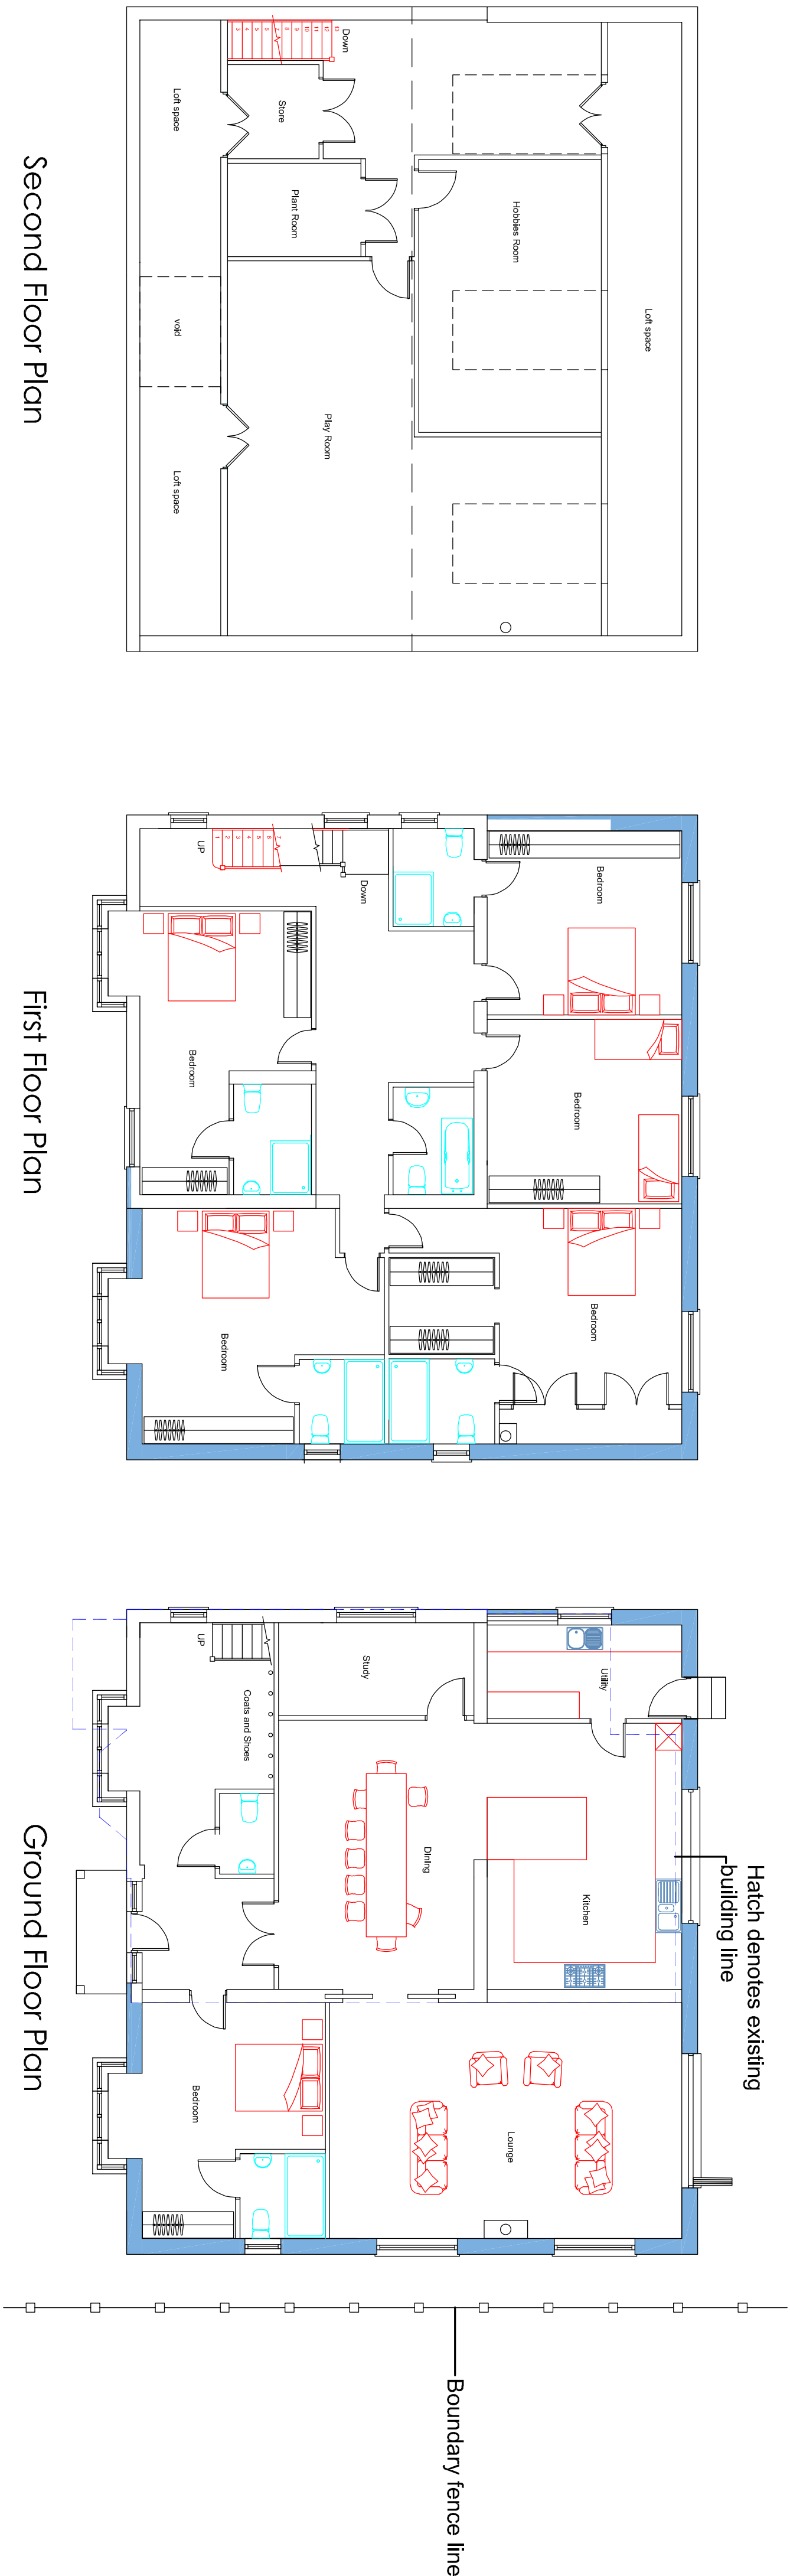

New Build

Materials Schedule

- A - Composite cladding
- B - UPVC windows & doors
- C - Oak frame porch
- D - Tiled roof
- E - Matching brickwork

Site Area 969 sqm

Existing GIA 153 sqm

New Build 132 sqm

Revision	Description	Date	Drawn

Project :
Mr & Mrs S Lawson
43 Harplan Ave
Waterlooville

Drawing Title:
Proposed Two Storey Front & Rear
Extensions Loft Conversion
with Rear Dormers

Chris Flint Associates Ltd
CHARTERED SURVEYORS - PROJECT MANAGERS
DEVELOPMENT CONSULTANTS

Drawn By	Date	SHEET SIZE	Approved By	Date
CF	15/07/26	A1		

CFA	Drawing No.	Revision	Scale
	01		1-100

PLANNING

RECIMWOOD - 20 QUEENS ROAD - WATERLOOVILLE - PO7 2SR
tel: 023 92 43244
Email: chrisflintassociates@gmail.com

