



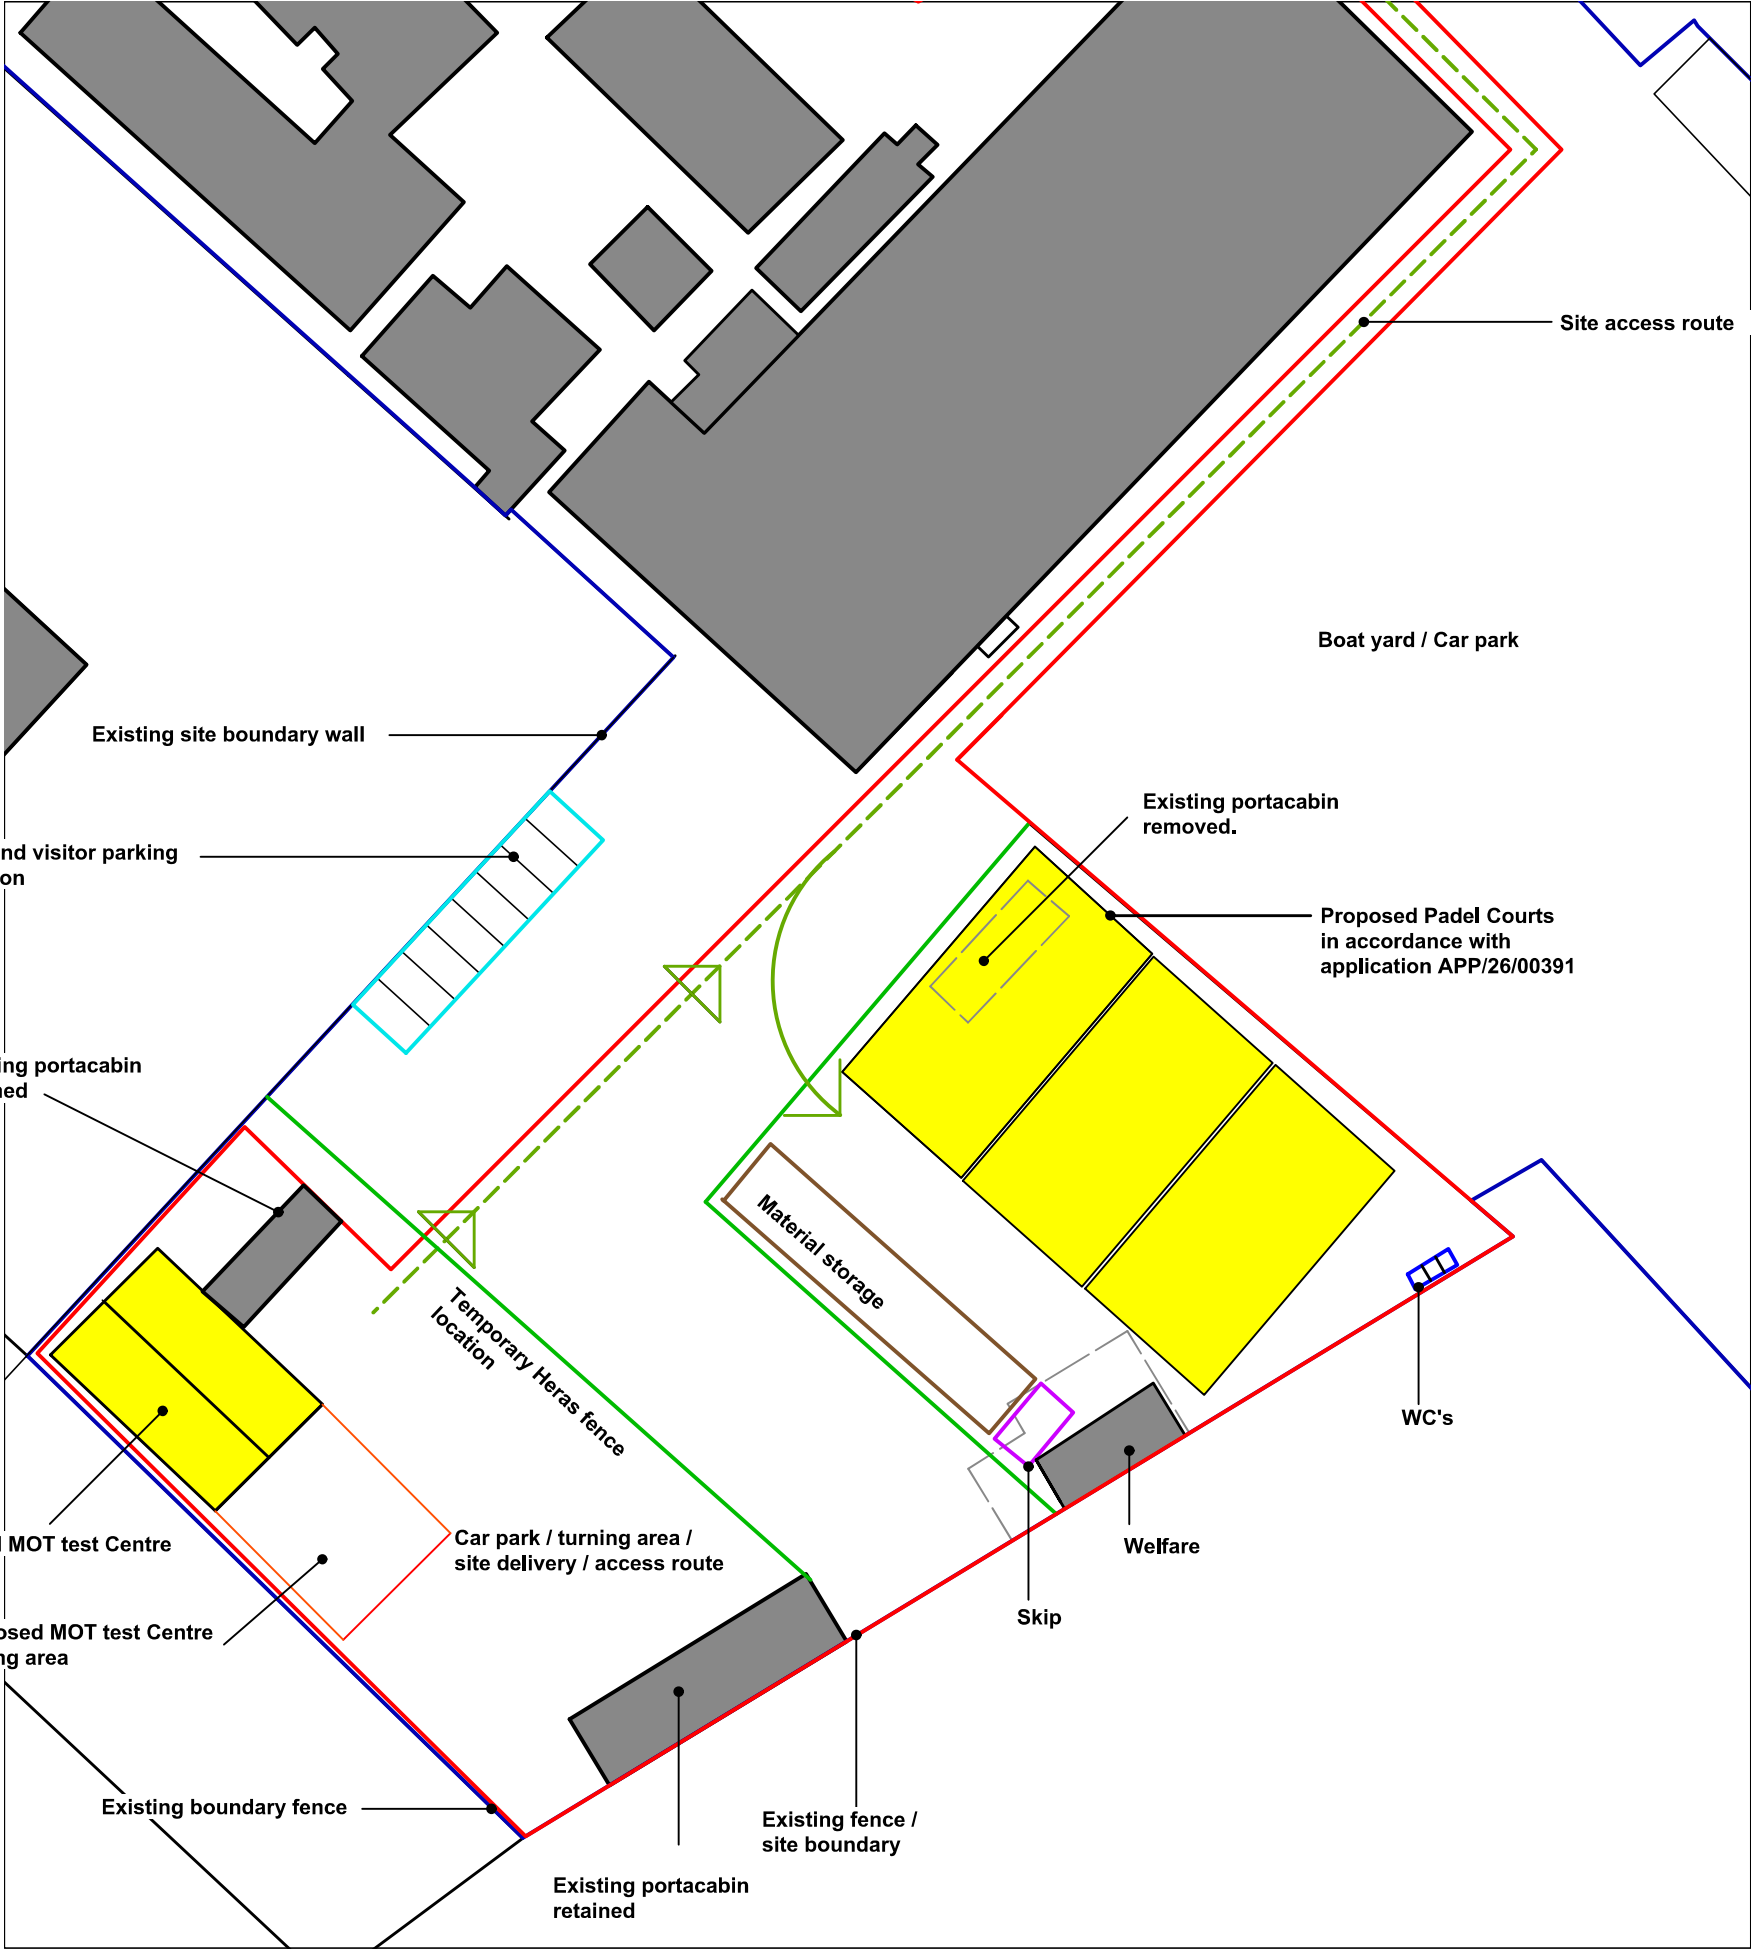

1. Proposed Site CEMP Plan. Scale 1 :500 @ A3

rev	description	date	by
A	Planning	17.07.26	LR
B	Cients comments added	20.07.26	LR

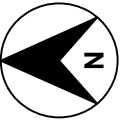

Project : Alterations & Improvements to :
Hayling Yacht Company, Mill Rythe Lane,
Hayling Island, Hampshire. PO11 OQQ.

Client: Hayling MOT Ltd.
Title : CEMP Site Plan
Drawing : Y9025_A1010 / Rev B

Planning

Architectural Planning Ltd.

Building Surveyors, Designers & Project managers.
1a Nutbourne Road, Sandy Point, Hayling Island, Hants . PO11 9RT .
Telephone : 02392 463994, mobile : 07795 633100