

SITE BLOCK PLAN

1 : 200

0m 2m 4m 6m 8m 10m

VISUAL SCALE 1:200 @ A3


IDSWORTH ROAD

ACCESS

APPLICATION SITE
EDGED IN RED


LOCATION PLAN

1 : 1250

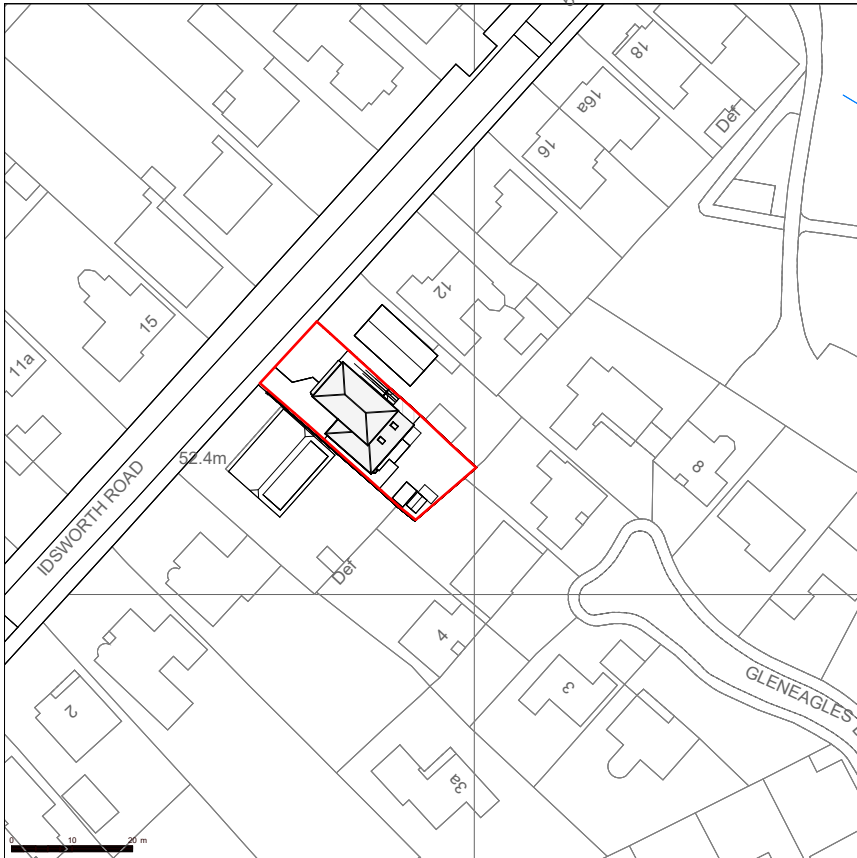

0m 12.5m 25m 37.5m 50m 62.5m

VISUAL SCALE 1:1250 @ A3

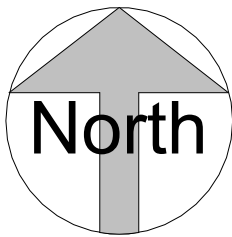

Property Address:
10 Idsworth Road, Waterlooville,
Hampshire PO8 8BD

Grid Ref: SU 69878 10633
Lat, long: 50.89097, -1.00786
Elevation: 53 m
Plot Size: 0.101 acres

Local Authority: Havant

Produced 30 March 2026 from the Ordnance Survey
National Geographic Database and incorporating
surveyed revision available at this date. Reproduction
in whole or part is prohibited without the prior permission
of the Ordnance Survey. © Crown Copyright and
database rights 2026 OS 100047474.

The representation of a road, track or path is no
evidence of a right of way. The representation of
features as line is no evidence of a property boundary.



The Planning Service
Studio, Old Flints 134 North Lane
Clanfield, Waterlooville
Hampshire PO8 0RL

T: 023 92 597364
F: 0845 519 1103
E: info@theplanningservice.co.uk

Scale is correct when printed to the stated ISO size. Figured dimensions are to be used in preference to scaled sizes and all dimensions must be checked on site by the contractor before ordering materials and or commencing work. All dimensions in mm (millimetres) unless otherwise stated. The contractor is to ensure the works are inspected and completed to the satisfaction of the local authority. Compliance with building regulations or a party wall award / agreement is not to be assumed.

No deviation from this drawing will be permitted without the prior written consent of the designer. Under the provisions of the copyright act 1988, the copyright of this drawing and the work contained therein remains the property of the designer (the planning service), and may not be reproduced in any form whatsoever without prior written consent.

Under the construction (design and management) regulations 2015 (CDM2015) all design work for both domestic and commercial development(s) are to conform to those regulations. E&EO.

Richard Teal

10 Idsworth Road,
Waterlooville PO8 8BD

EXISTING LOCATION & BLOCK PLANS

Project number	01440	E001
Date	30/03/2026	
Drawn by	JJ	
Status	Planning	
Scale 100% @ A3		As indicated



NW ELEVATION

1 : 100




SW ELEVATION

1 : 100




SE ELEVATION

1 : 100

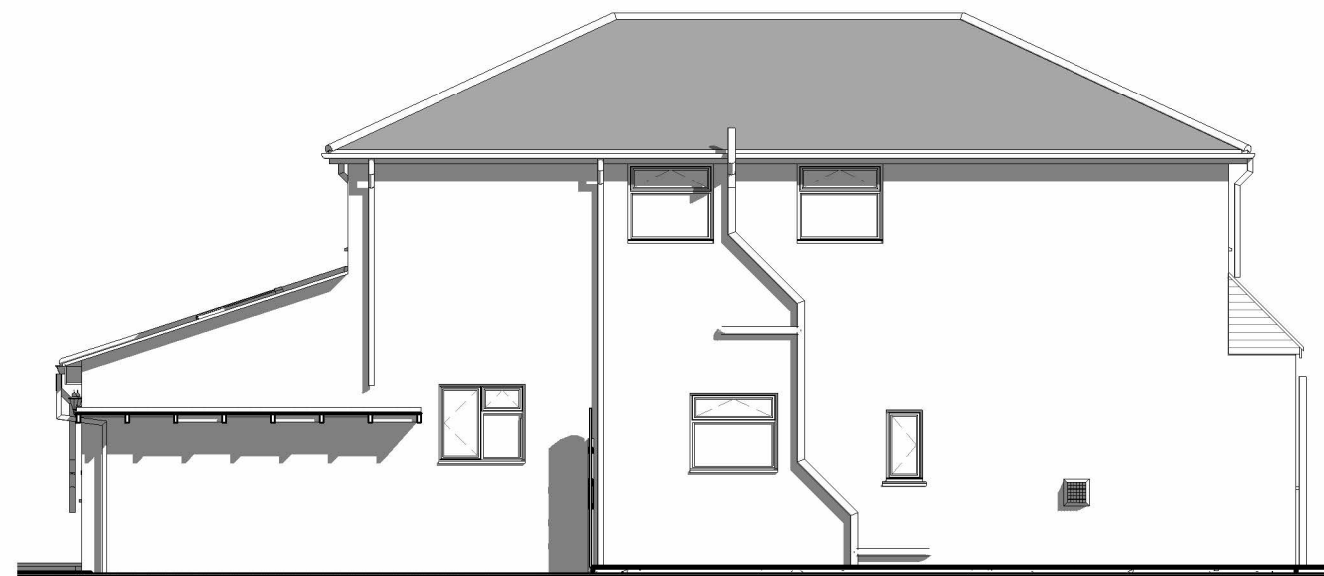

NE ELEVATION

1 : 100

 

VISUAL SCALE 1:100 @ A3



The Planning Service
Studio, Old Flints 134 North Lane
Clanfield, Waterlooville
Hampshire PO8 0RL

T: 023 92 597364
F: 0845 519 1103
E: info@theplanningservice.co.uk

Scale is correct when printed to the stated ISO size. Figured dimensions are to be used in preference to scaled sizes and all dimensions must be checked on site by the contractor before ordering materials and or commencing work. All dimensions in mm (millimetres) unless otherwise stated. The contractor is to ensure the works are inspected and completed to the satisfaction of the local authority. Compliance with building regulations or a party wall award / agreement is not to be assumed.

No deviation from this drawing will be permitted without the prior written consent of the designer. Under the provisions of the copyright act 1988, the copyright of this drawing and the work contained therein remains the property of the designer (the planning service), and may not be reproduced in any form whatsoever without prior written consent.

Under the construction (design and management) regulations 2015 (CDM2015) all design work for both domestic and commercial development(s) are to conform to those regulations. E&EO.

Richard Teal

10 Idsworth Road,
Waterlooville PO8 8BD

EXISTING ELEVATIONS

Project number	01440	E002
Date	30/03/2026	
Drawn by	JJ	
Status	Planning	Scale 100% @ A3
		1 : 100



The
Planning Service

Architectural Design & Technical Drawing
Building Survey & Planning Services

The Planning Service
Studio, Old Flints 134 North Lane
Clanfield, Waterlooville
Hampshire PO8 0RL

T: 023 92 597364
F: 0845 519 1103
E: info@theplanningservice.co.uk

Scale is correct when printed to the stated ISO size. Figured dimensions are to be used in preference to scaled sizes and all dimensions must be checked on site by the contractor before ordering materials and/or commencing work. All dimensions in mm (millimetres) unless otherwise stated. The contractor is to ensure the works are inspected and completed to the satisfaction of the local authority. Compliance with building regulations or a party wall award / agreement is not to be assumed.

No deviation from this drawing will be permitted without the prior written consent of the designer. Under the provisions of the copyright act 1988, the copyright of this drawing and the work contained therein remains the property of the designer (the planning service), and may not be reproduced in any form whatsoever without prior written consent.

Under the construction (design and management) regulations 2015 CDM2015) all design work for both domestic and commercial development(s) are to conform to those regulations.

E&EO.

Richard Teal




10 Idsworth
Road,
Waterlooville PO8
8BD

EXISTING SITE
IMAGES


Project number	01440
Date	30/03/2026
Drawn by	JJ
Project Status	Planning

E003


Scale

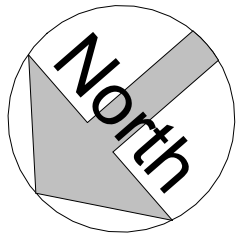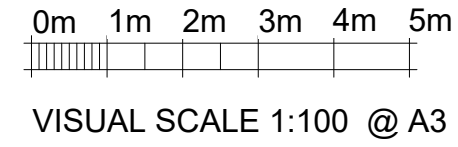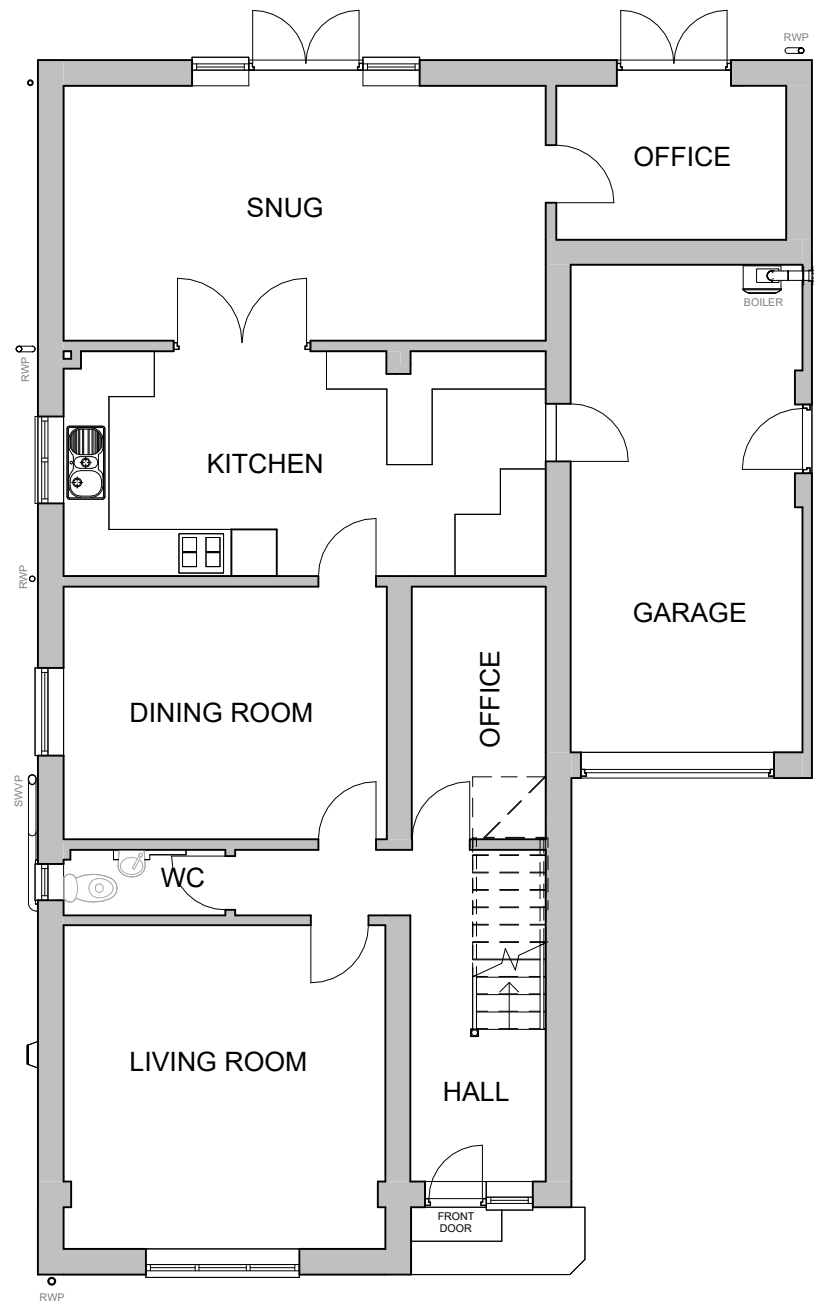

GROUND FLOOR
1 : 100

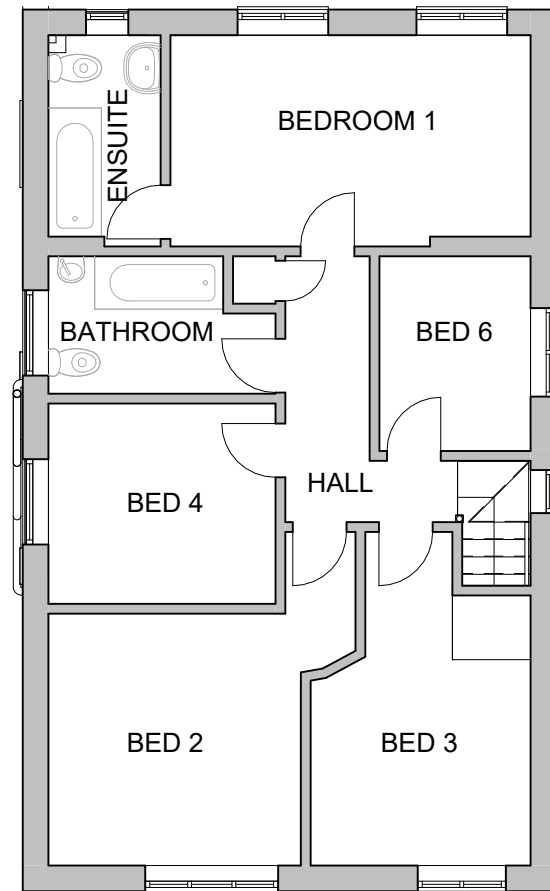

FIRST FLOOR
1 : 100

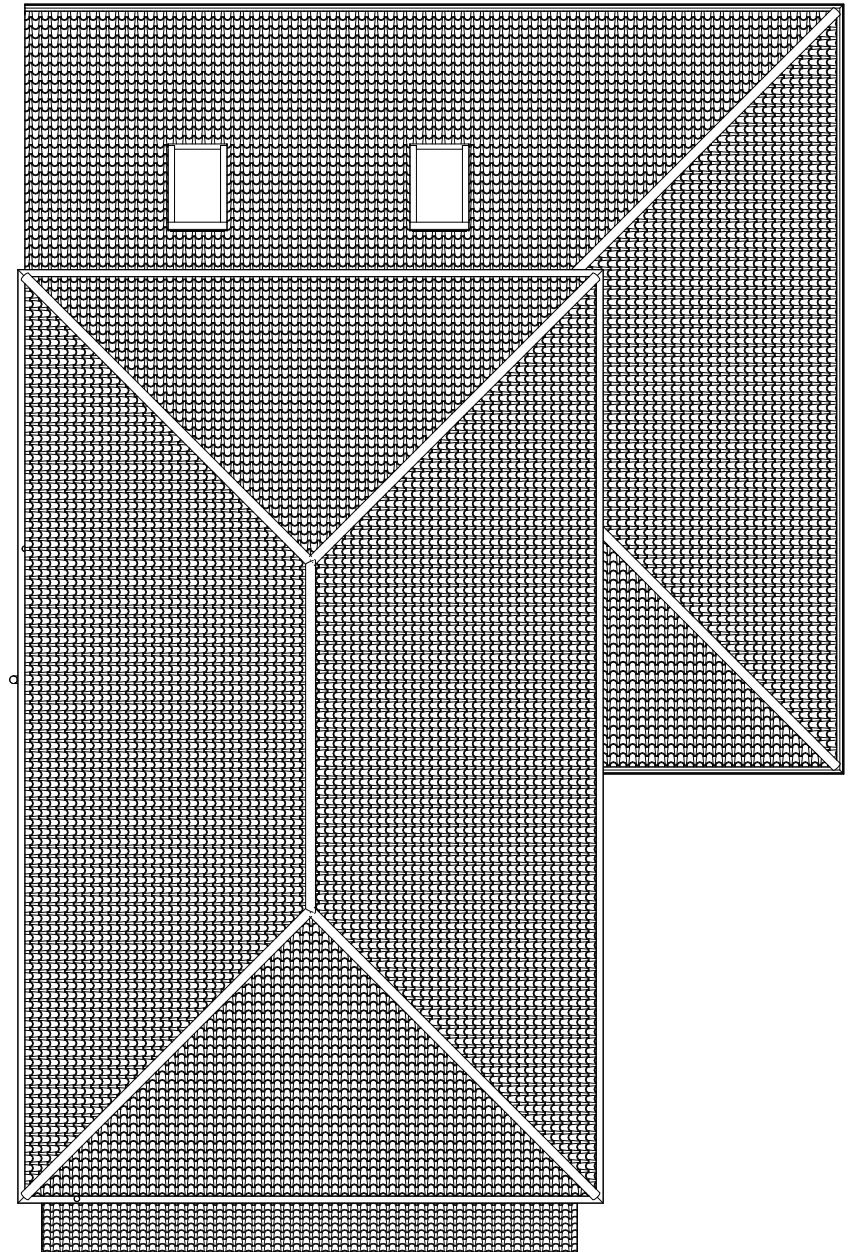

ROOF PLAN
1 : 100



The Planning Service
Studio, Old Flints 134 North Lane
Clanfield, Waterlooville
Hampshire PO8 0RL
T: 023 92 597364
F: 0845 519 1103
E: info@theplanningservice.co.uk

Scale is correct when printed to the stated ISO size. Figured dimensions are to be used in preference to scaled sizes and all dimensions must be checked on site by the contractor before ordering materials and or commencing work. All dimensions in mm (millimetres) unless otherwise stated. The contractor is to ensure the works are inspected and completed to the satisfaction of the local authority. Compliance with building regulations or a party wall award / agreement is not to be assumed.

No deviation from this drawing will be permitted without the prior written consent of the designer. Under the provisions of the copyright act 1988, the copyright of this drawing and the work contained therein remains the property of the designer (the planning service), and may not be reproduced in any form whatsoever without prior written consent.

Under the construction (design and management) regulations 2015 (CDM2015) all design work for both domestic and commercial development(s) are to conform to those regulations. E&EO.

Richard Teal

**10 Idsworth Road,
Waterlooville PO8 8BD**

EXISTING FLOOR & ROOF PLANS

Project number	01440	E004
Date	30/03/2026	
Drawn by	JJ	
Status	Planning	Scale 100% @ A3
		1 : 100