




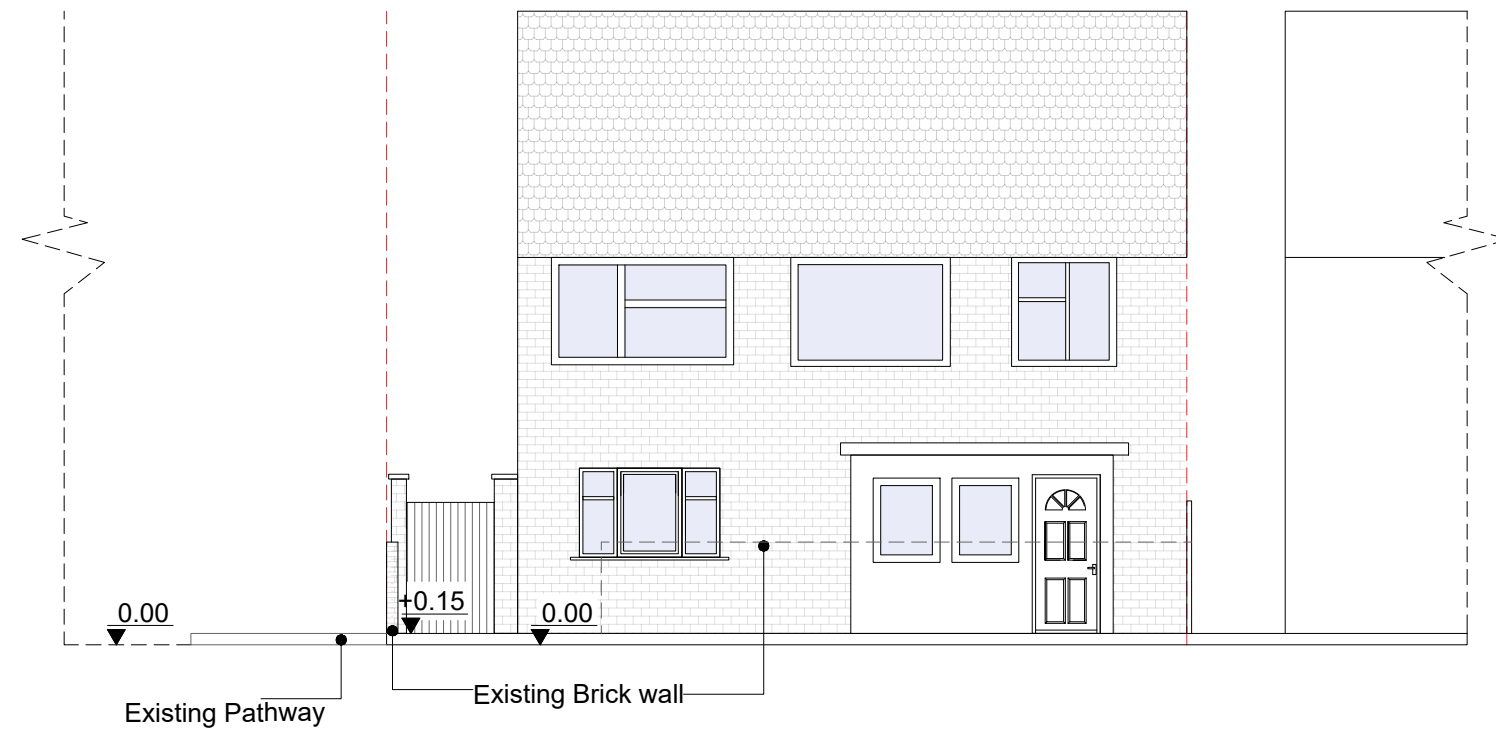


Existing Front Elevation

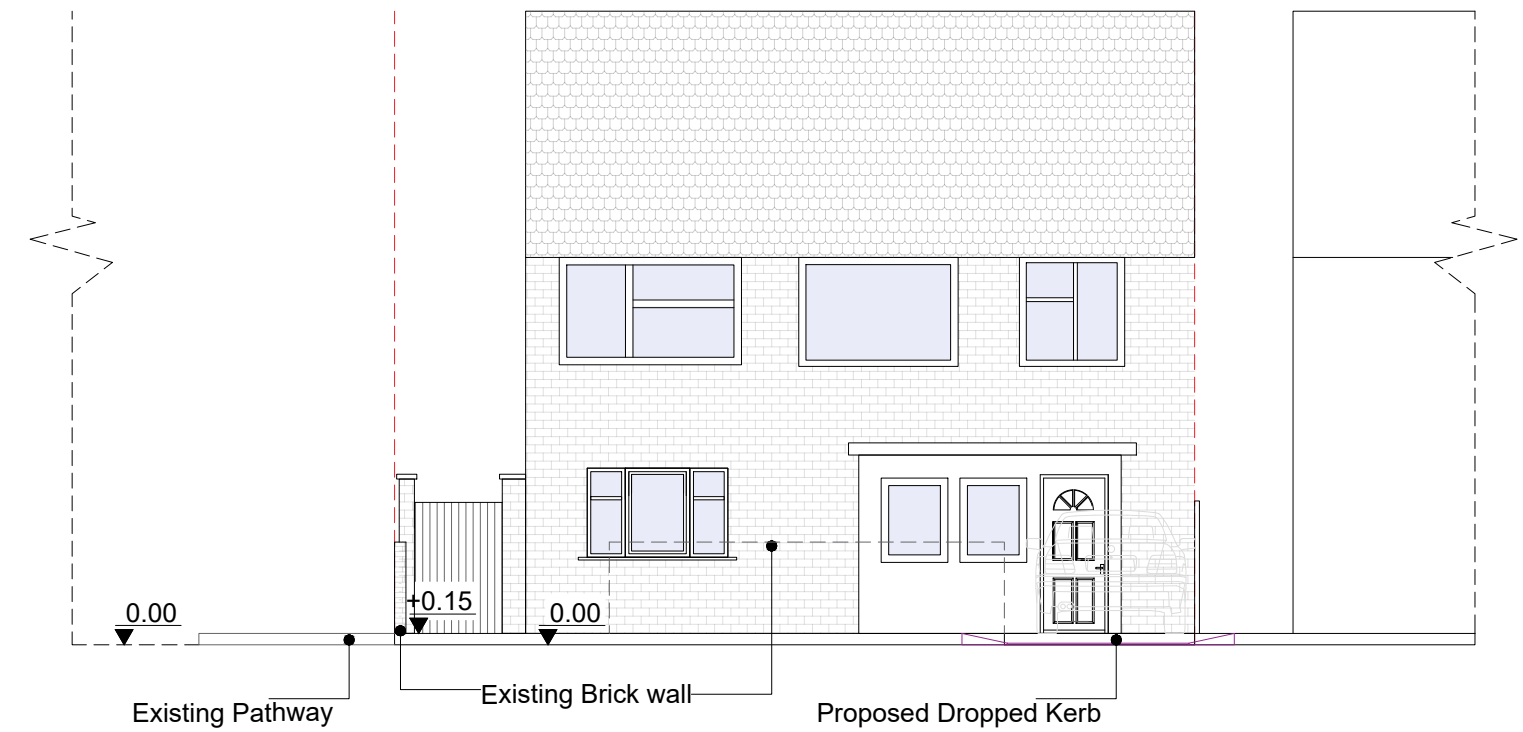

Proposed Front Elevation

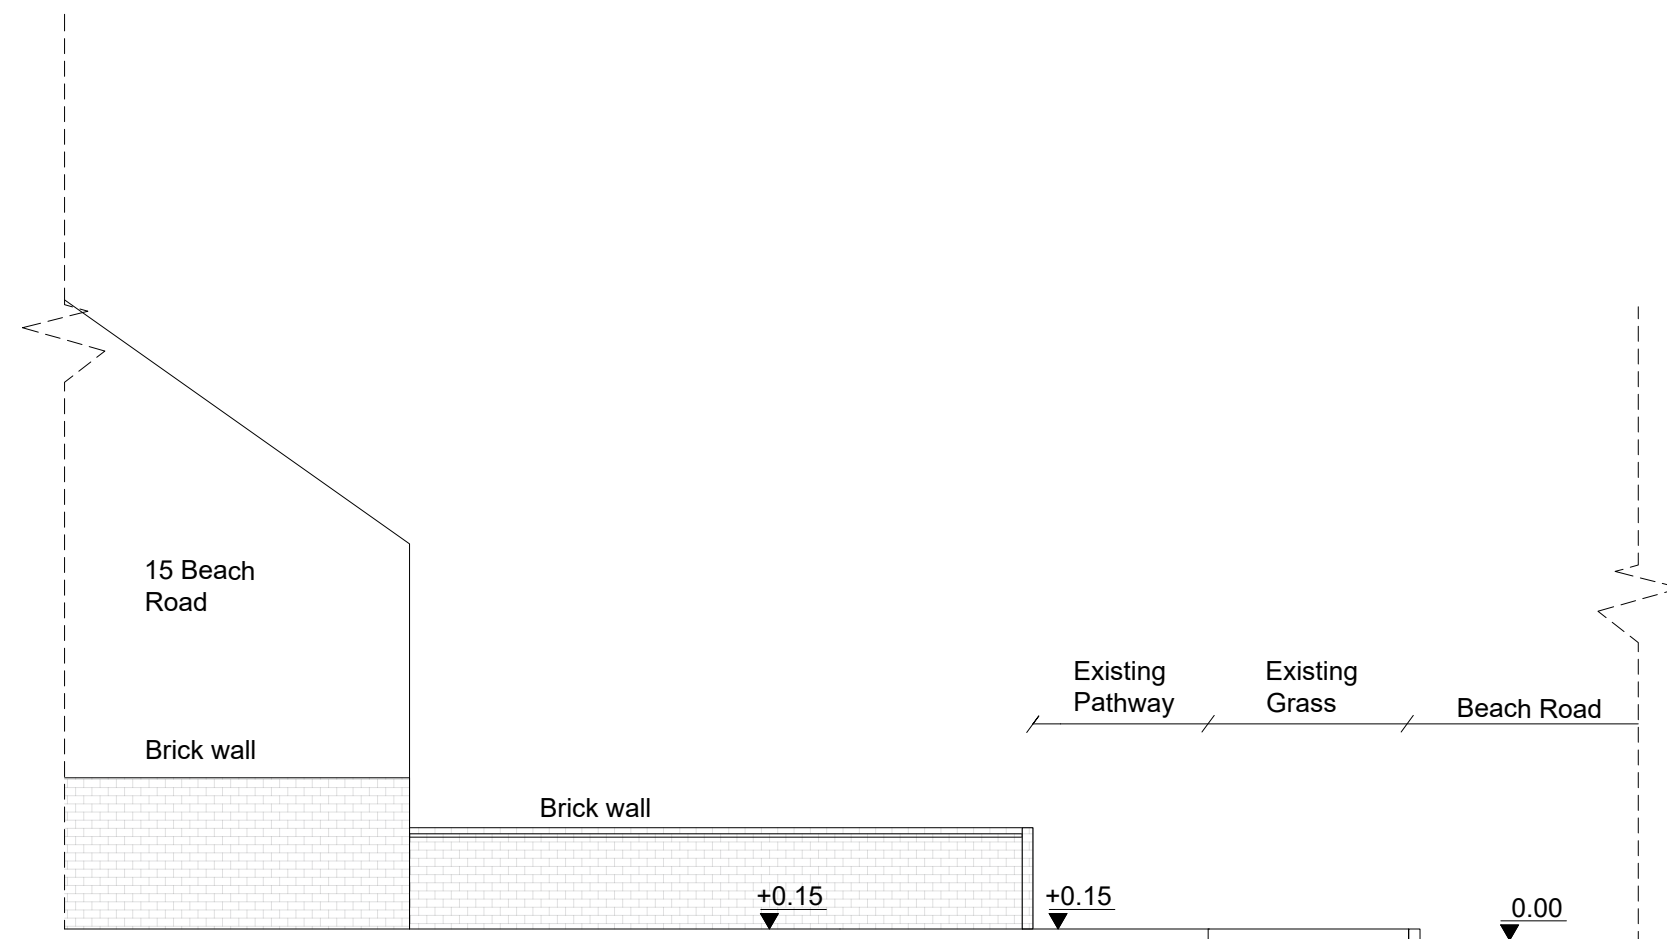

Existing Section A-A

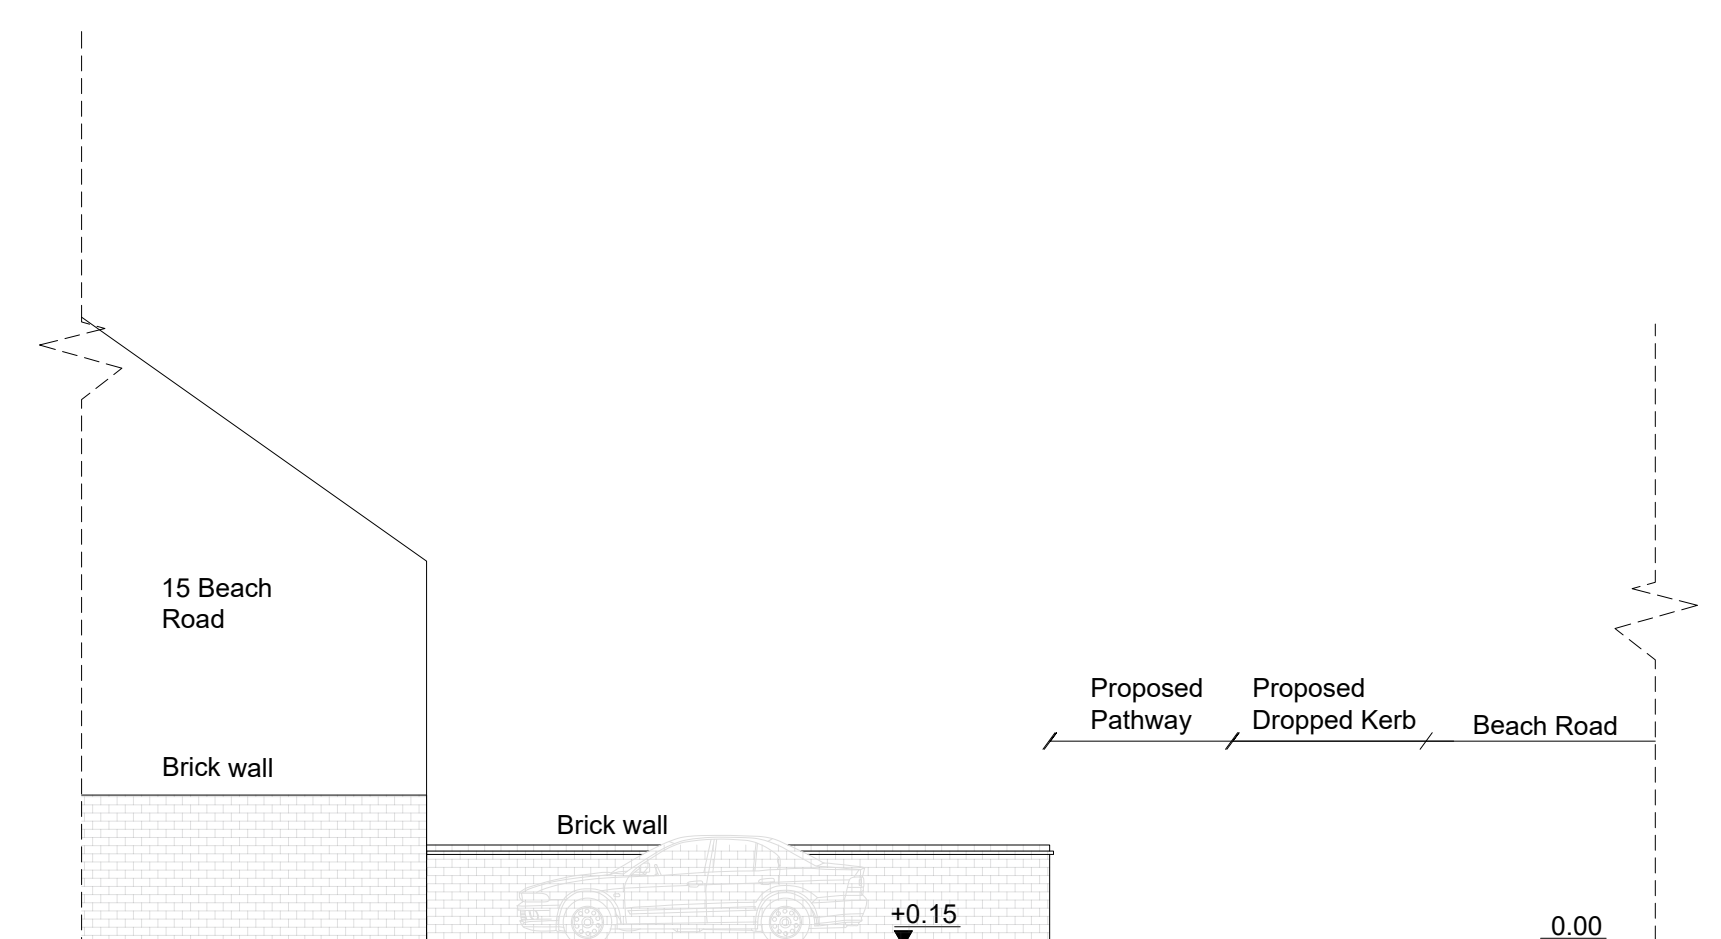

Proposed Section A-A

Any dimensions shown should be checked on site.
Designs are not coordinated with engineer projects.
Not for construction purposes.

Scale Bar 1 2 3 4 M.



HOMZ

DESIGN | PLAN | BUILD
www.homz.uk / 0 330 818 3001

Drawing Title: Existing and Proposed Elevations and Sections
Drawing Number: H-0606-06_15 Beach Road
Site Address: 15 Beach Road PO110AA
Scale: 1/100 at A2
Revision: V1
Date: 14.05.2026