



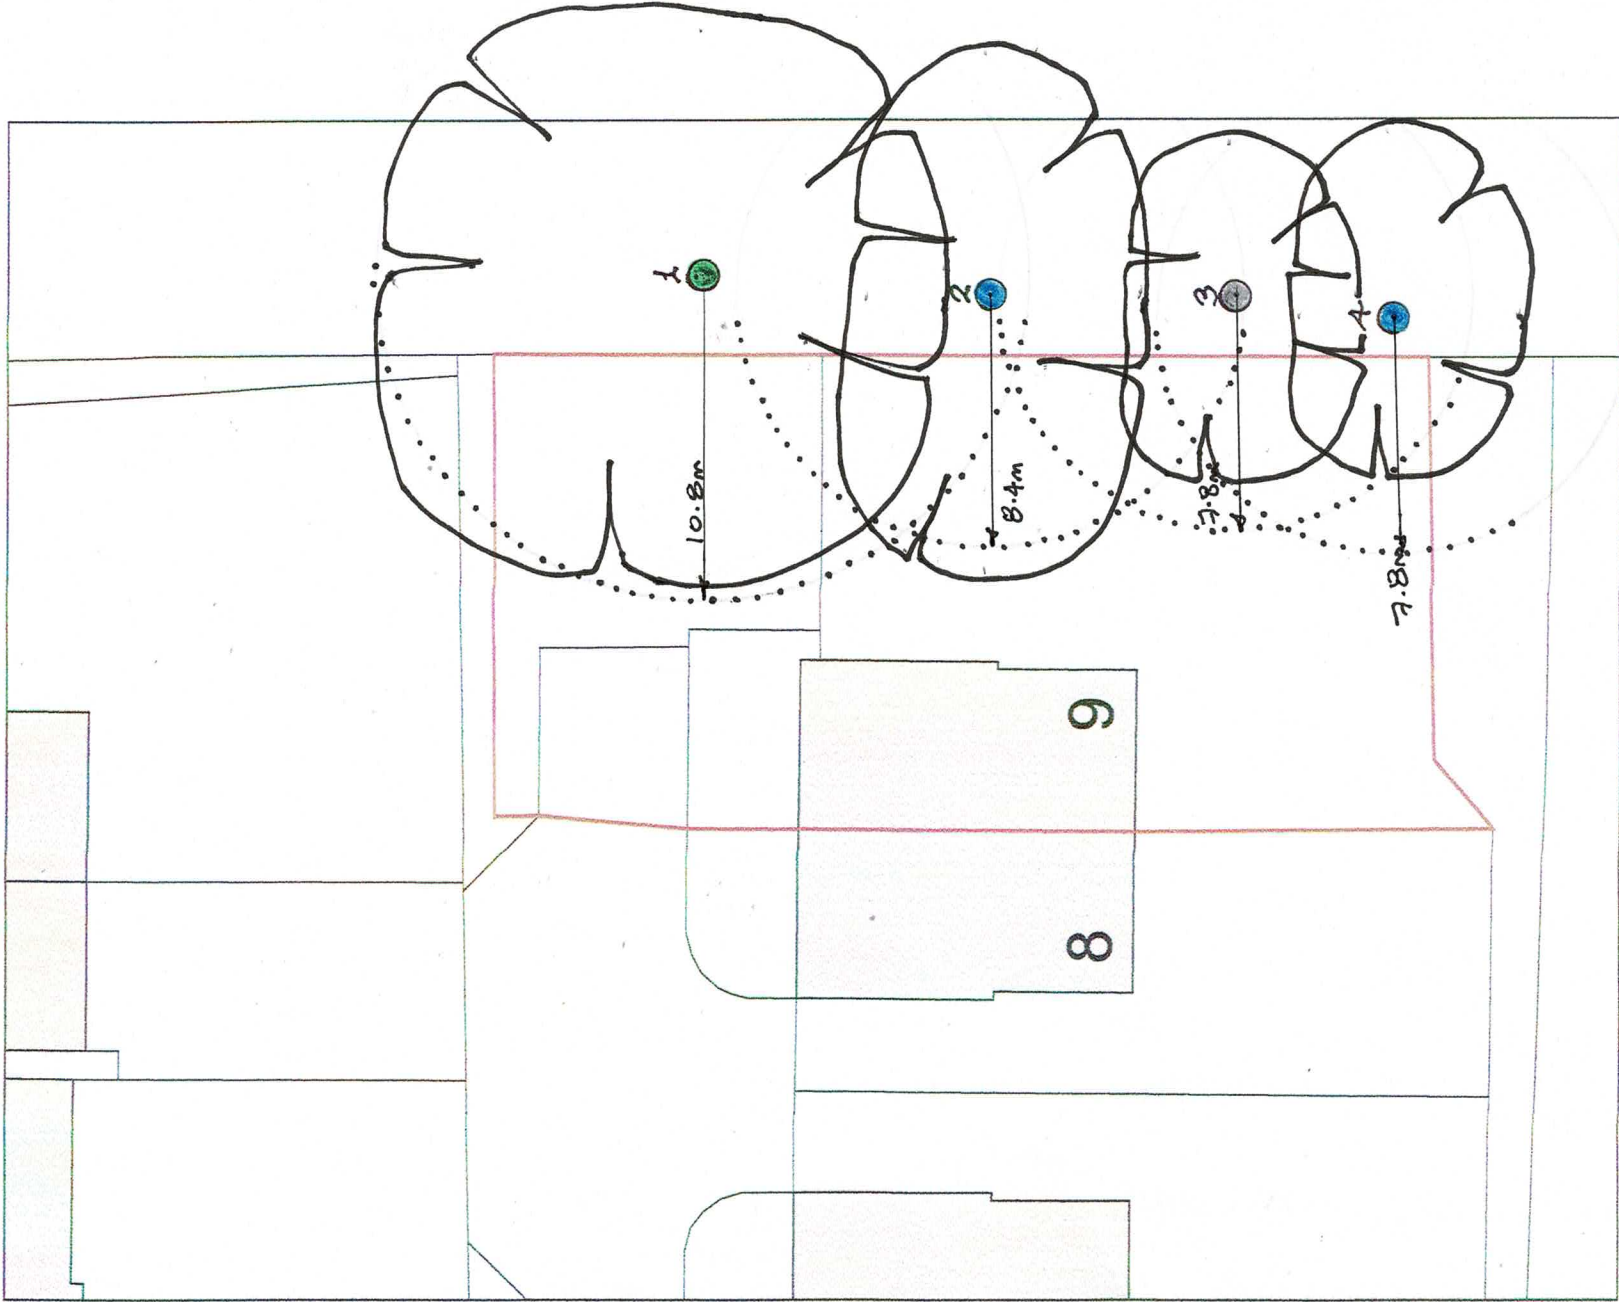

Existing site plan

scale 1:250

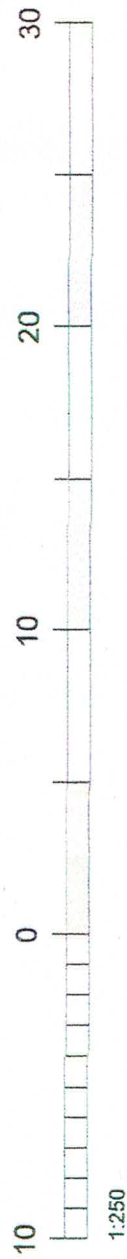

Key:


- = Trees of A (high) grading
- = Trees of B (moderate) grading
- = Trees of C (low) grading
- = Trees of U (fell) grading



= Radial Root Protection Zone in accordance with

Section 6.2 of BS5837:2012.

	
project	9 Cornflower Meadow Westbourne Emsworth
client	Mr & Mrs S Jones
title	Tree Constraints Plan
dwg	BJH 01/02
scale	1:250 @ A3
date	July 2026
job	1479
drawn by	bjh
10 Southleigh Grove, Hayling Island, Hampshire PO11 0SH 07875 520881 bernieharverson@gmail.com	

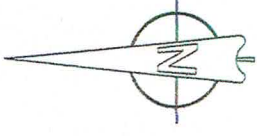

Title		SITE PLANS	
For	MRS & MRS JONES	Date	Drawn
Project	PROPOSED SIDE EXTENSION AT 9 CORNFLOWER MEADOW, EMSWORTH, HANTS, PO10 7FR	14/07/26	1:250 @ A3
		Job Number	Drawing Number
		PL007.26	-06
		Checked	Revision