

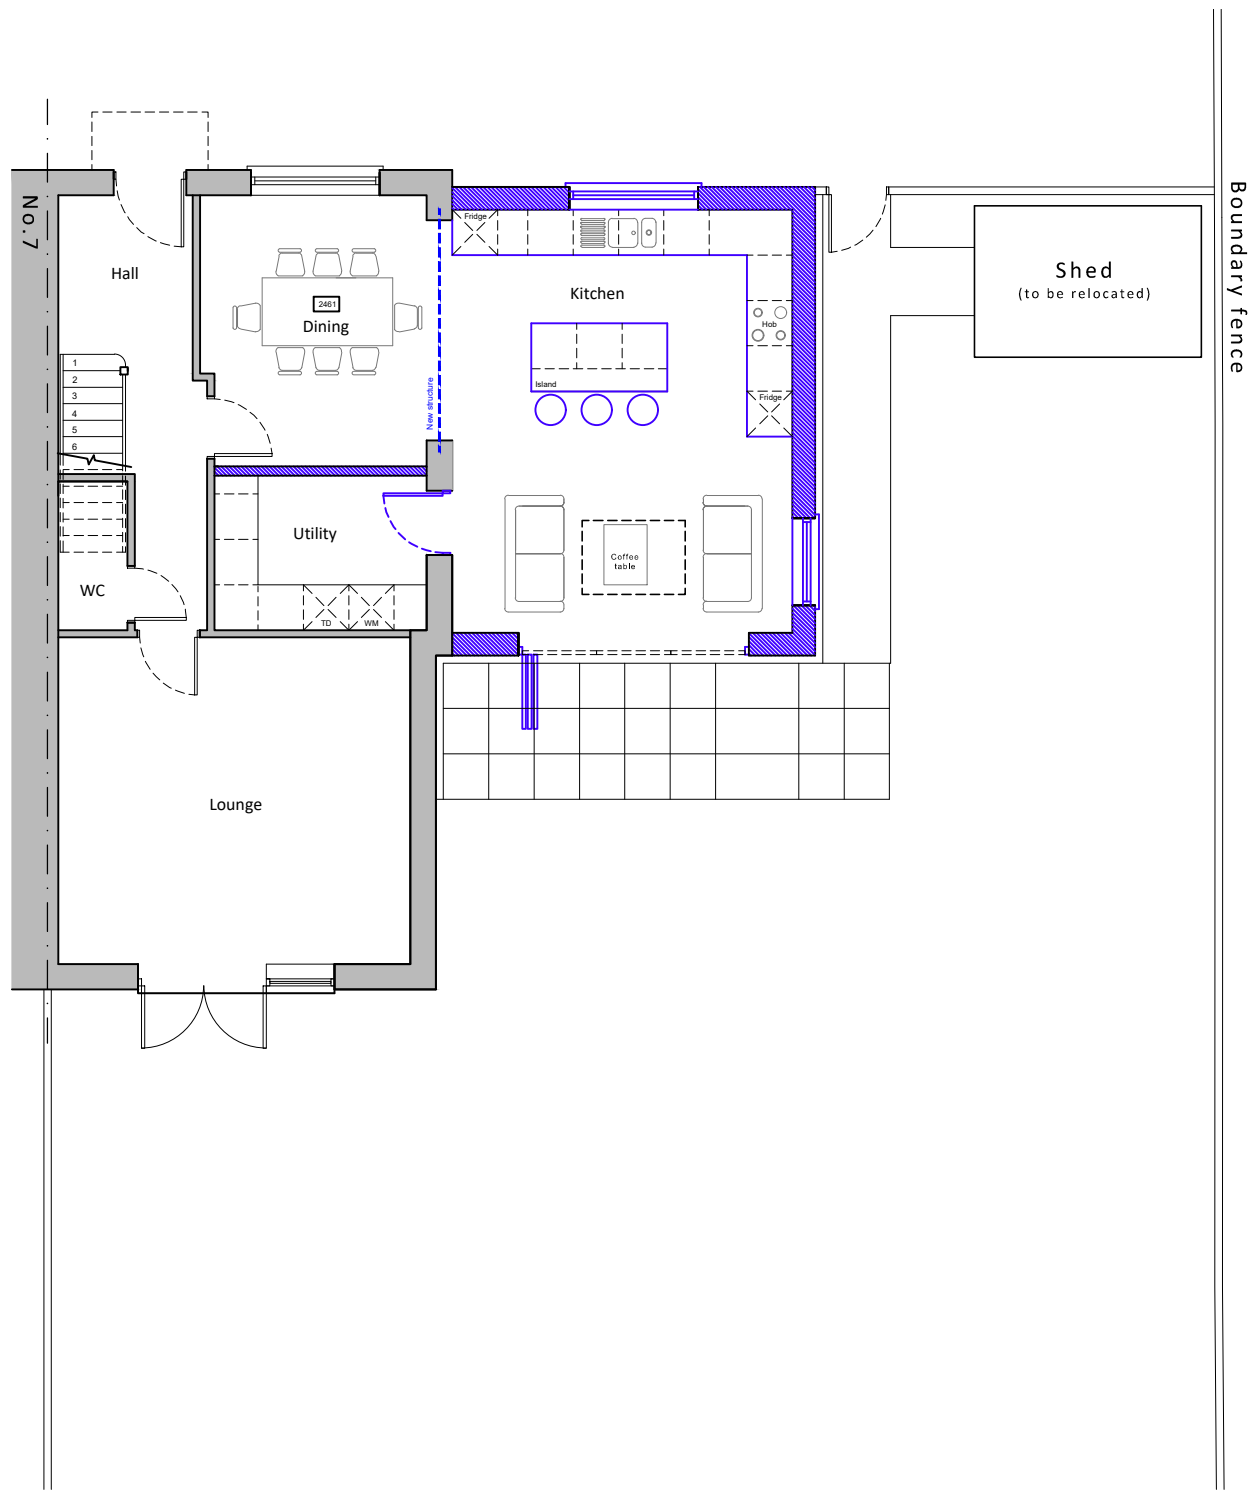


 


Ground floor

Proposed floor plans scale 1:100

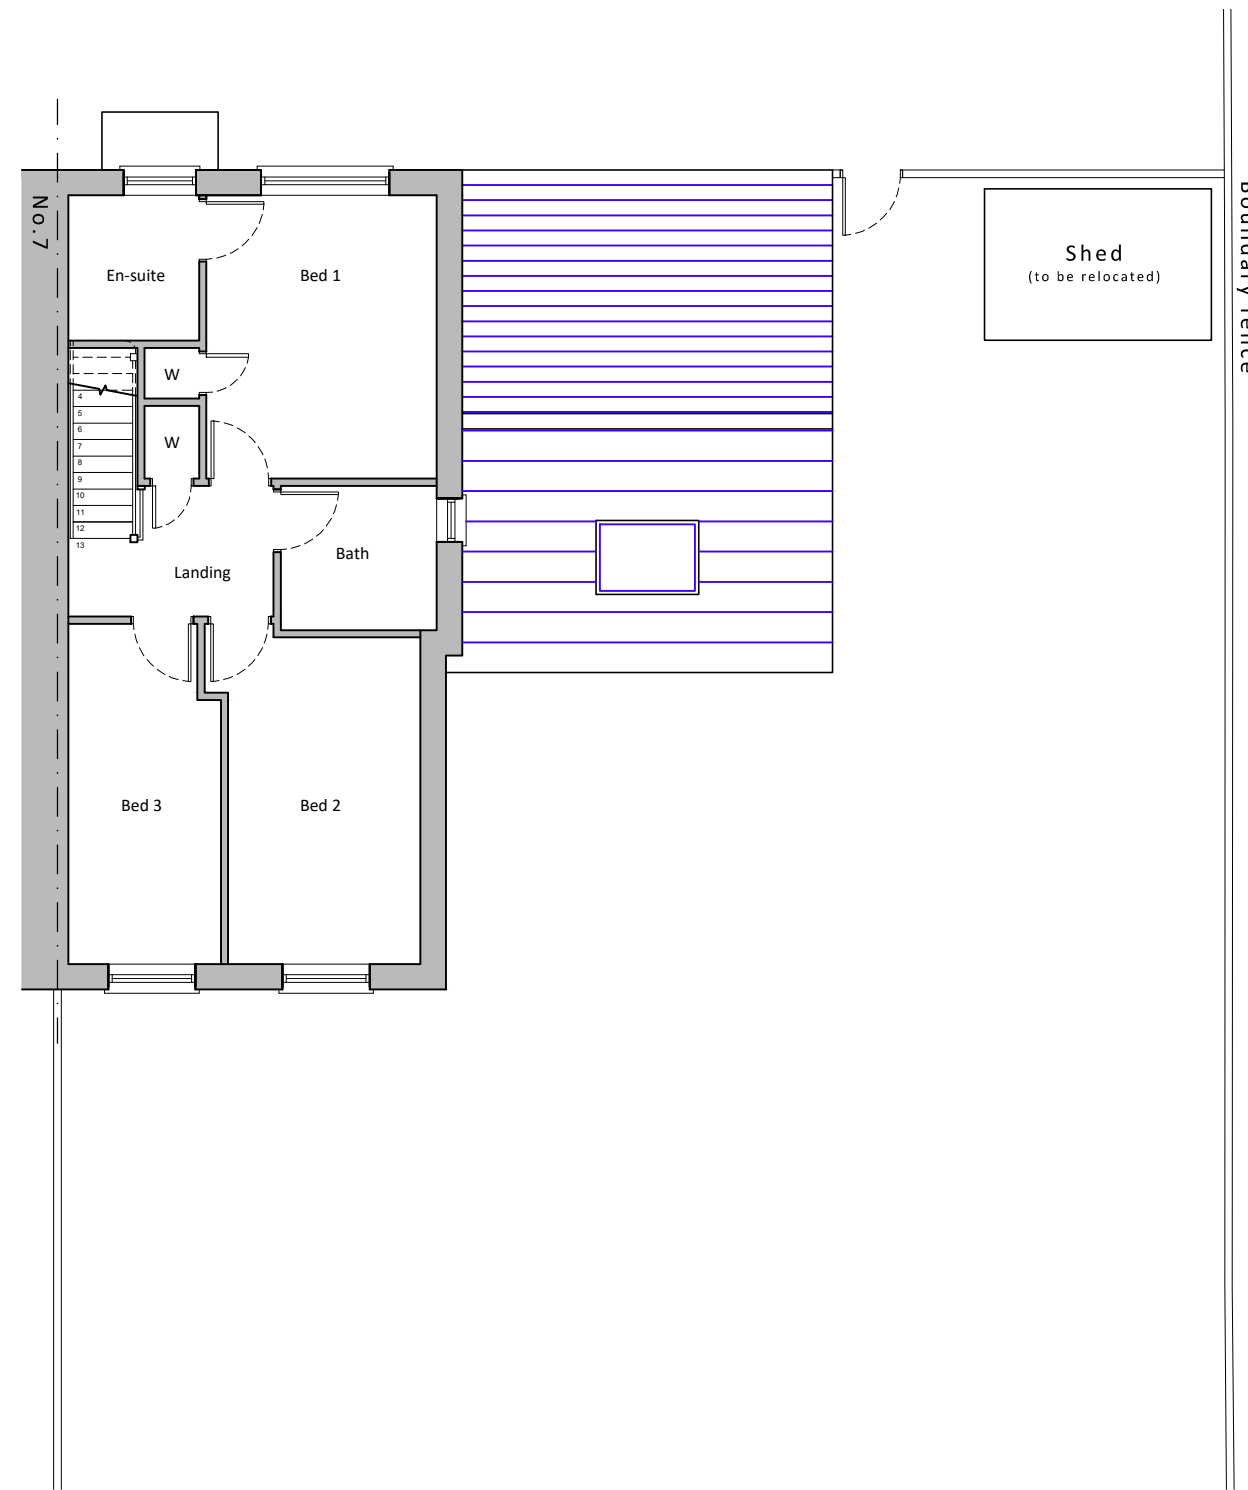

First floor

Existing walls Existing walls Proposed walls Proposed structure

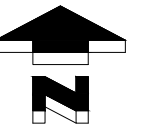

For MRS & MRS JONES	Title PROPOSED FLOOR PLANS		
Project PROPOSED SIDE EXTENSION AT 9 CORNFLOWER MEADOW, EMSWORTH, HANTS, PO10 7FR	Date MAY 2026	Drawn JB	Scale 1:100 @ A3
	Job Number PL997.26	Drawing Number -04	Checked - Revision A

jb architects
 E: admin@jb-architecturedesign.com
 W: www.jb-architecturedesign.com
 T: 01243 933732