


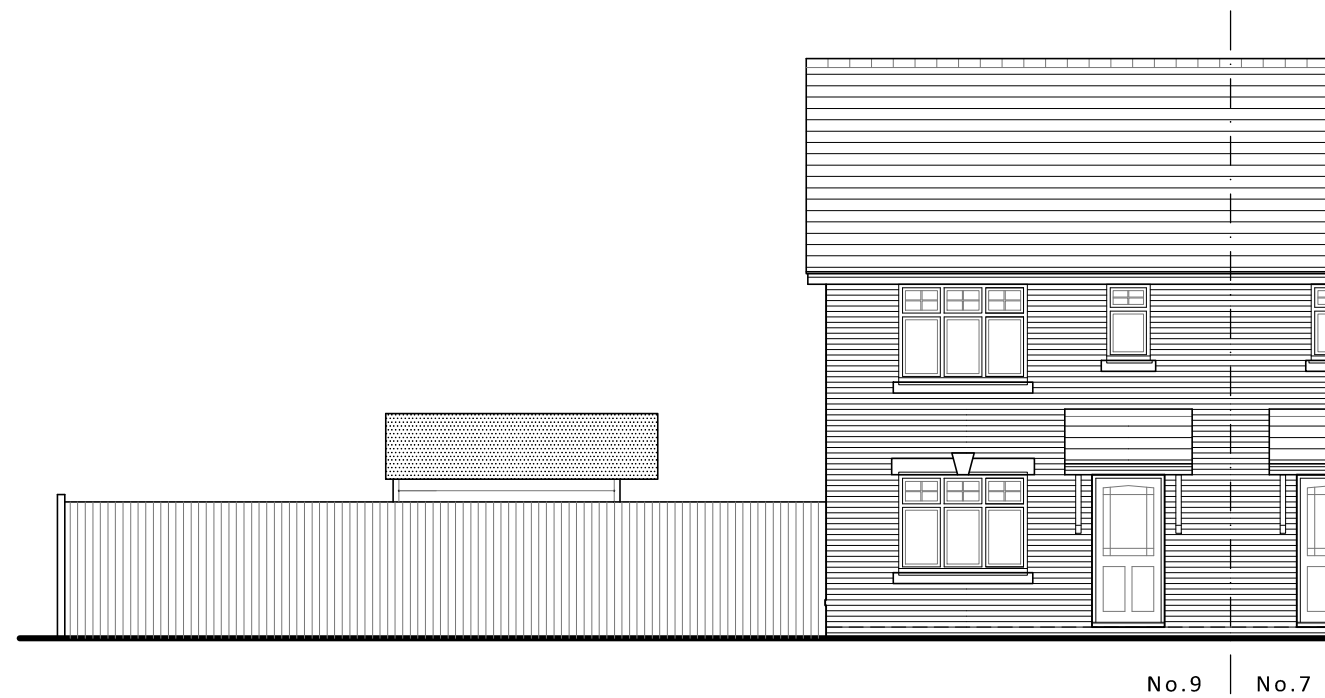

Front (north) elevation




East (side) elevation

NB: west elevation unchanged in new proposal



Rear (south) elevation

Existing elevations scale 1:100

 

For MRS & MRS JONES	Title EXISTING ELEVATIONS		
Project PROPOSED SIDE EXTENSION AT 9 CORNFLOWER MEADOW, EMSWORTH, HANTS, PO10 7FR	Date MAY 2026	Drawn JB	Scale 1:100 @ A3
	Job Number PL997.26	Drawing Number -03	Checked -

jb architects
 E: admin@jb-architecturedesign.com
 W: www.jb-architecturedesign.com
 T: 01243 933732