

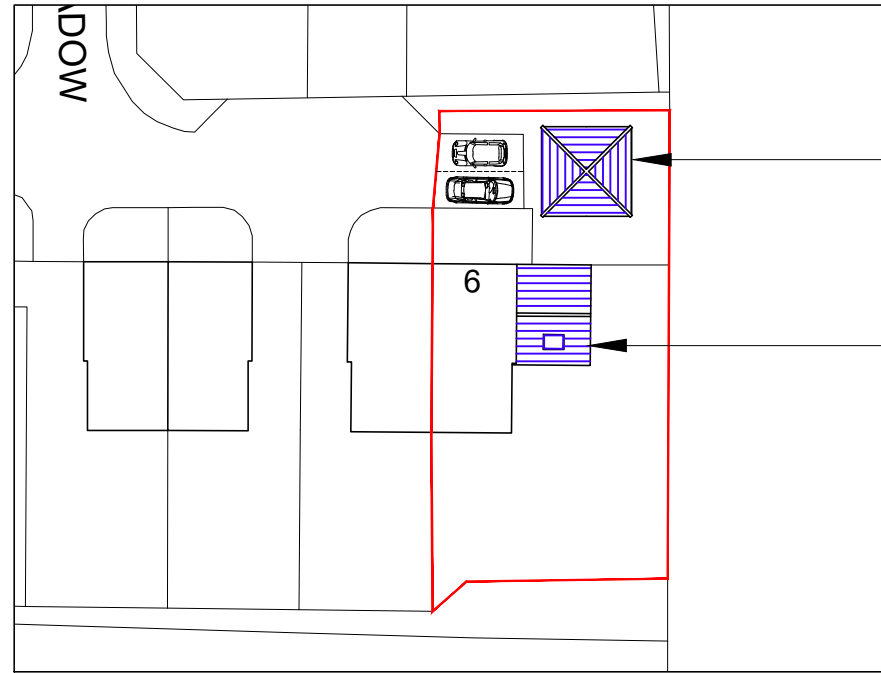


 


Site plan

scale 1:500

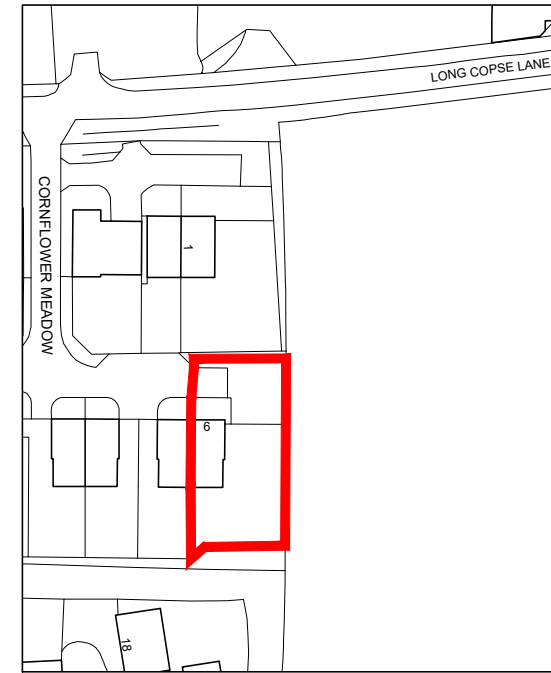


Location plan


scale 1:1250

 


- ① Slate roof tiles ② Timber cladding ③ Timber doors & windows

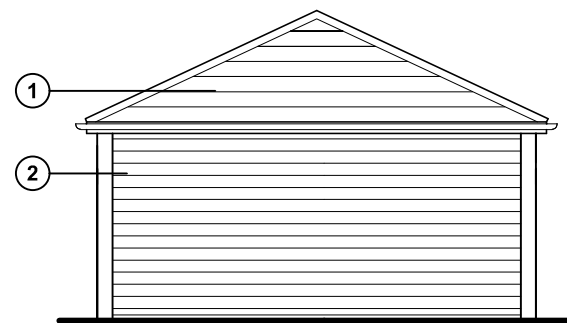


North & east elevations

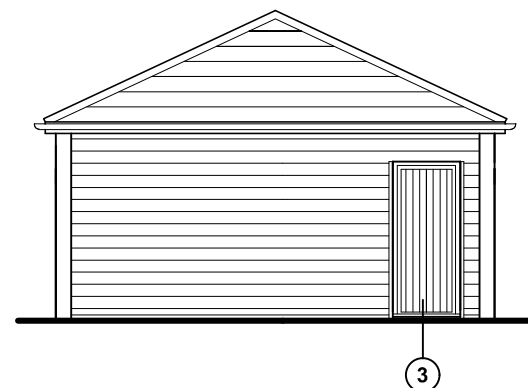

South elevation

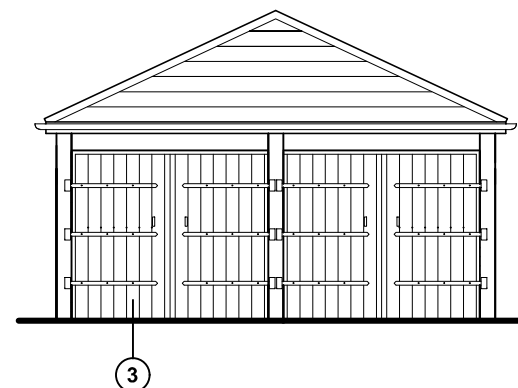


West elevation

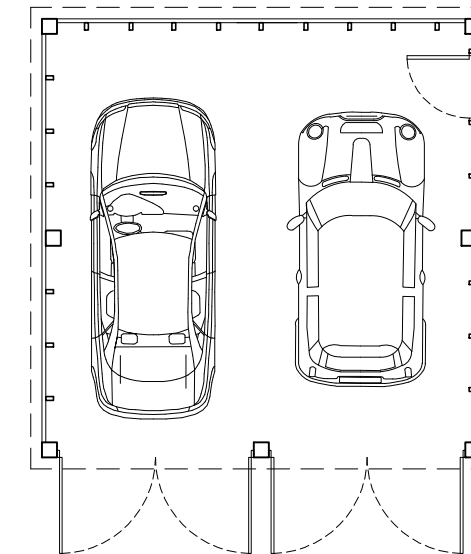

Garage floor plan

Proposed garage floor plans & elevations
scale 1:100

 

For MRS & MRS JONES		Title SITE & LOCATION PLAN, PROPOSED GARAGE	
Project PROPOSED SIDE EXTENSION AT 9 CORNFLOWER MEADOW, EMSWORTH, HANTS, PO10 7FR		Date MAY 2026	Drawn JB
		Scale As shown @ A3	Checked -
		Job Number PL 997.26	Drawing Number -01
		Revision A	

jb architects
E: admin@jb-architecturedesign.com
W: www.jb-architecturedesign.com
T: 01243 933732