



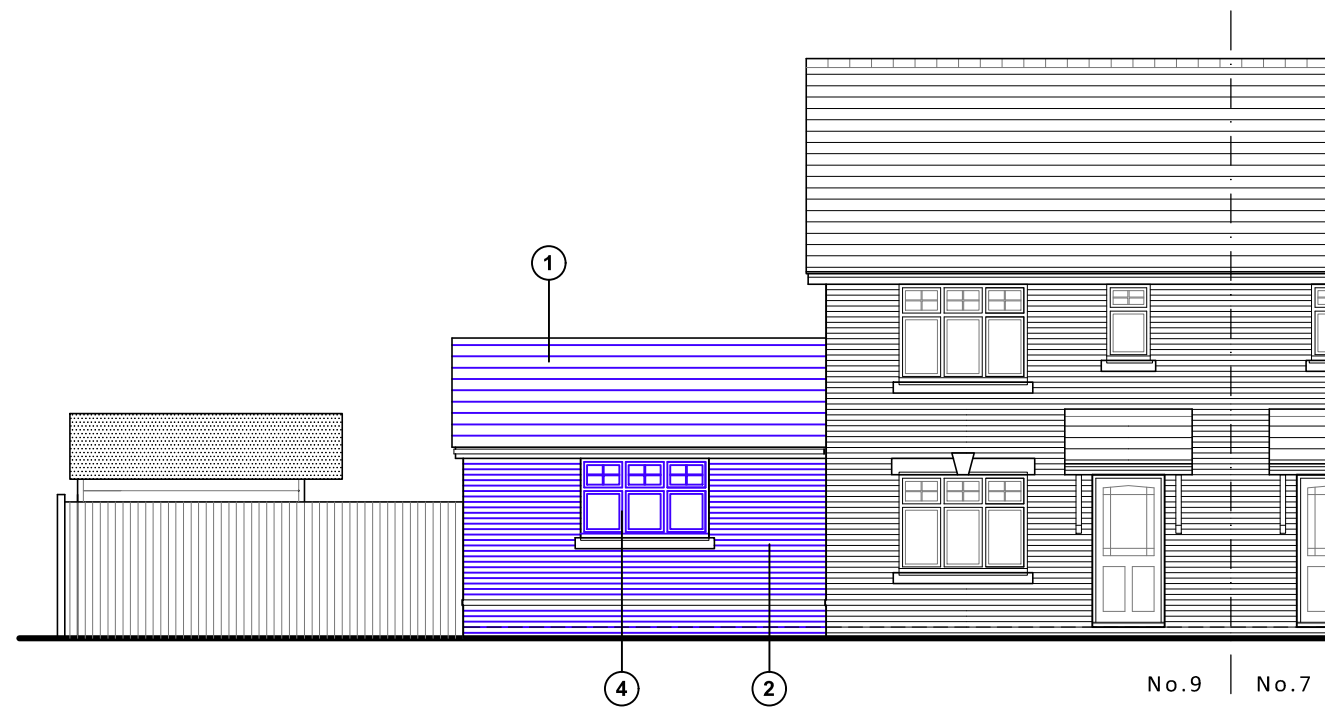

Front (north) elevation

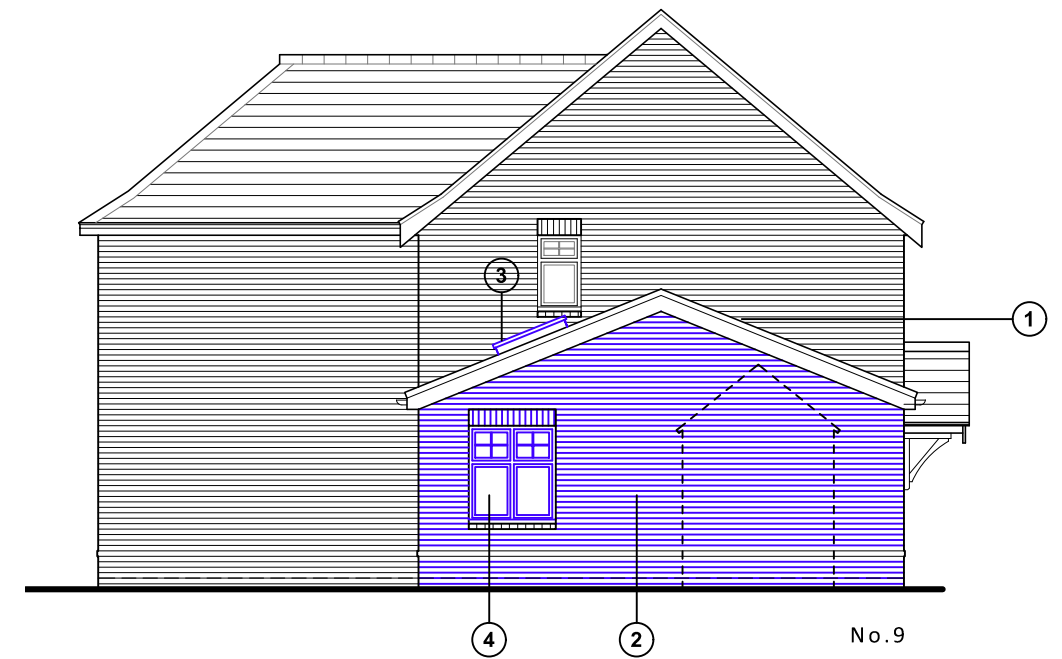


East (side) elevation

NB: west elevation unchanged in new proposal



Rear (south) elevation

Proposed elevations scale 1:100

 

- ① Roof tiles to match existing
- ② Bricks to match existing
- ③ Skylights - Velux or similar product
- ④ uPVC windows to match existing
- ⑤ Aluminum bi-fold doors

For MRS & MRS JONES	Title PROPOSED ELEVATIONS		
Project PROPOSED SIDE EXTENSION AT 9 CORNFLOWER MEADOW, EMSWORTH, HANTS, PO10 7FR	Date MAY 2026	Drawn JB	Scale 1:100 @ A3
	Job Number PL997.26	Drawing Number -05	Checked - Revision A

jb architects
 E: admin@jb-architecturedesign.com
 W: www.jb-architecturedesign.com
 T: 01243 933732