


	
project	9 Cornflower Meadow Westbourne Emsworth
client	Mr & Mrs S Jones
title	Tree Protection Plan
dwg	BJH 03/04
scale	1:250 @ A3
date	July 2026
job	1479
drawn by	bjh
10 Southleigh Grove, Hayling Island, Hampshire PO11 0SH 07875 520881 bernieharverson@gmail.com	

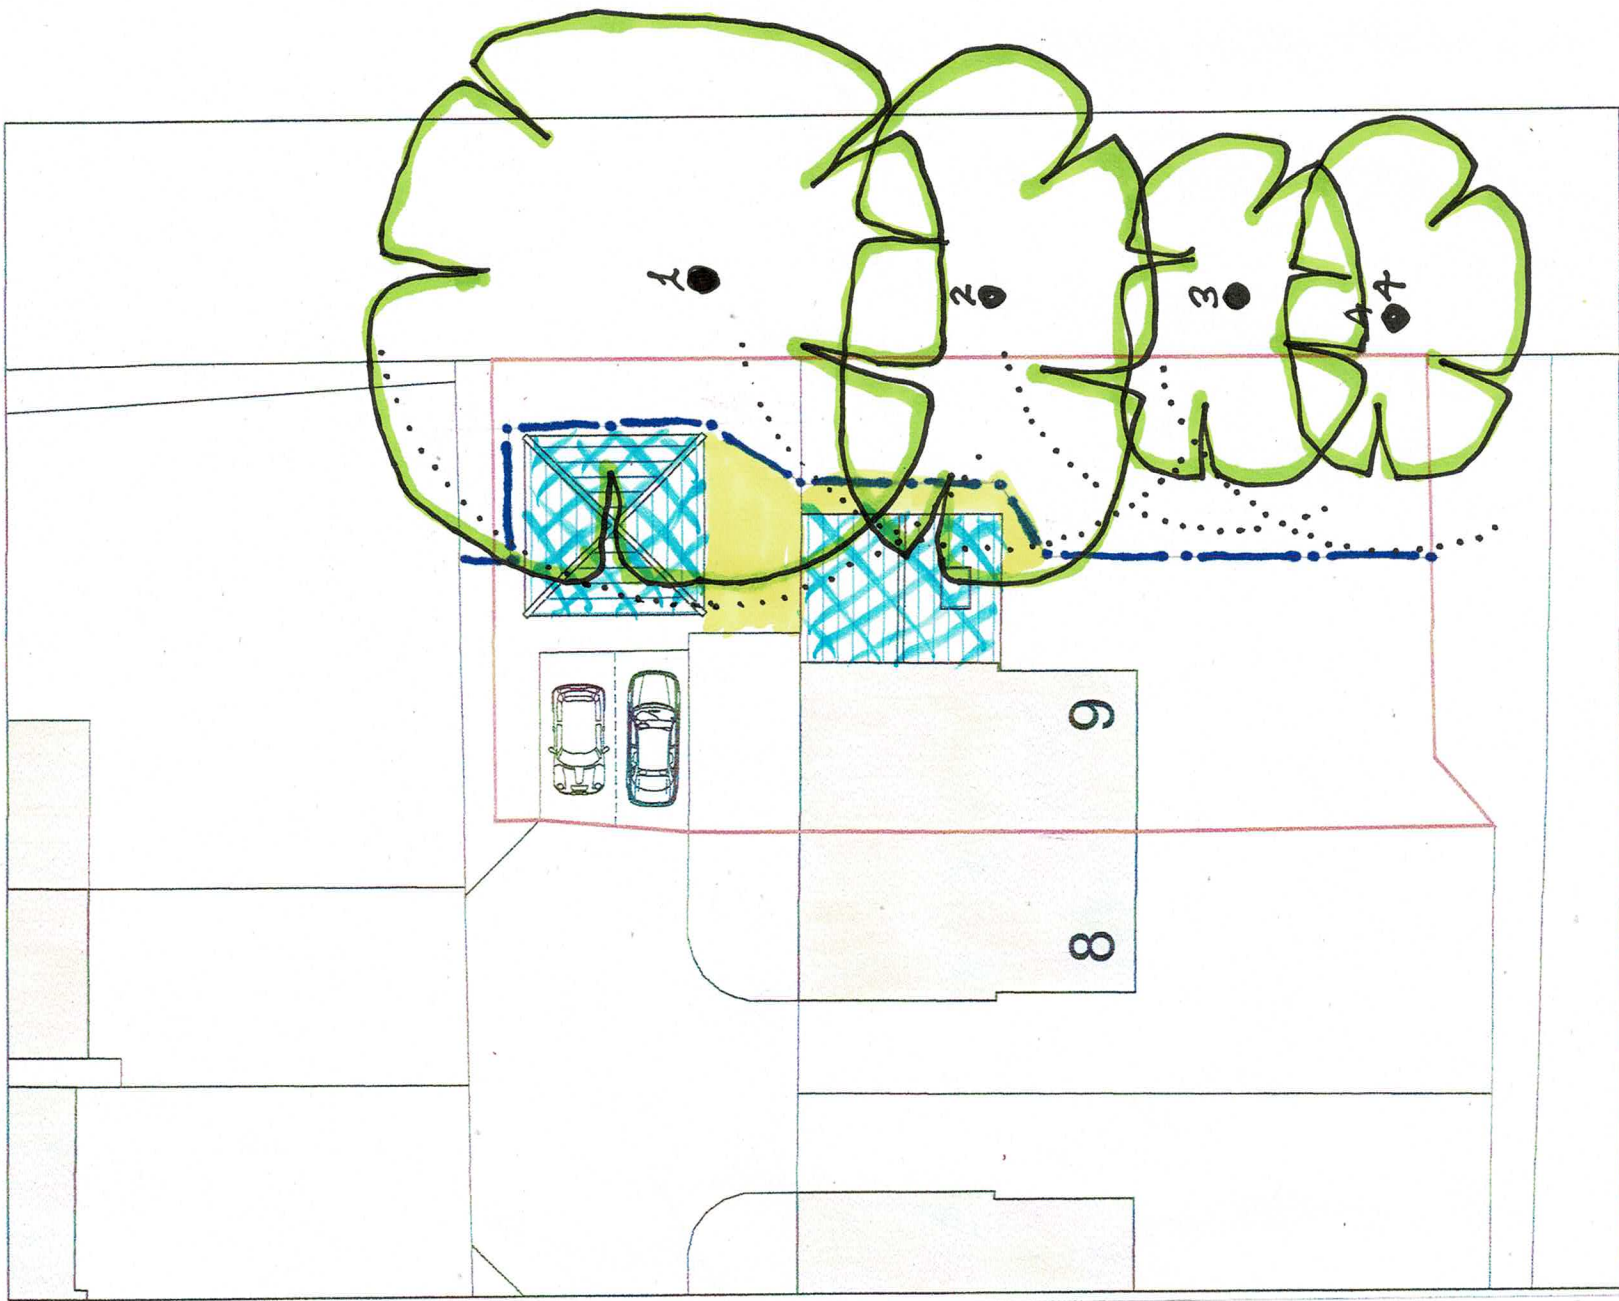


Proposed site plan

scale 1:250



Key:

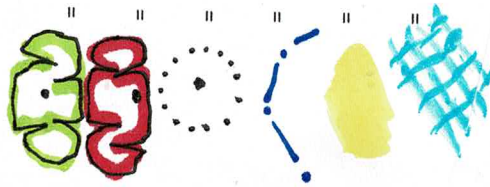

= Trees which will be retained and fully protected.

= Trees which cannot be retained with this layout.

= Radial Root Protection Zone in accordance with Section 6.2 of BS5837.

= 'Fit For Purpose' Protective Fencing in accordance with BS5837 recommendations.

= Ground Protection to be laid in accordance with Section 6.2.3.3 of BS5837.

= Engineer Designed Piled Foundations are required here.

For		Title		SITE PLANS	
MRS & MRS JONES		PROPOSED SIDE EXTENSION AT 9 CORNFLOWER MEADOW, EMSWORTH, HANTS, PO10 7FR		Date	Drawn
Project		Scale		1:250 @ A3	Checked
MAY 2026		Job Number		PL10726	Revision
Drawing Number		Revision		06	