



North Elevation

1 1 : 100




East Elevation

2 1 : 100




South Elevation

4 1 : 100

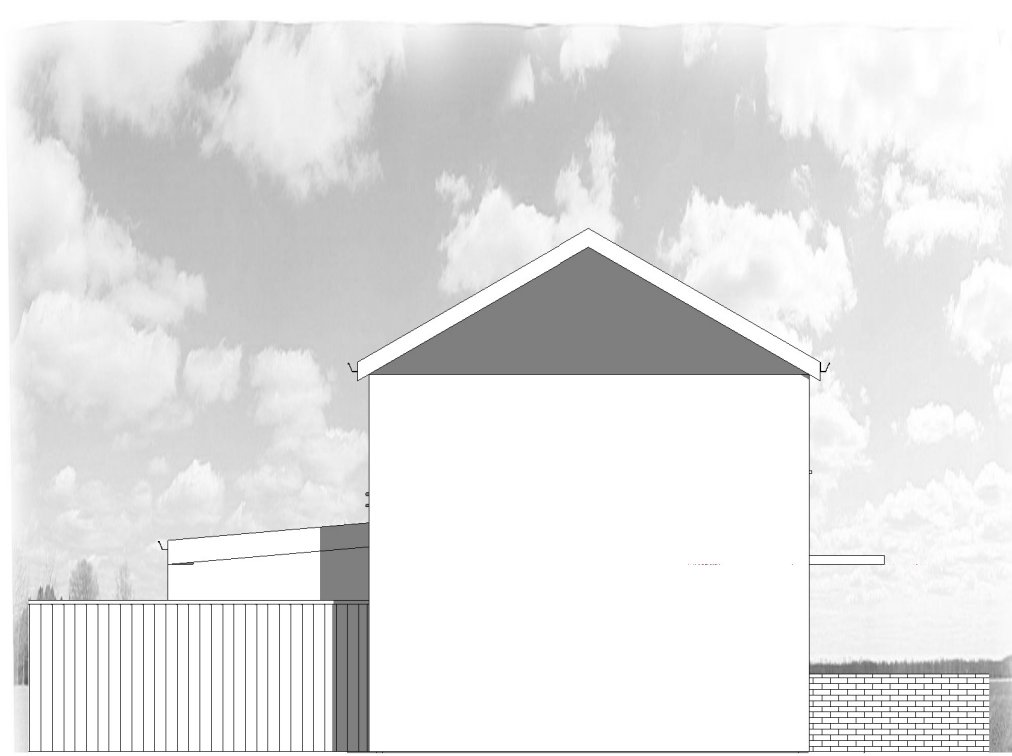

West Elevation

6 1 : 100

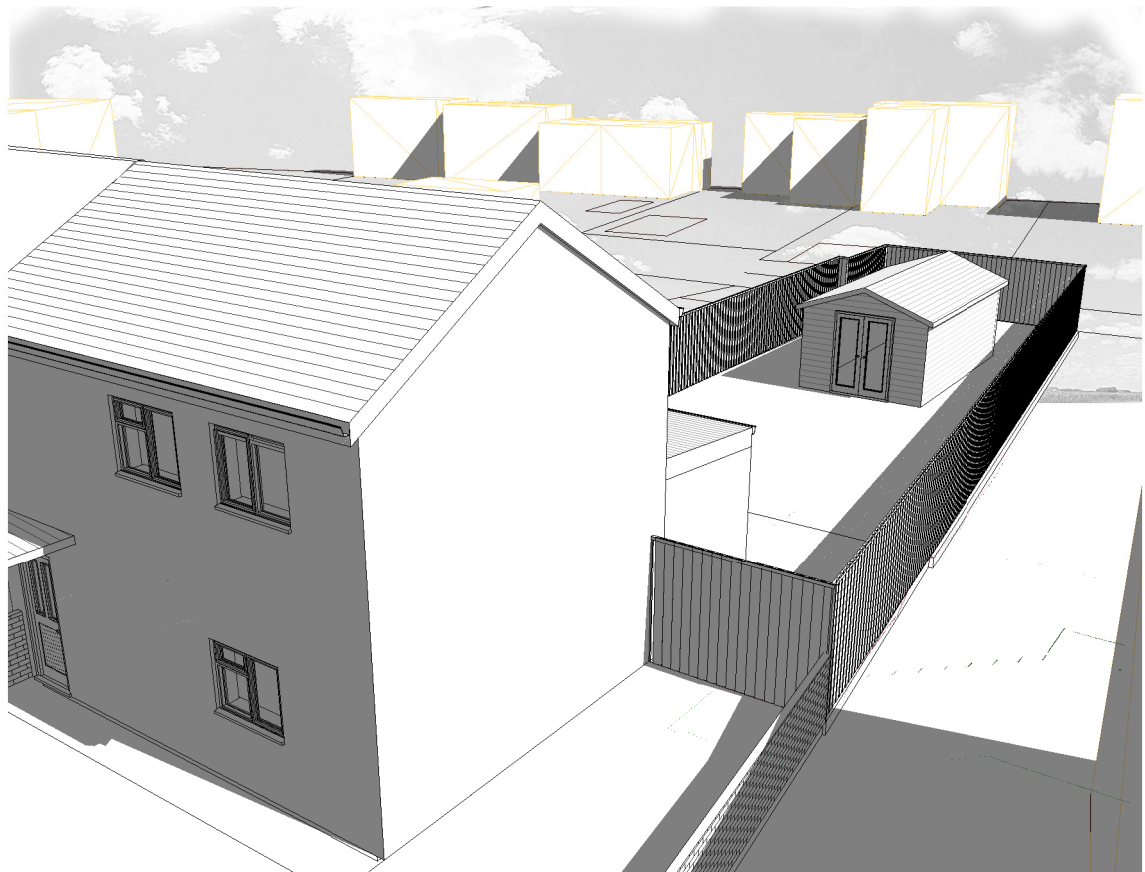


Front Perspective

7




Rear Perspective

8




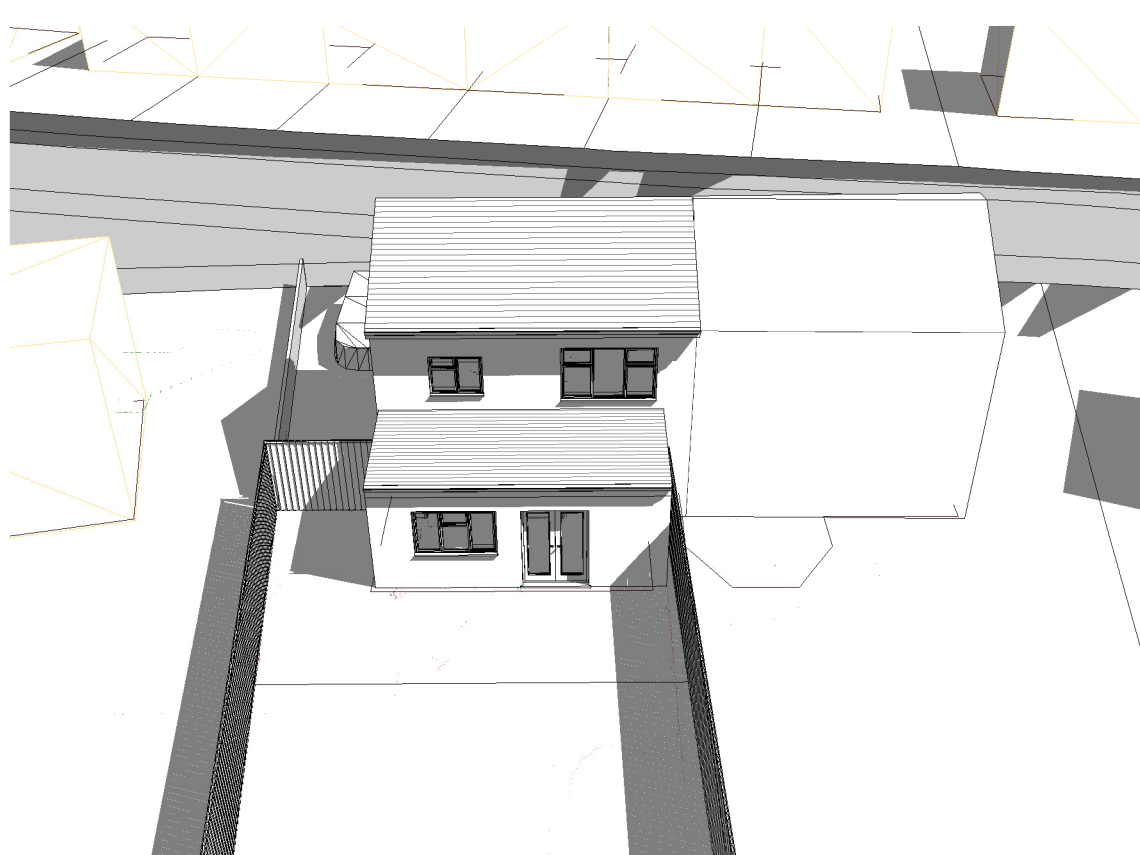


Site Perspective

9

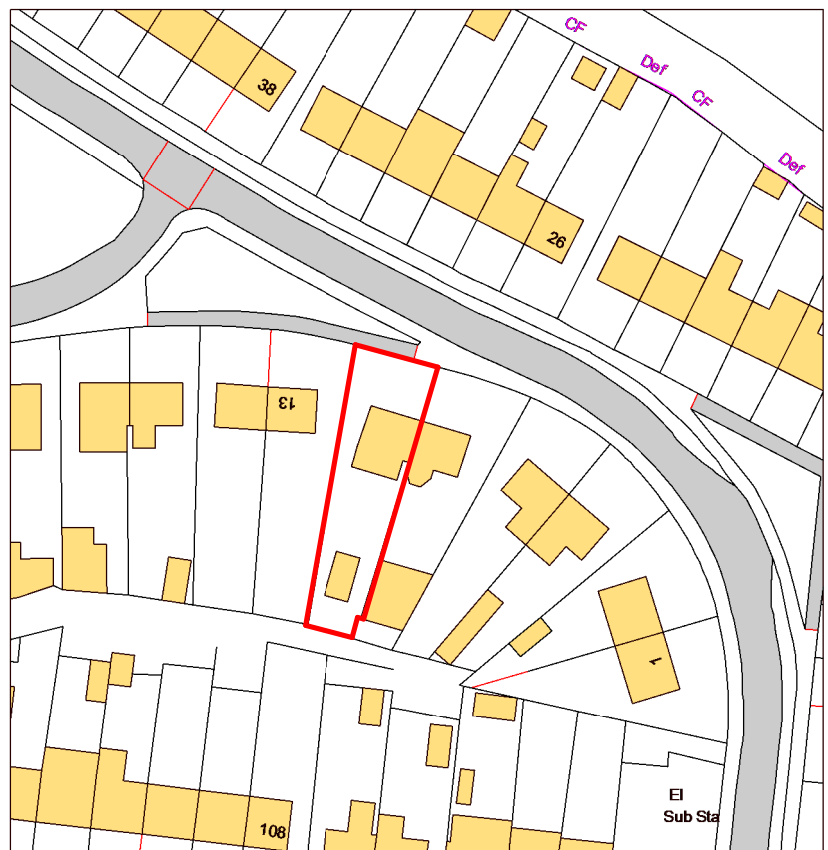


Ordnance Survey, (c) Crown Copyright 2026. All rights reserved. Licence number 100022432

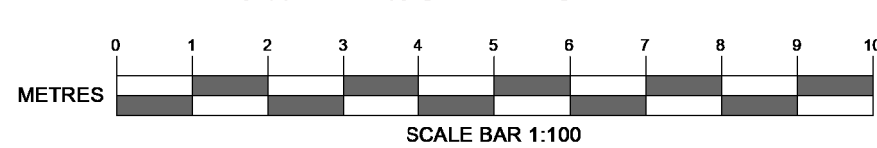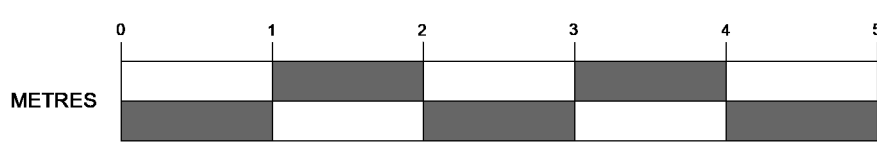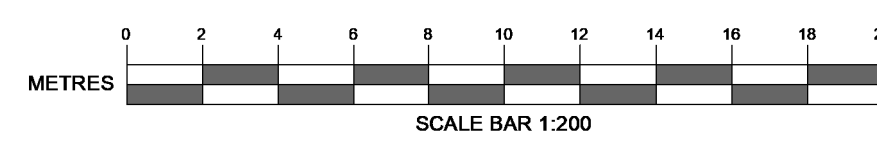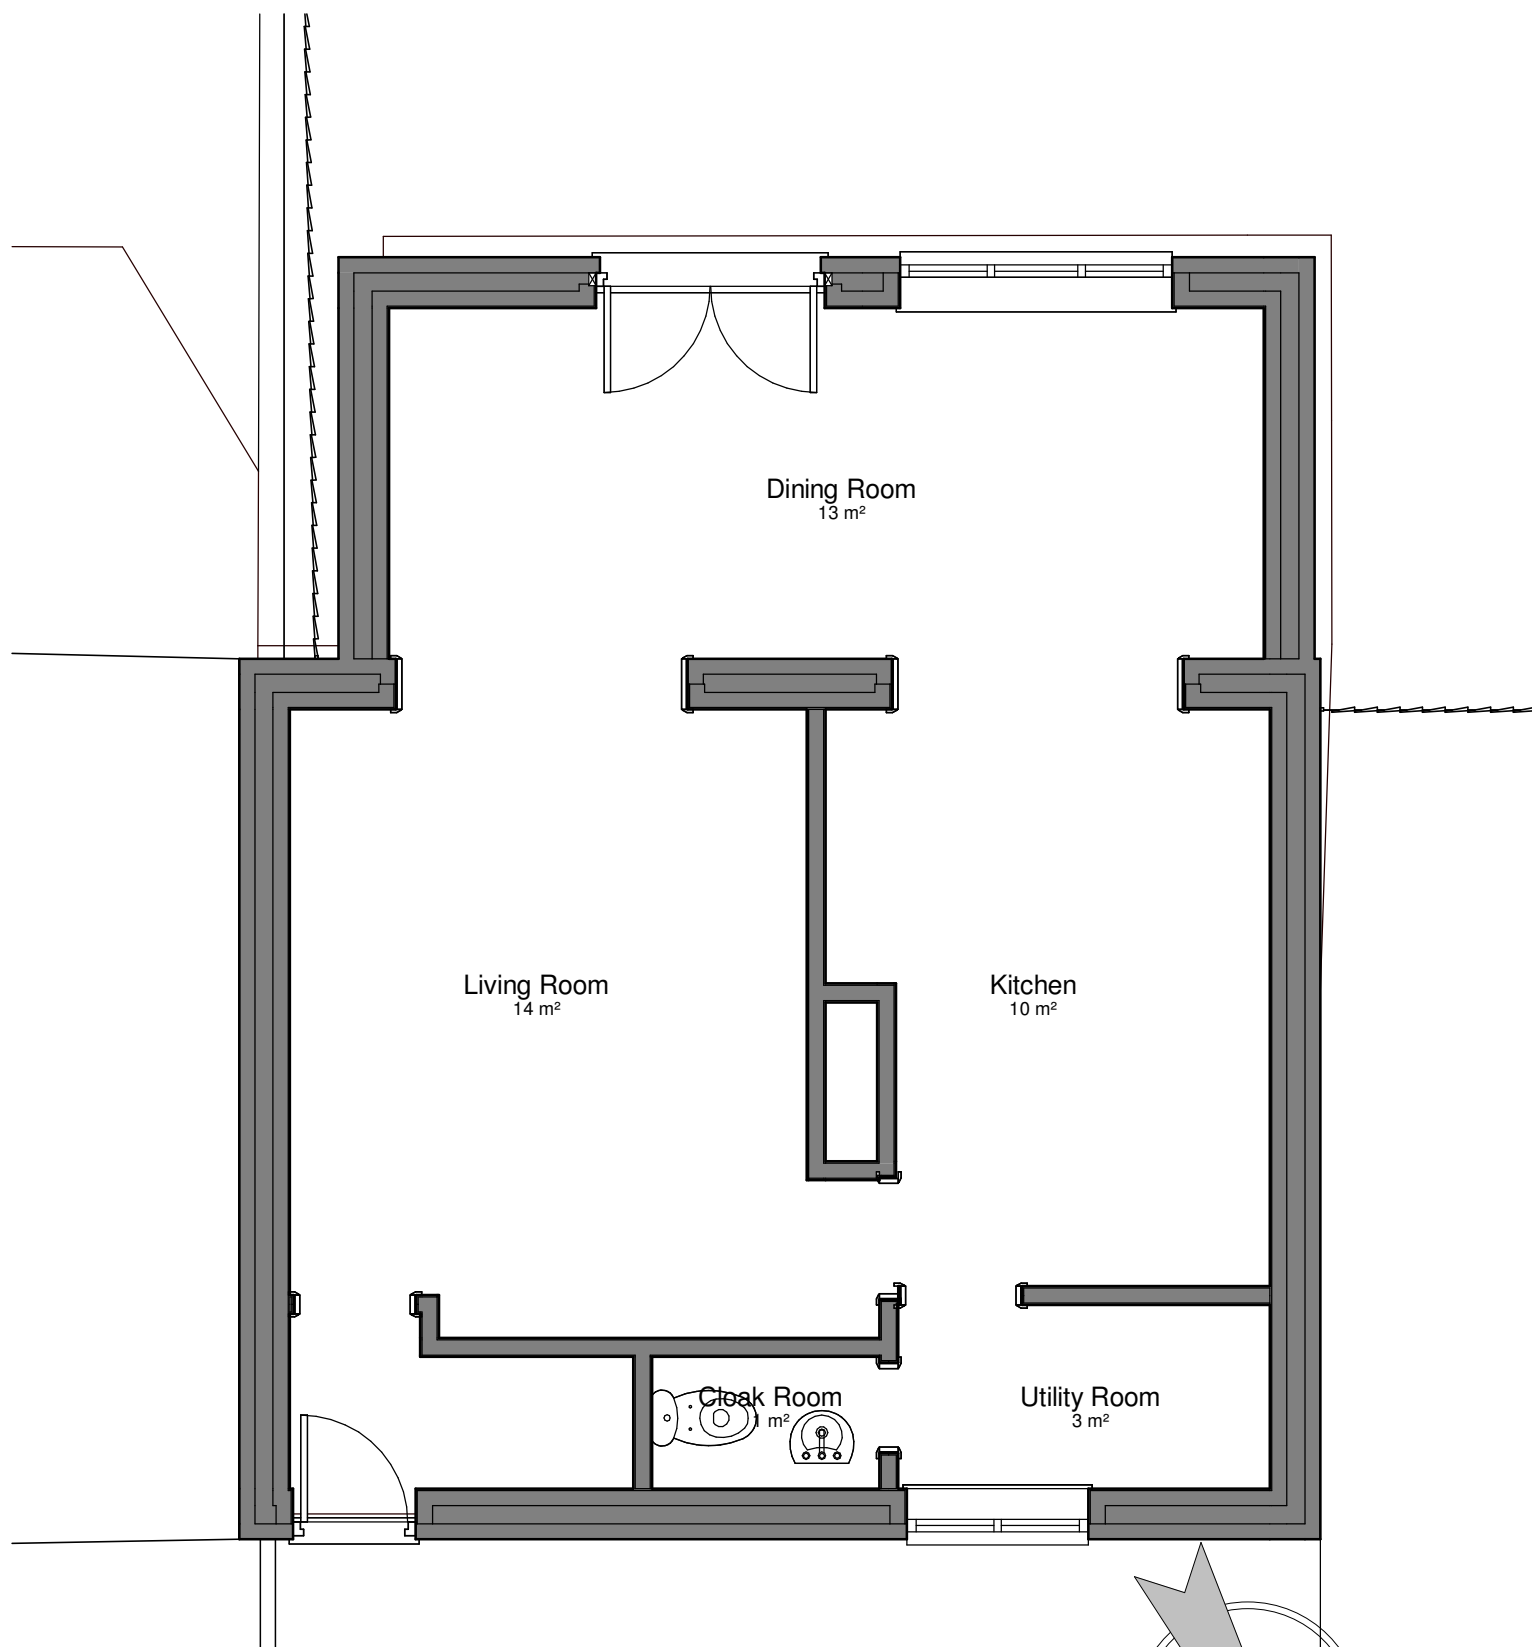


Ground floor

5 1 : 50

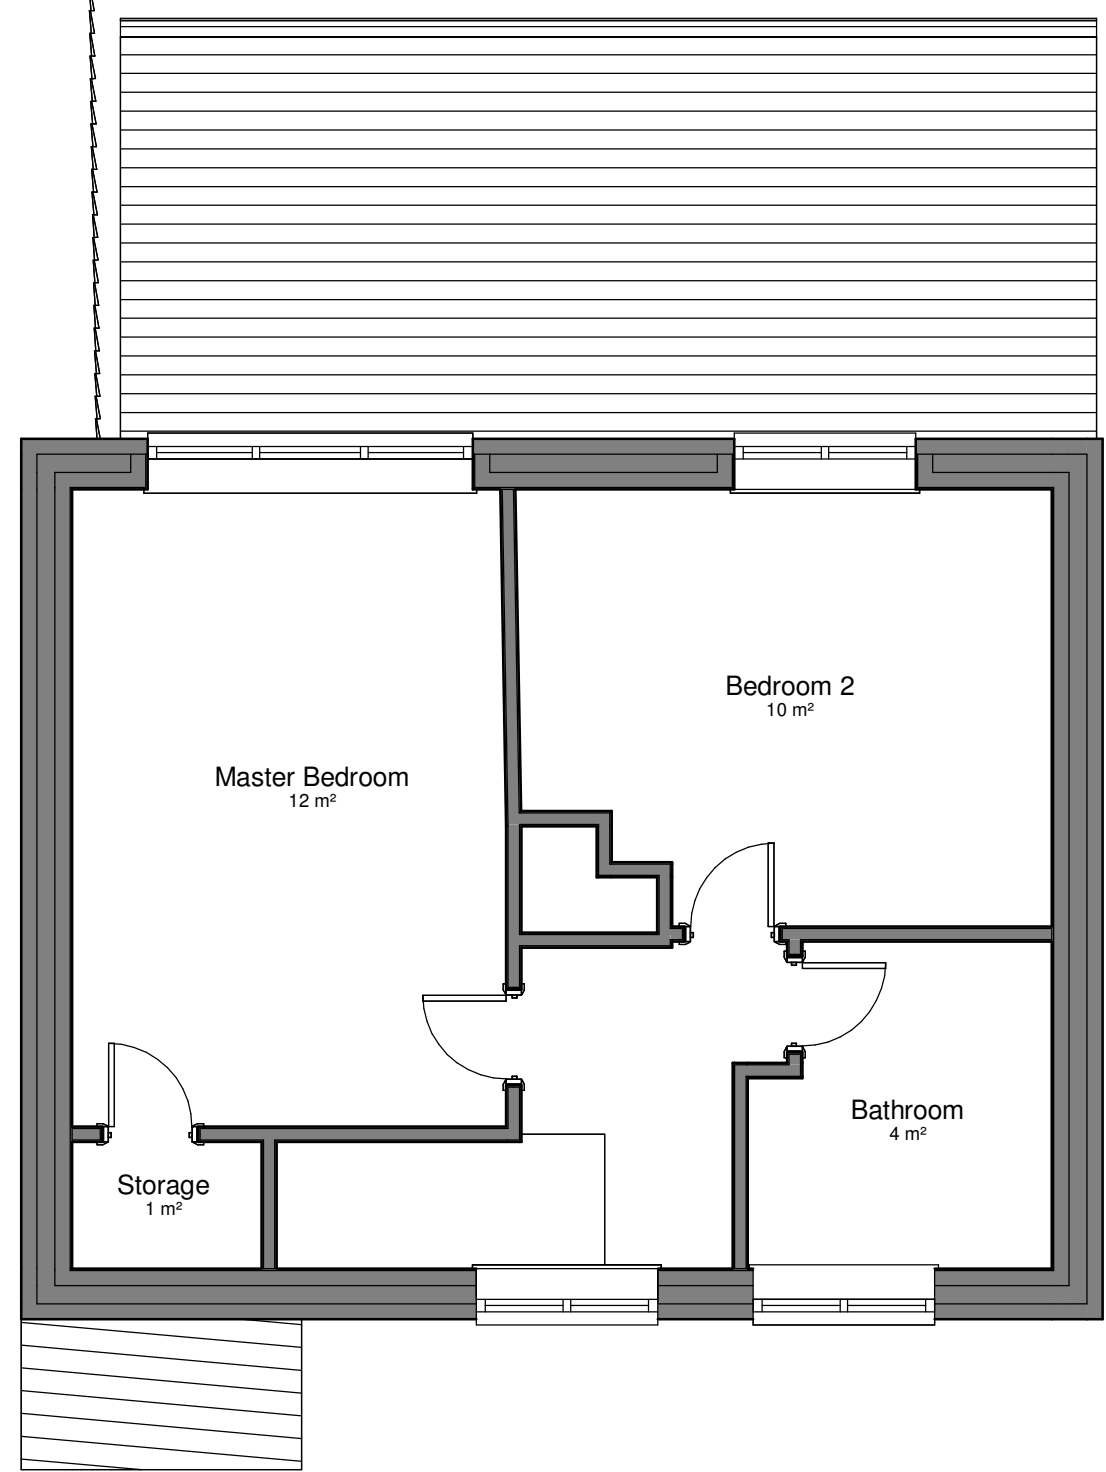

First floor

11 1 : 50

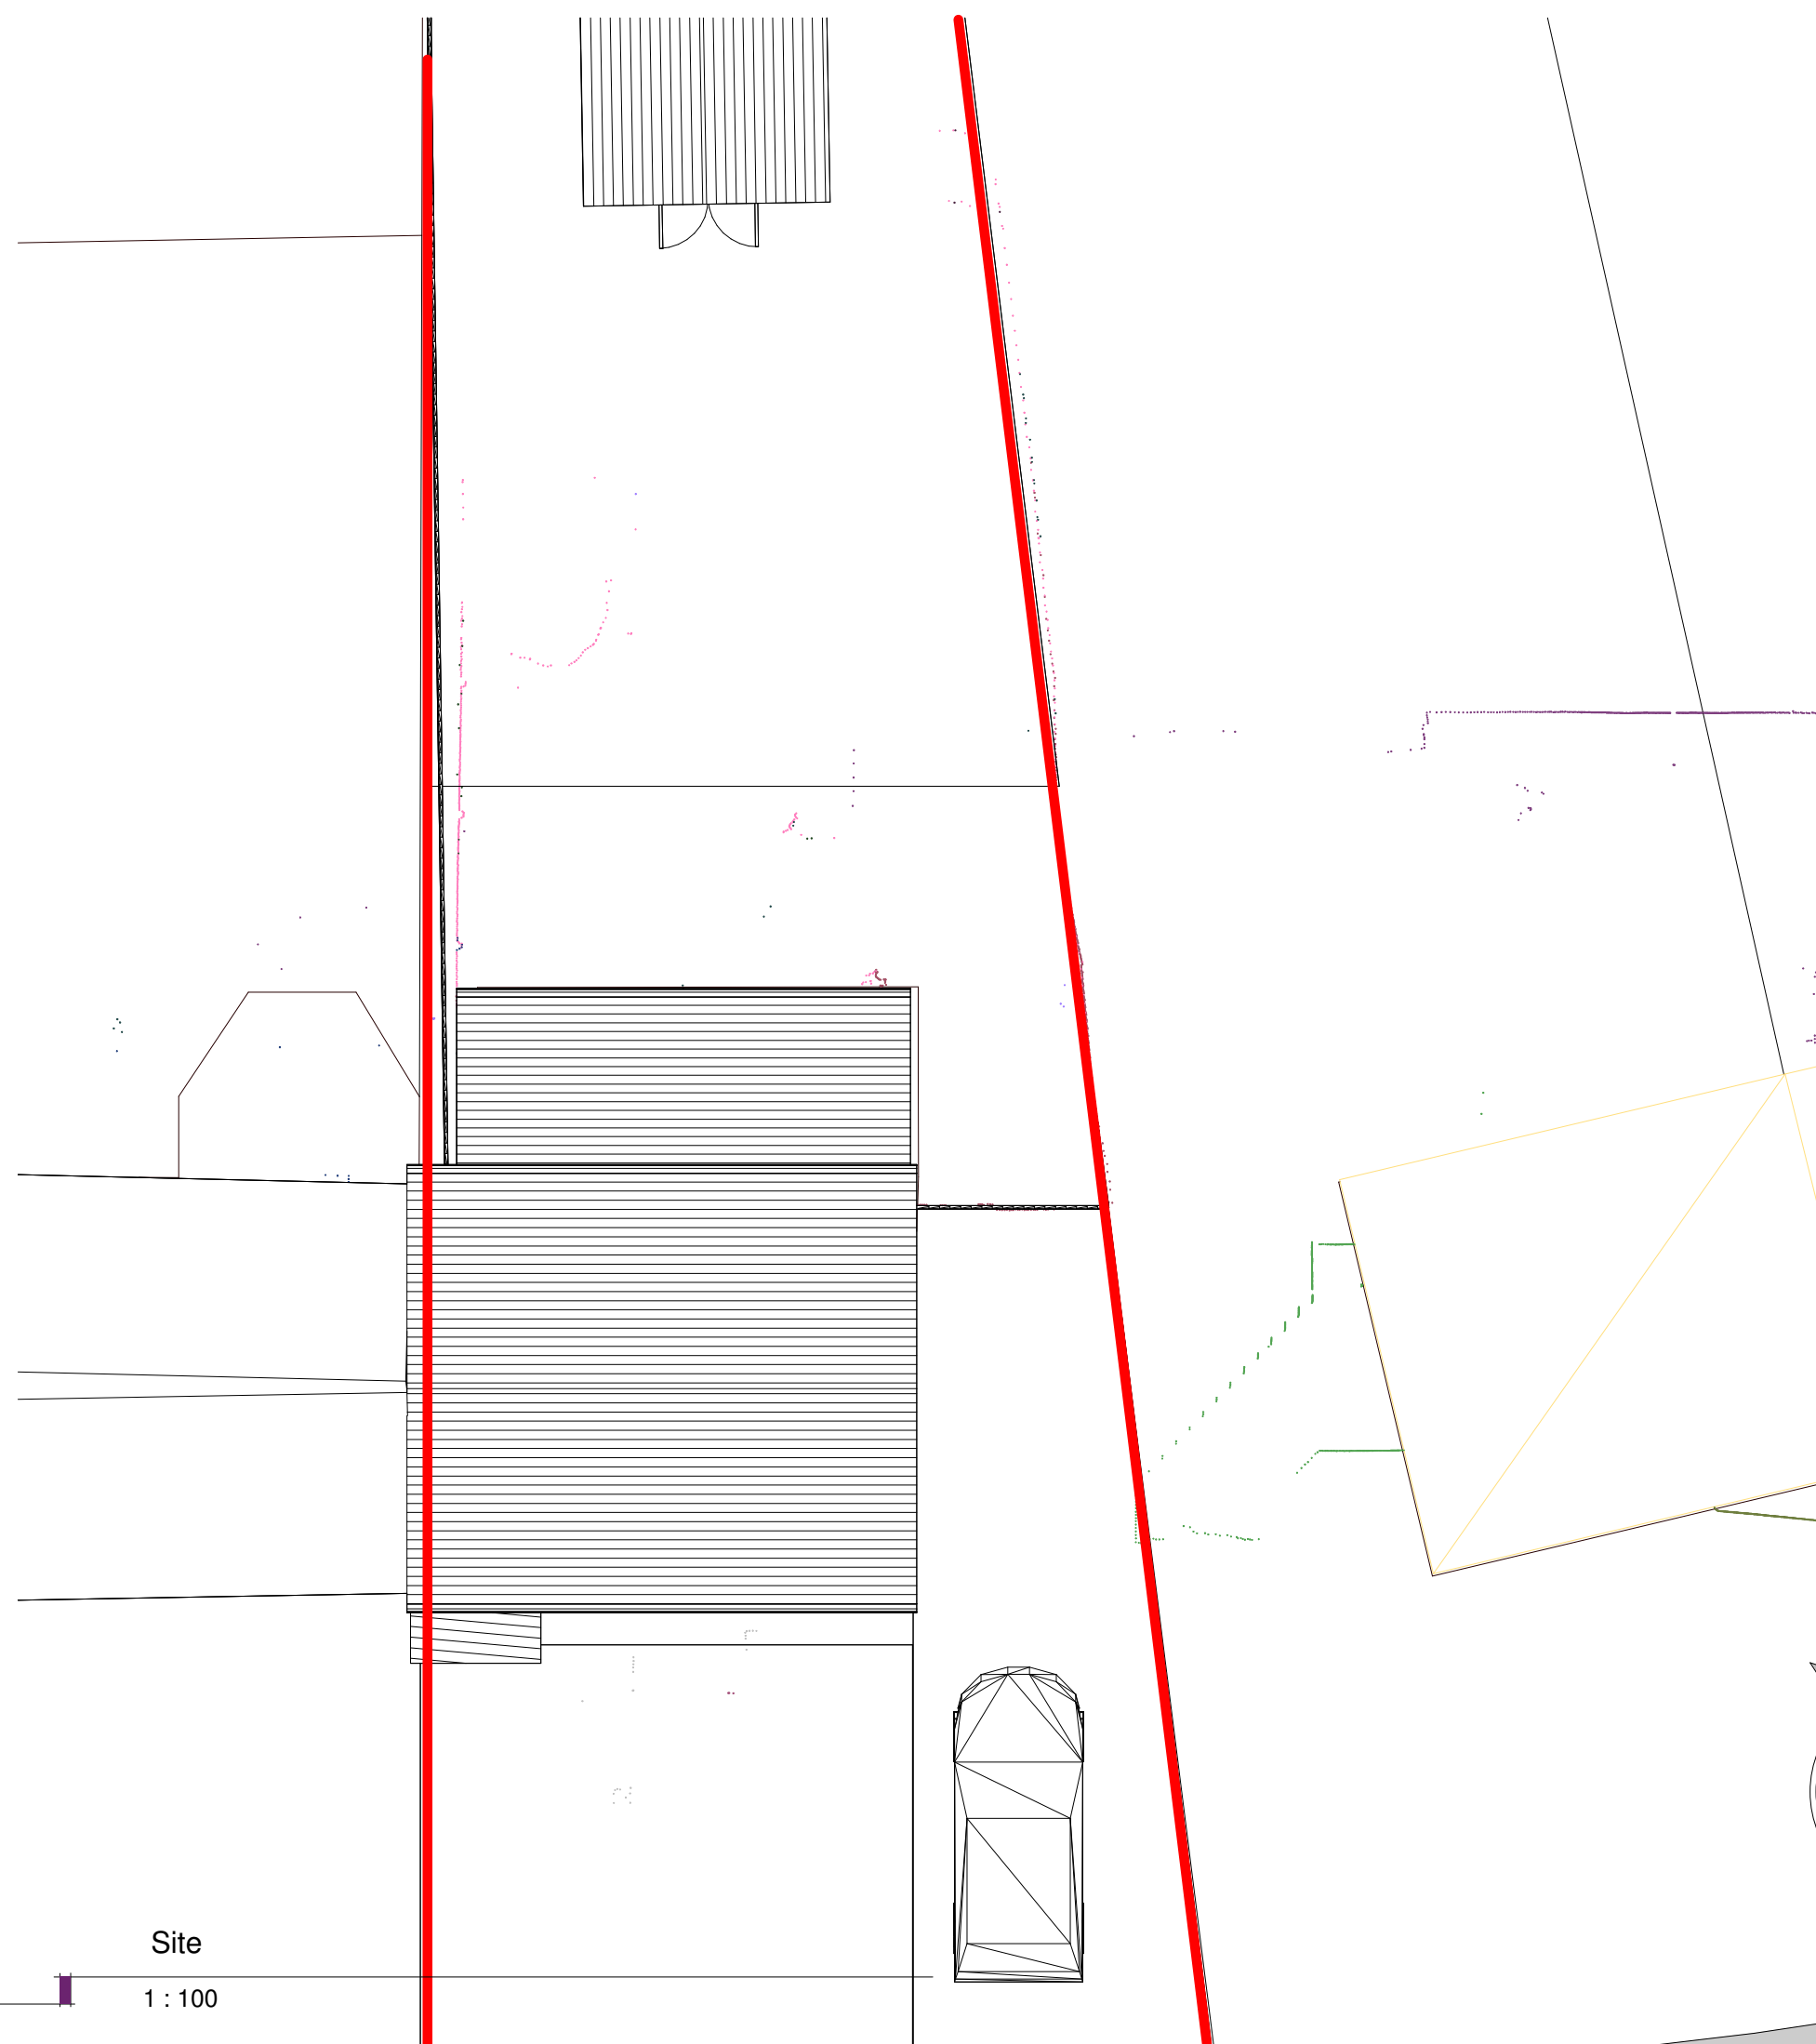

Site

3 1 : 100

NOTES:

All dimensions to be checked on site and any discrepancy notified to The Consultant. Written dimensions are to be used in preference to scaled dimensions.

This drawing is the property of The Consultant and must not be reproduced, in part or whole, or deviated from, without their permission.

It is essential that prior to commencement and during construction works, the contractor reviews the drawings and specification and discusses with the practice any inconsistencies, anomalies, non-industry standard features or other concerns.

For both pricing and construction purposes Structural, Mechanical and Electrical Engineers designs, calculations and sizes etc are to take preference over the layout drawings. Any discrepancies are to be brought to the immediate attention of The Consultant.

AMENDMENTS

DATE

CLIENT

David and Molly  
11 Finchdean Road  
Havant  
PO9 4AA

PROJECT

11 Finchdean Road  
Havant  
PO9 4AA

DRAWING TITLE

Existing Plans and Elevations

DATE

20/06/2026

SCALE

As indicated

DRAWING No.

26.026.SP 01A1

REVISION

A

