


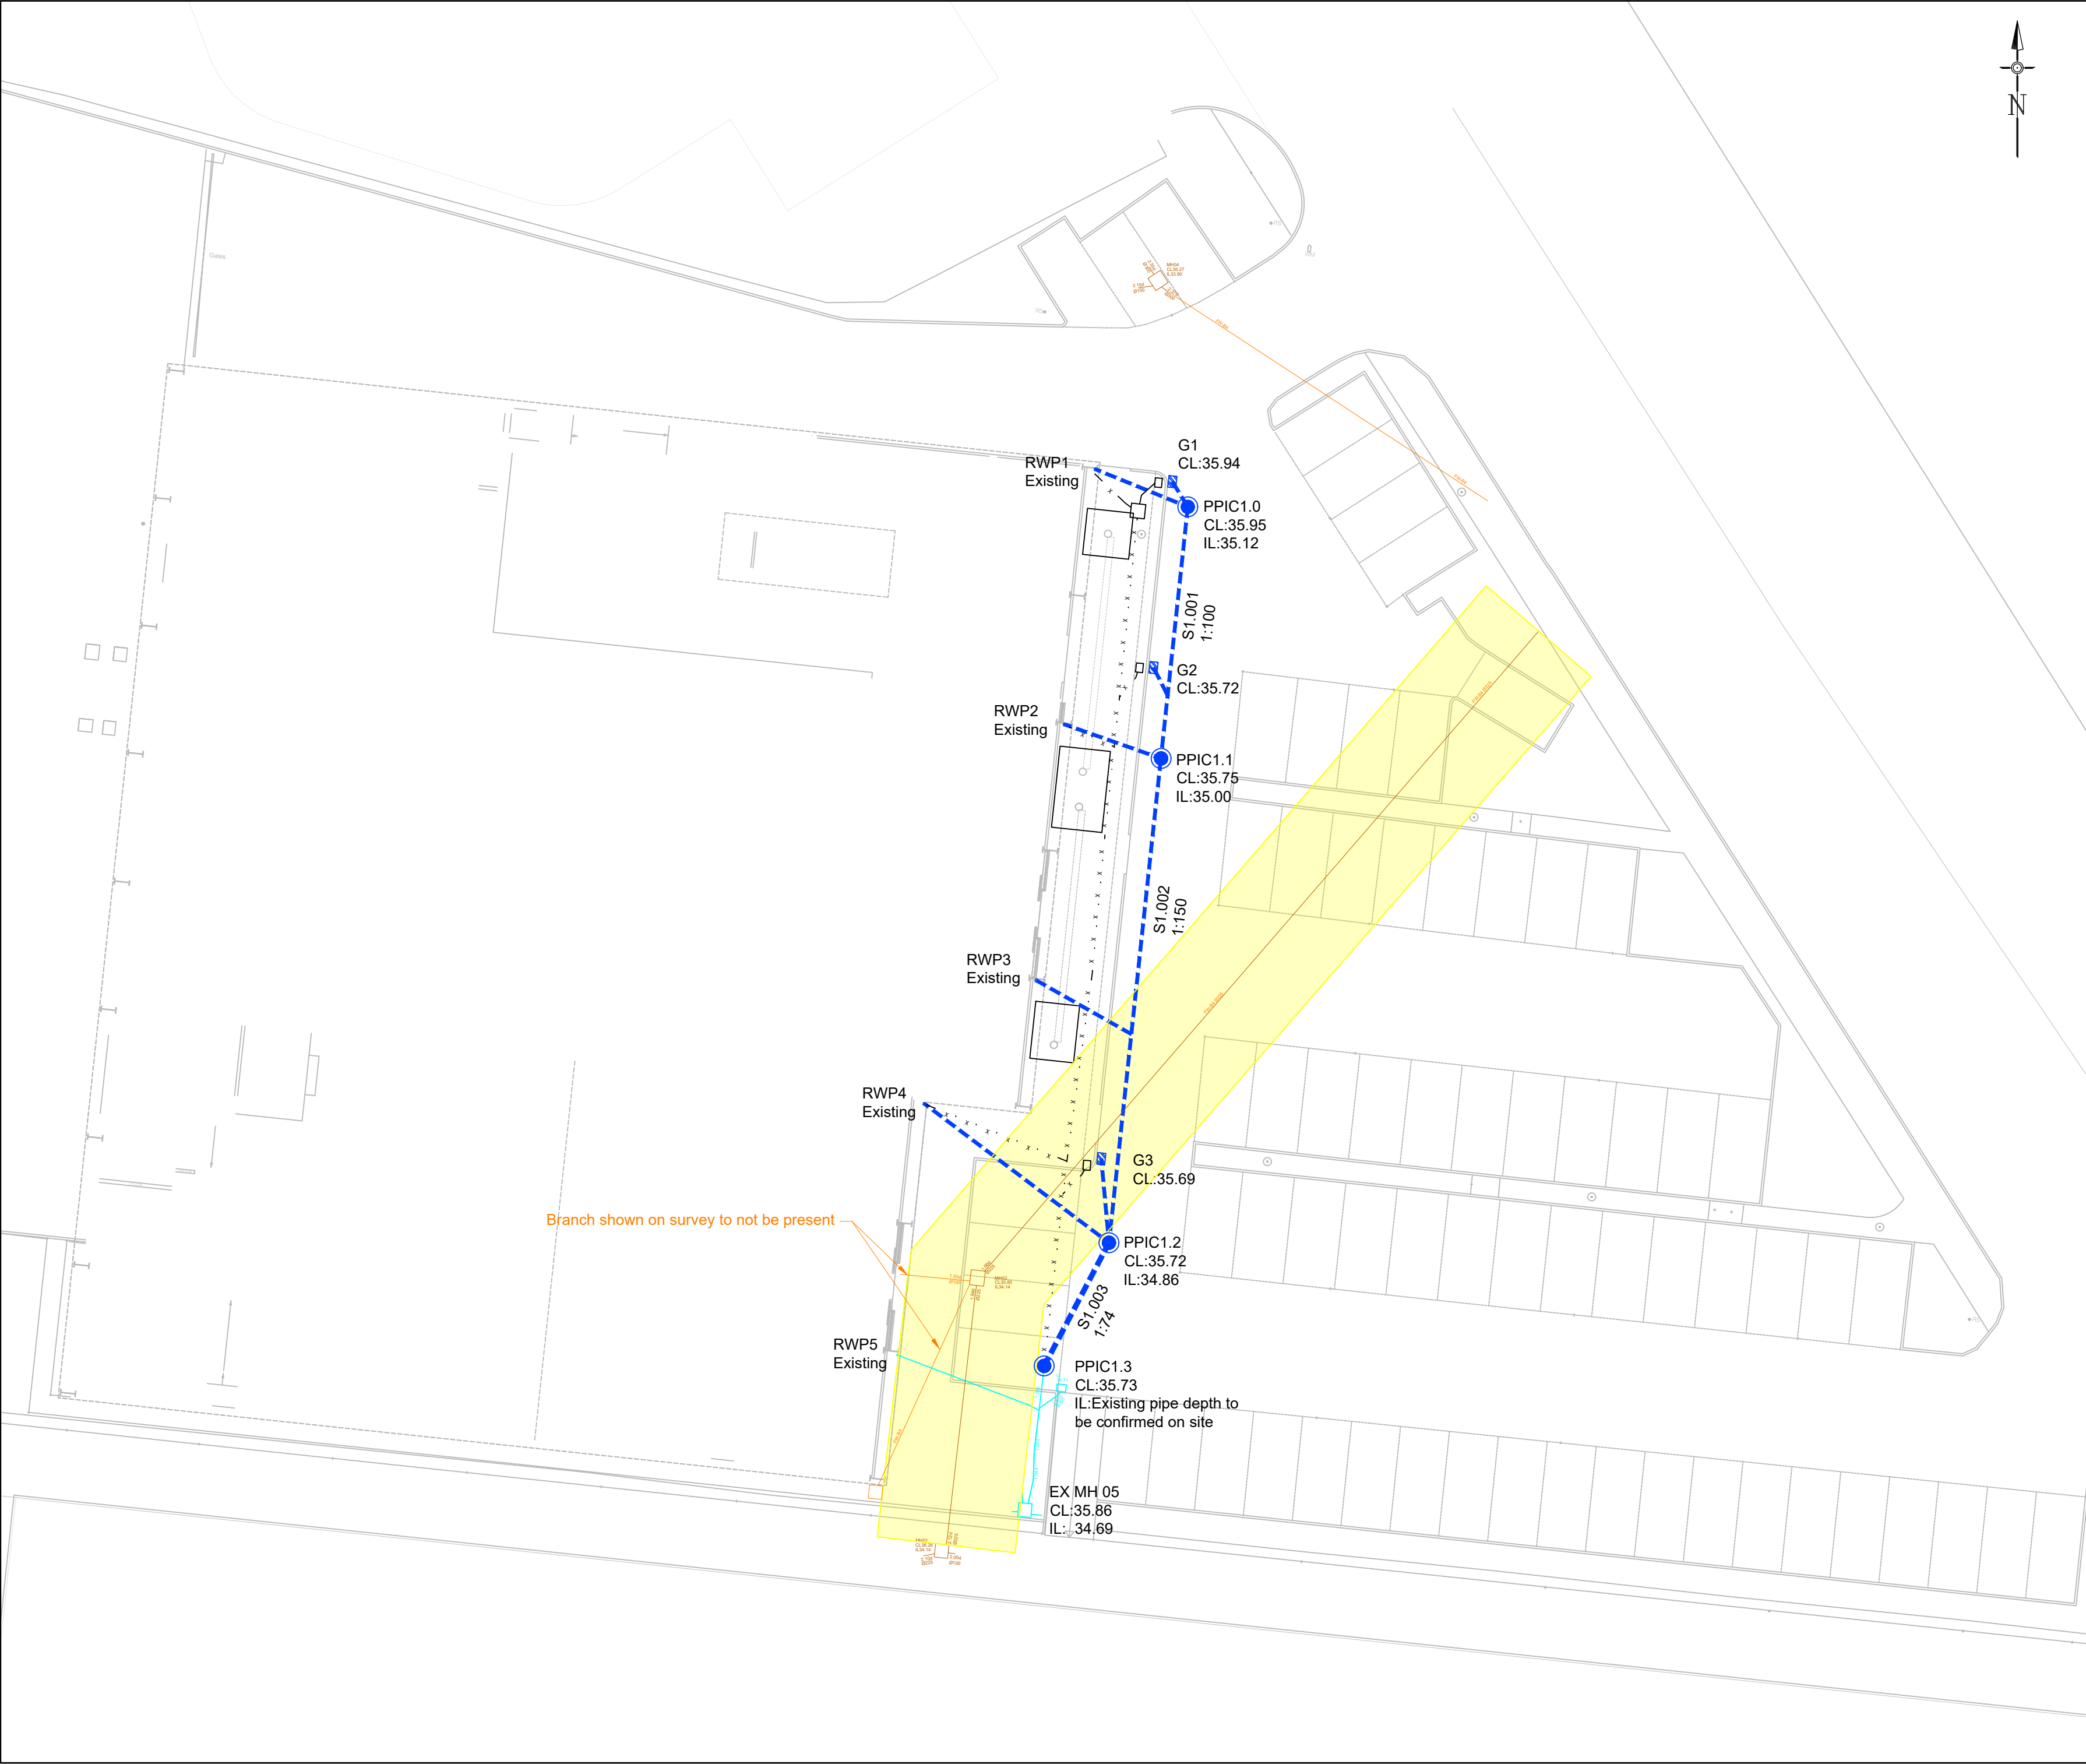

Notes

- Do not scale from this drawing on print or electronically. Work from figured dimensions only.
- No deviation from the details on this drawing is allowed without CampbellReith's prior permission in writing.
- Read this drawing with all Architect's, Service Engineer's and CampbellReith's relevant details, specifications and drawings.
- All work is to be done in accordance with the relevant specifications issued by CampbellReith, British Standard Codes of Practice, Statutory Requirements and the Contract Documents.
- Drawing revision:
P: Preliminary Evolving drawings for approvals, tenders, billings etc.
C: Contractual Drawings authorized and approved for stage completion.
- Drawing status:
Work in progress
S0 - Initial status
Shared (Non-contractual)
S1 - Suitable for coordination, **S2** - Suitable for information, **S3** - Suitable for review and comment, **S4** - Suitable for stage approval.
Published (For contractors purposes)
A1, An etc - Authorised and accepted ('n' relates to work stages)
B1, Bn etc - Partial sign-off (with comments)
CR - As constructed record document (Final Construction ONLY. Any deviations to that which is on site is not the liability of CampbellReith)
- Work Stages:
2 - Concept, **3** - Definition, **4** - Design, **5** - Build & commission, **6** - Handover
- Only drawings with **revision Cn** and **status A5** to be used for Construction.
- Existing drainage information shown has been reproduced from the following:
A. Southern Water asset records, obtained April 2021 reference SU6809NW
B. Underground Utility Survey undertaken by Murphy Geospatial in January 2024, ref MGS55784-U-01

Legend

Existing surface water pipe & chamber - from survey

Existing surface water gully - from survey

Existing surface water to be abandoned

Existing foul water pipe & chamber - from survey

Existing foul water pipe & chamber - from records

Proposed surface water pipe (150mmØ unless stated otherwise)

Proposed surface water Inspection Chamber (600mmØ unless stated otherwise)

Proposed surface water gully

3m Easement

P1	Issued for information	17.07.26	WS
Rev	Description	Date	By

CampbellReith

consulting engineers

London

020 7340 1700

☐

Manchester

0161 819 3060

☐

Bristol

0117 916 1066

☒

Birmingham

01675 467 484

☐

www.campbellreith.com

Job Title

Wellington Retail Park

Client

BL Wellington Limited

Proposed Drainage Layout

Drawn by	Date made	Scale @ A2	Checked by	Suitability	CR Project
WS	30.06.26	1:200	NB	S2	13563

Project No	Orig.	Funct.	Spatial	Form	Disc.	Number	Rev
13563	CRH	XX	XX	DR	C	5050	P1