





EXAMPLES OF SAFETY BARRIER

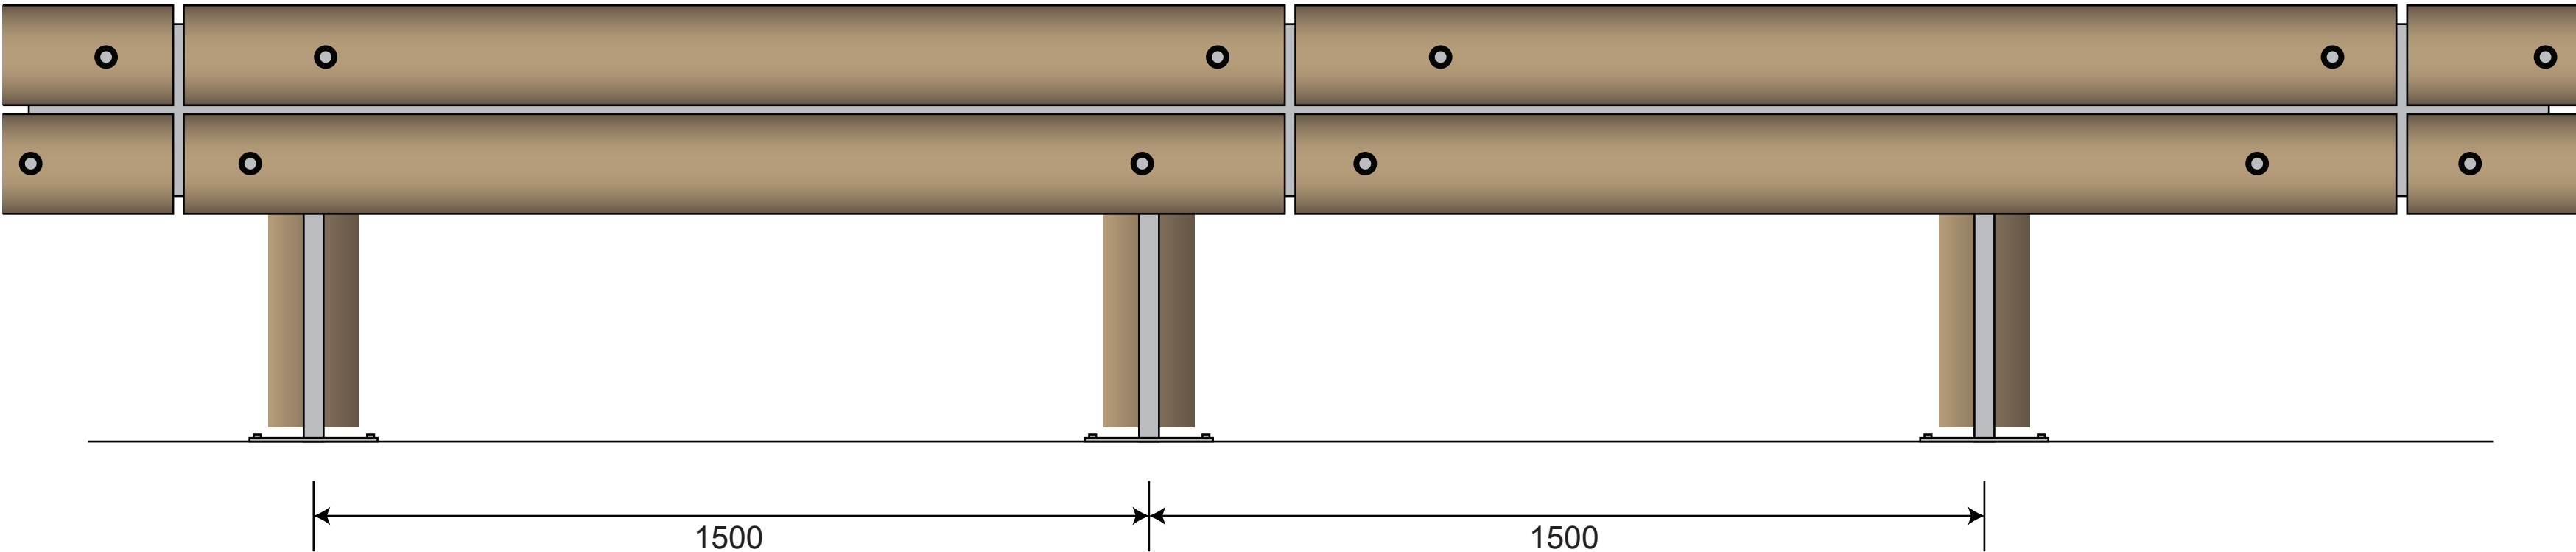

FRONT ELEVATION  
SCALE 1:10

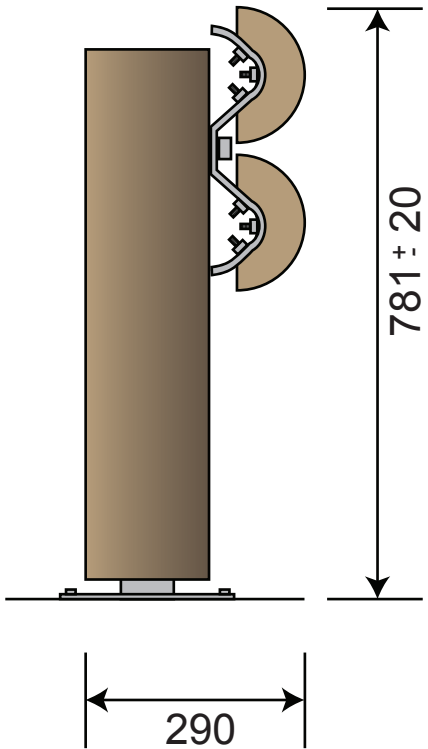

SIDE ELEVATION  
SCALE 1:10

KEY

NOTES:  
Materials:  
Wood - Pinus Class 4 (EN 335)  
Steel - Hot dip galvanization (ISO 1461)  
PEFC certification - Sustainable management of forests  
Unless otherwise noted all dimensions are in millimetres and all levels are in metres

|                                           |         |          |          |
|-------------------------------------------|---------|----------|----------|
| P01 FIRST ISSUE - FOR PLANNING SUBMISSION | AT      | LS       | 26-06-26 |
| Rev Description                           | Checked | Approved | Date     |

|          |    |                |    |
|----------|----|----------------|----|
| Author   | MS | Drafting Check | LS |
| Designer | RM | Design Check   | PN |

Telephone: Havant (023) 9249 9888  
Fax: Havant (023) 9245 3632  
Website: www.portsmouthwater.co.uk  
Registered Office: POBox8 West Street  
Havant Hampshire PO9 1LG  
REGISTERED IN ENGLAND No. 2536455



**Future Water**  
Mackley & Jones Bros. JV

Client  
PORTSMOUTH WATER

Project  
HAVANT THICKET RESERVOIR

Status  
FOR INFORMATION

Status Code  
S2

Drawing Title  
PHASE 6 - FE TRACK -  
SAFETY BARRIER AND  
FENCING DETAIL

Size

A1

HTR-FUW-P6-RP-DR-T-3192


Drawing No.

Rev


P01



EXAMPLE OF STOCKPROOF FENCING

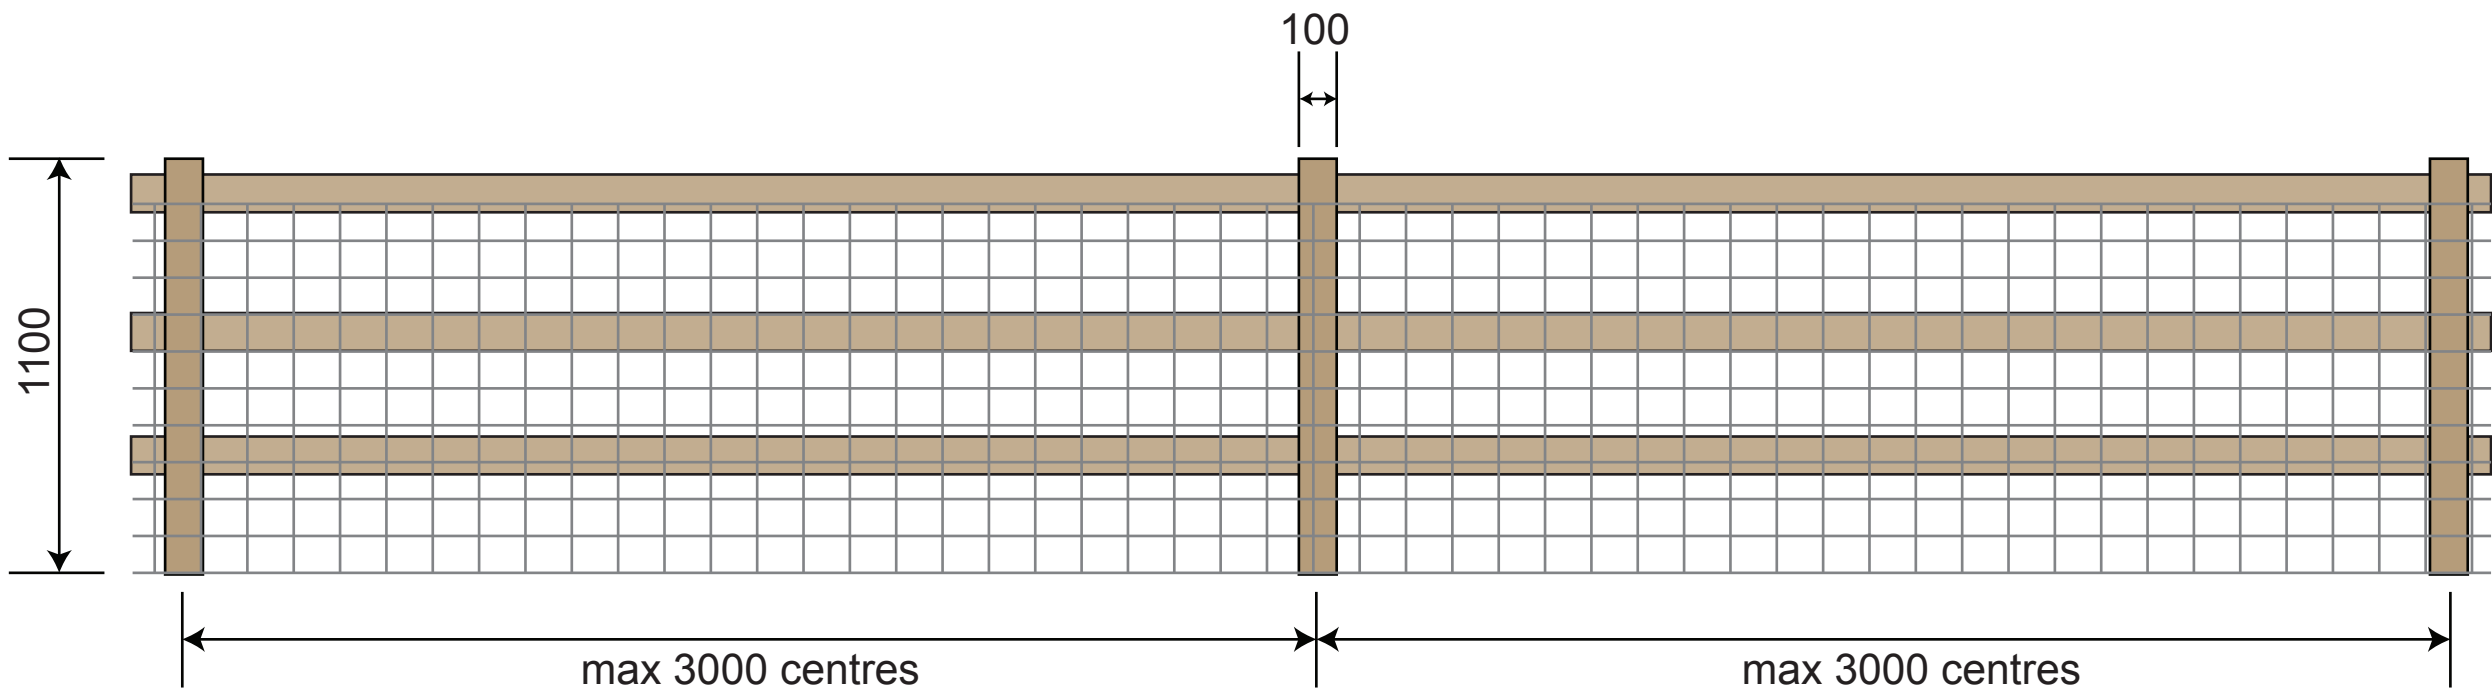

FRONT ELEVATION  
SCALE 1:20

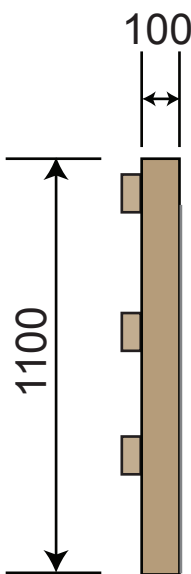

SIDE ELEVATION  
SCALE 1:20