



Dimensions to be checked on site before commencing work. Any discrepancies shall be reported to the architect immediately.

Do not scale from these drawings except for planning purposes. Use figured dimensions only.


Where applicable this drawing is to be read in conjunction with other consultants' drawings.

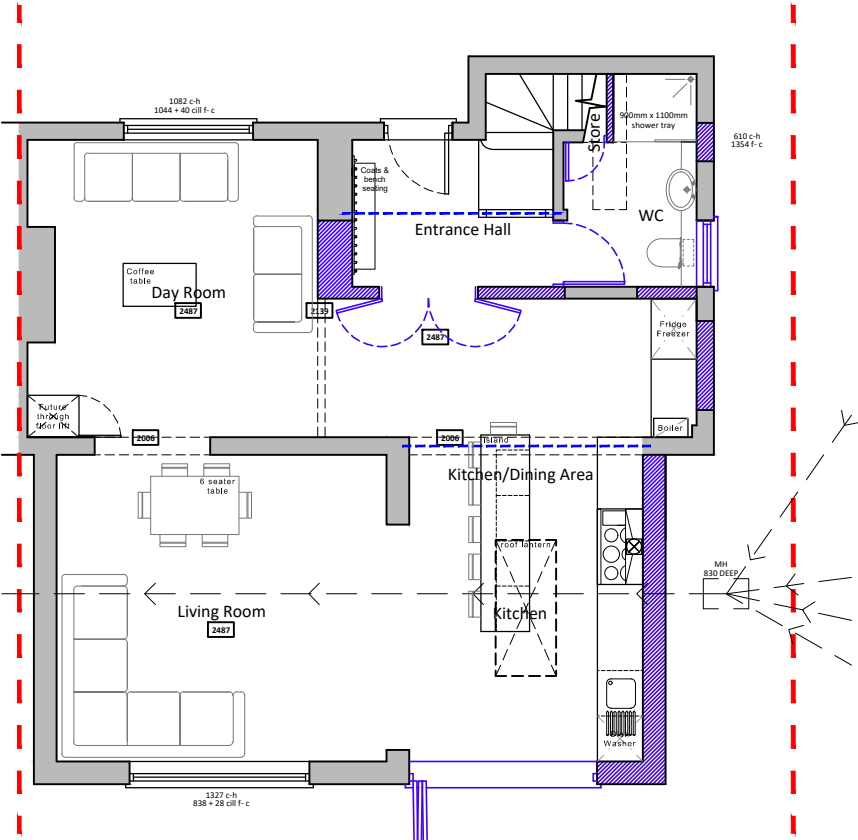


Ground floor plan scale 1:100

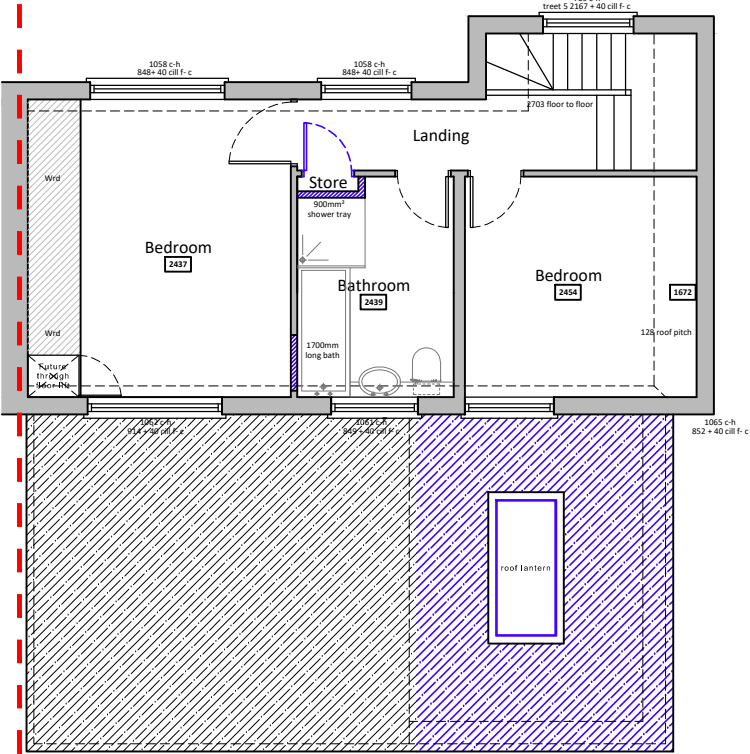

First floor plan scale 1:100

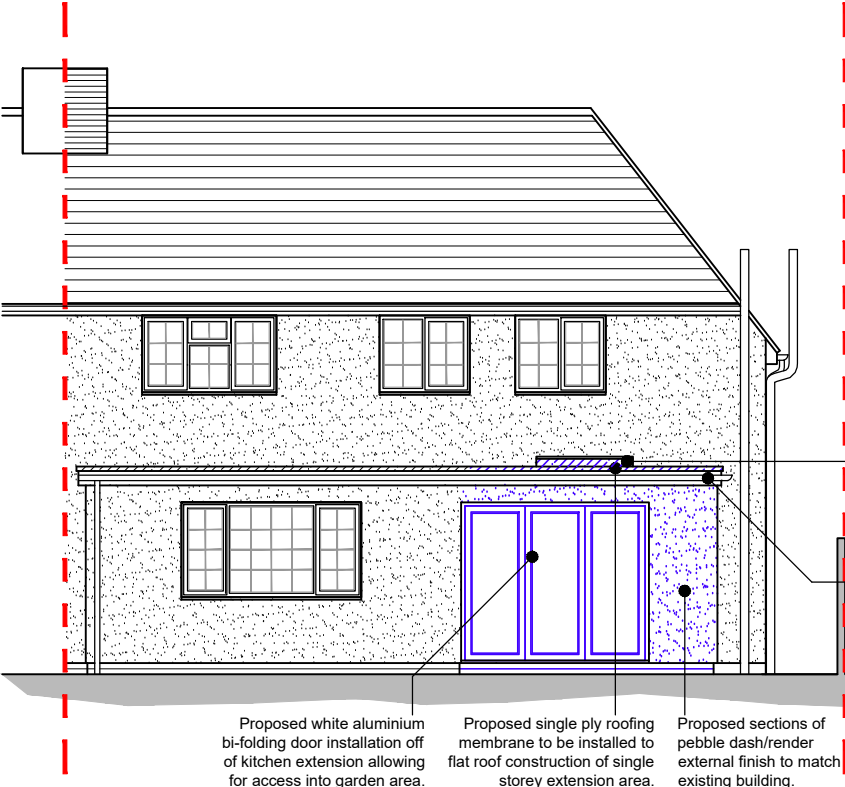


North elevation scale 1:100

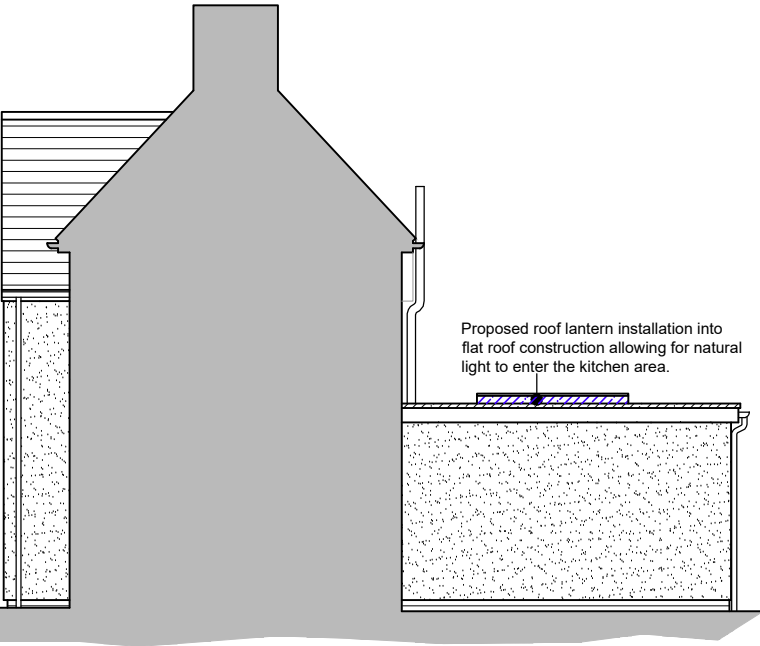

East elevation scale 1:100



South elevation scale 1:100

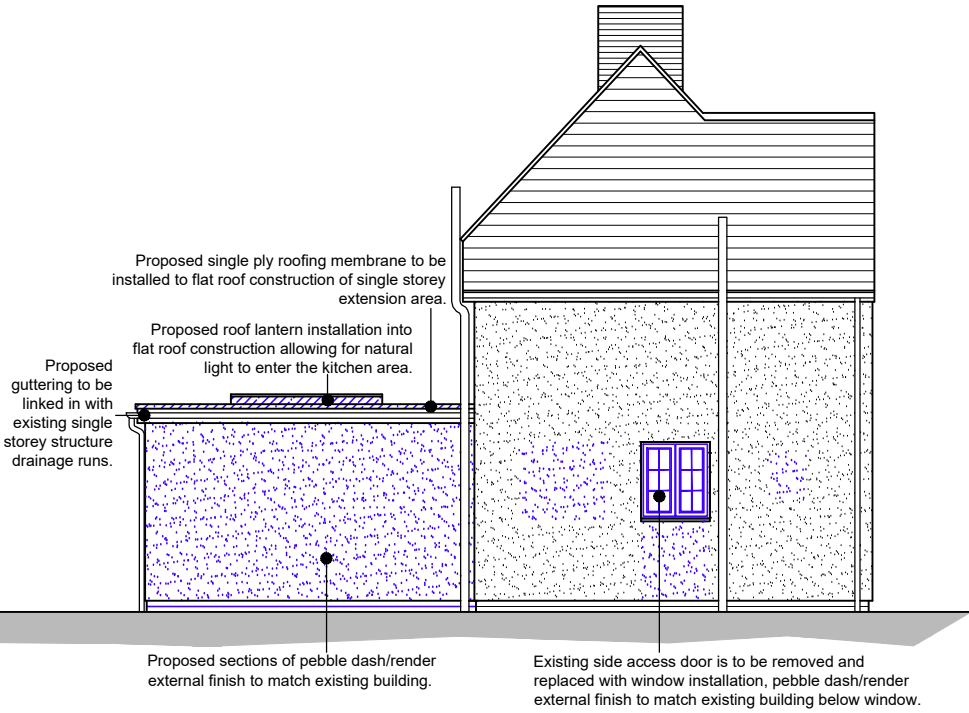


West elevation scale 1:100



1:100

Boundary line Removed structure
Existing walls Proposed walls Proposed structure

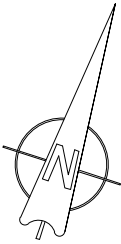

For MR & MRS BALDWIN		Title PROPOSED PLANS & ELEVATIONS				<div>jb architects</div> <div>E: admin@jb-architecturedesign.com W: www.jb-architecturedesign.com T: 01243 933732</div>
Project PROPOSED SINGLE-STOREY EXTENSION/ RENOVATION 116 WEST STREET, HAVANT, HAMPSHIRE, PO9 1LW		Date MAY 26	Drawn SR	Scale AS NOTED @ A3	Checked -	
		Job Number PL999.26	Drawing Number 03		Revision B	