



North Elevation

1 1 : 100



East Elevation

2 1 : 100



South Elevation

4 1 : 100




West Elevation

6 1 : 100




Front Perspective

7

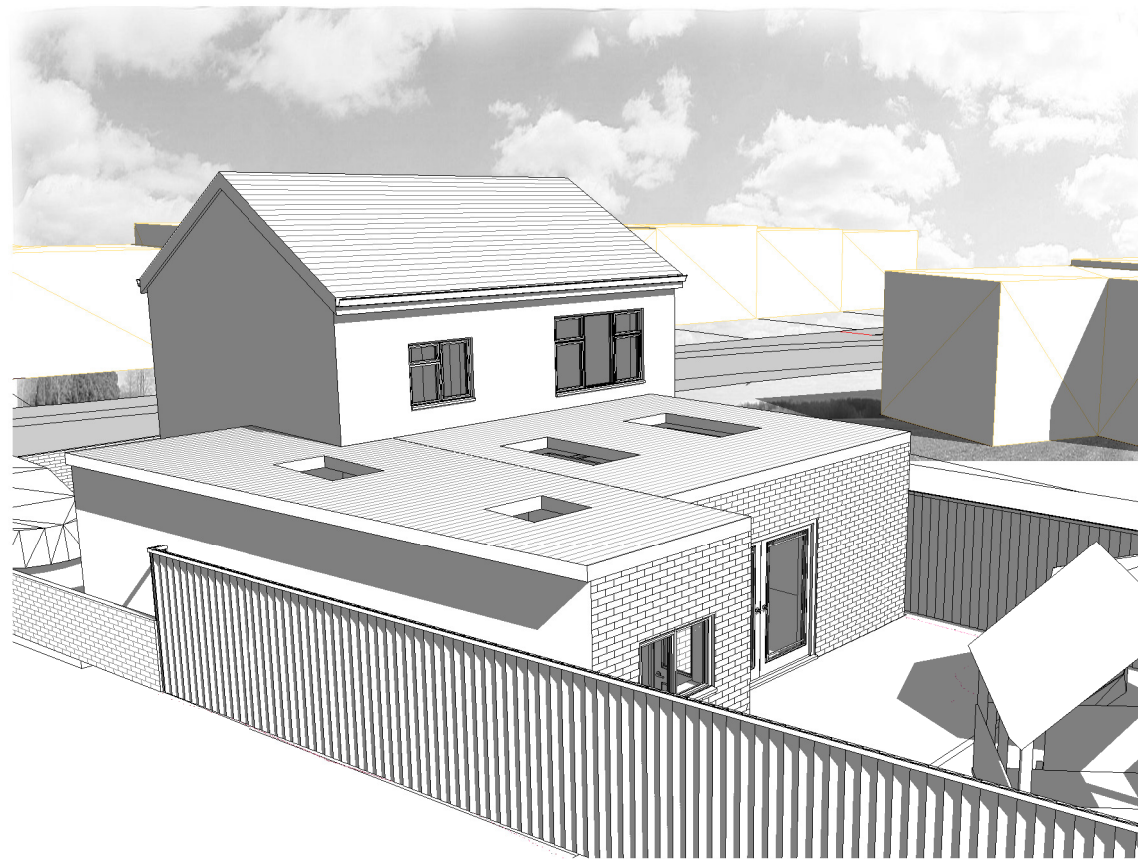


Rear Perspective

8



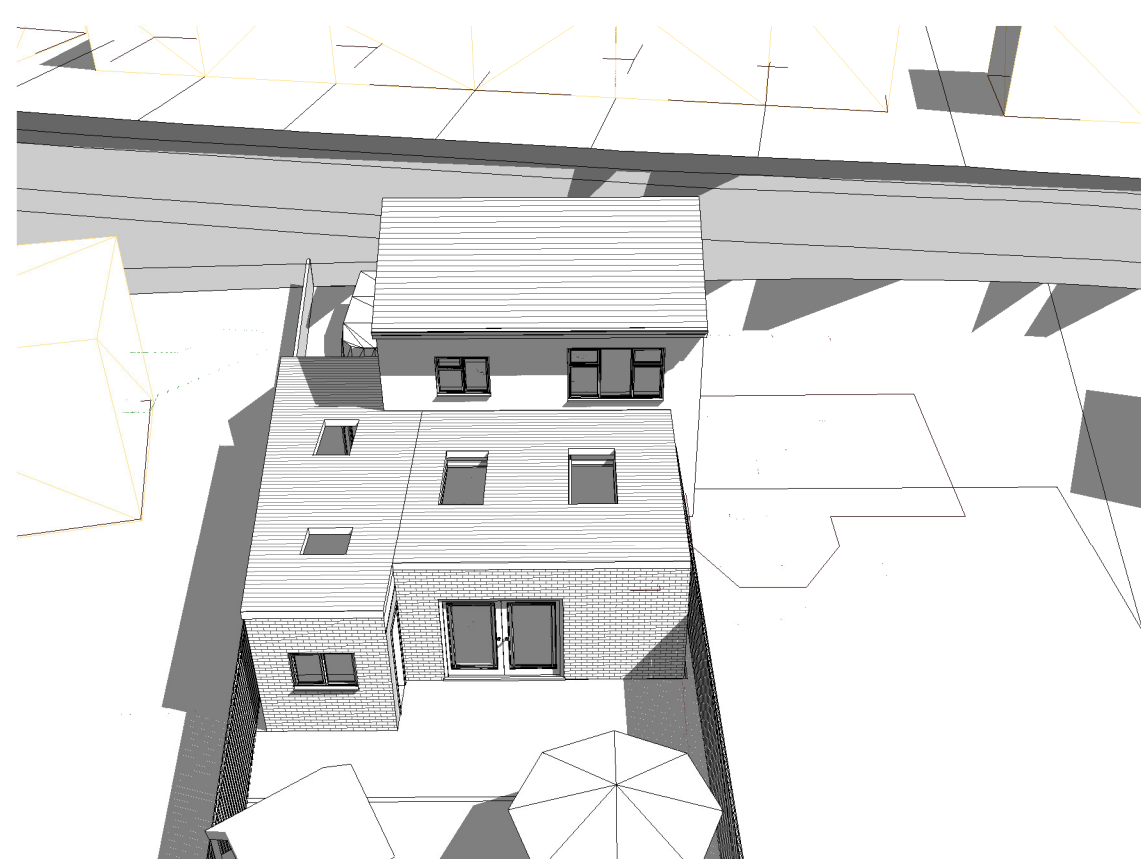


Site Perspective

9

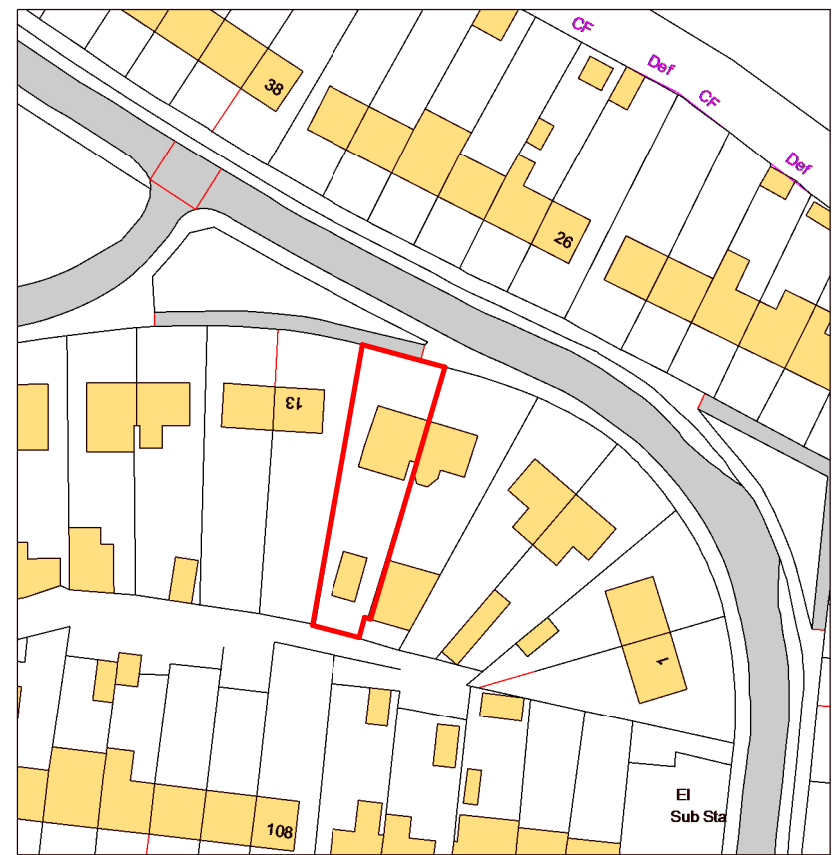


Ordnance Survey, (c) Crown Copyright 2026. All rights reserved. Licence number 100022432

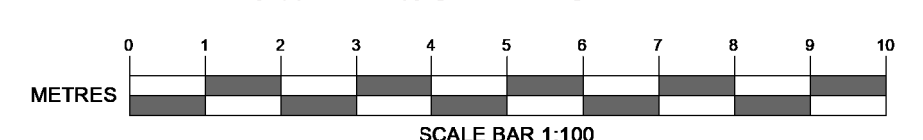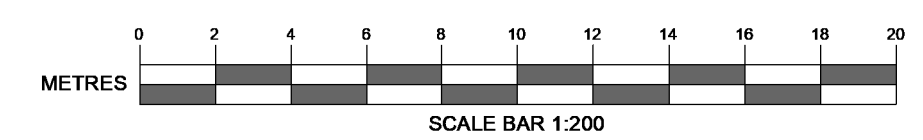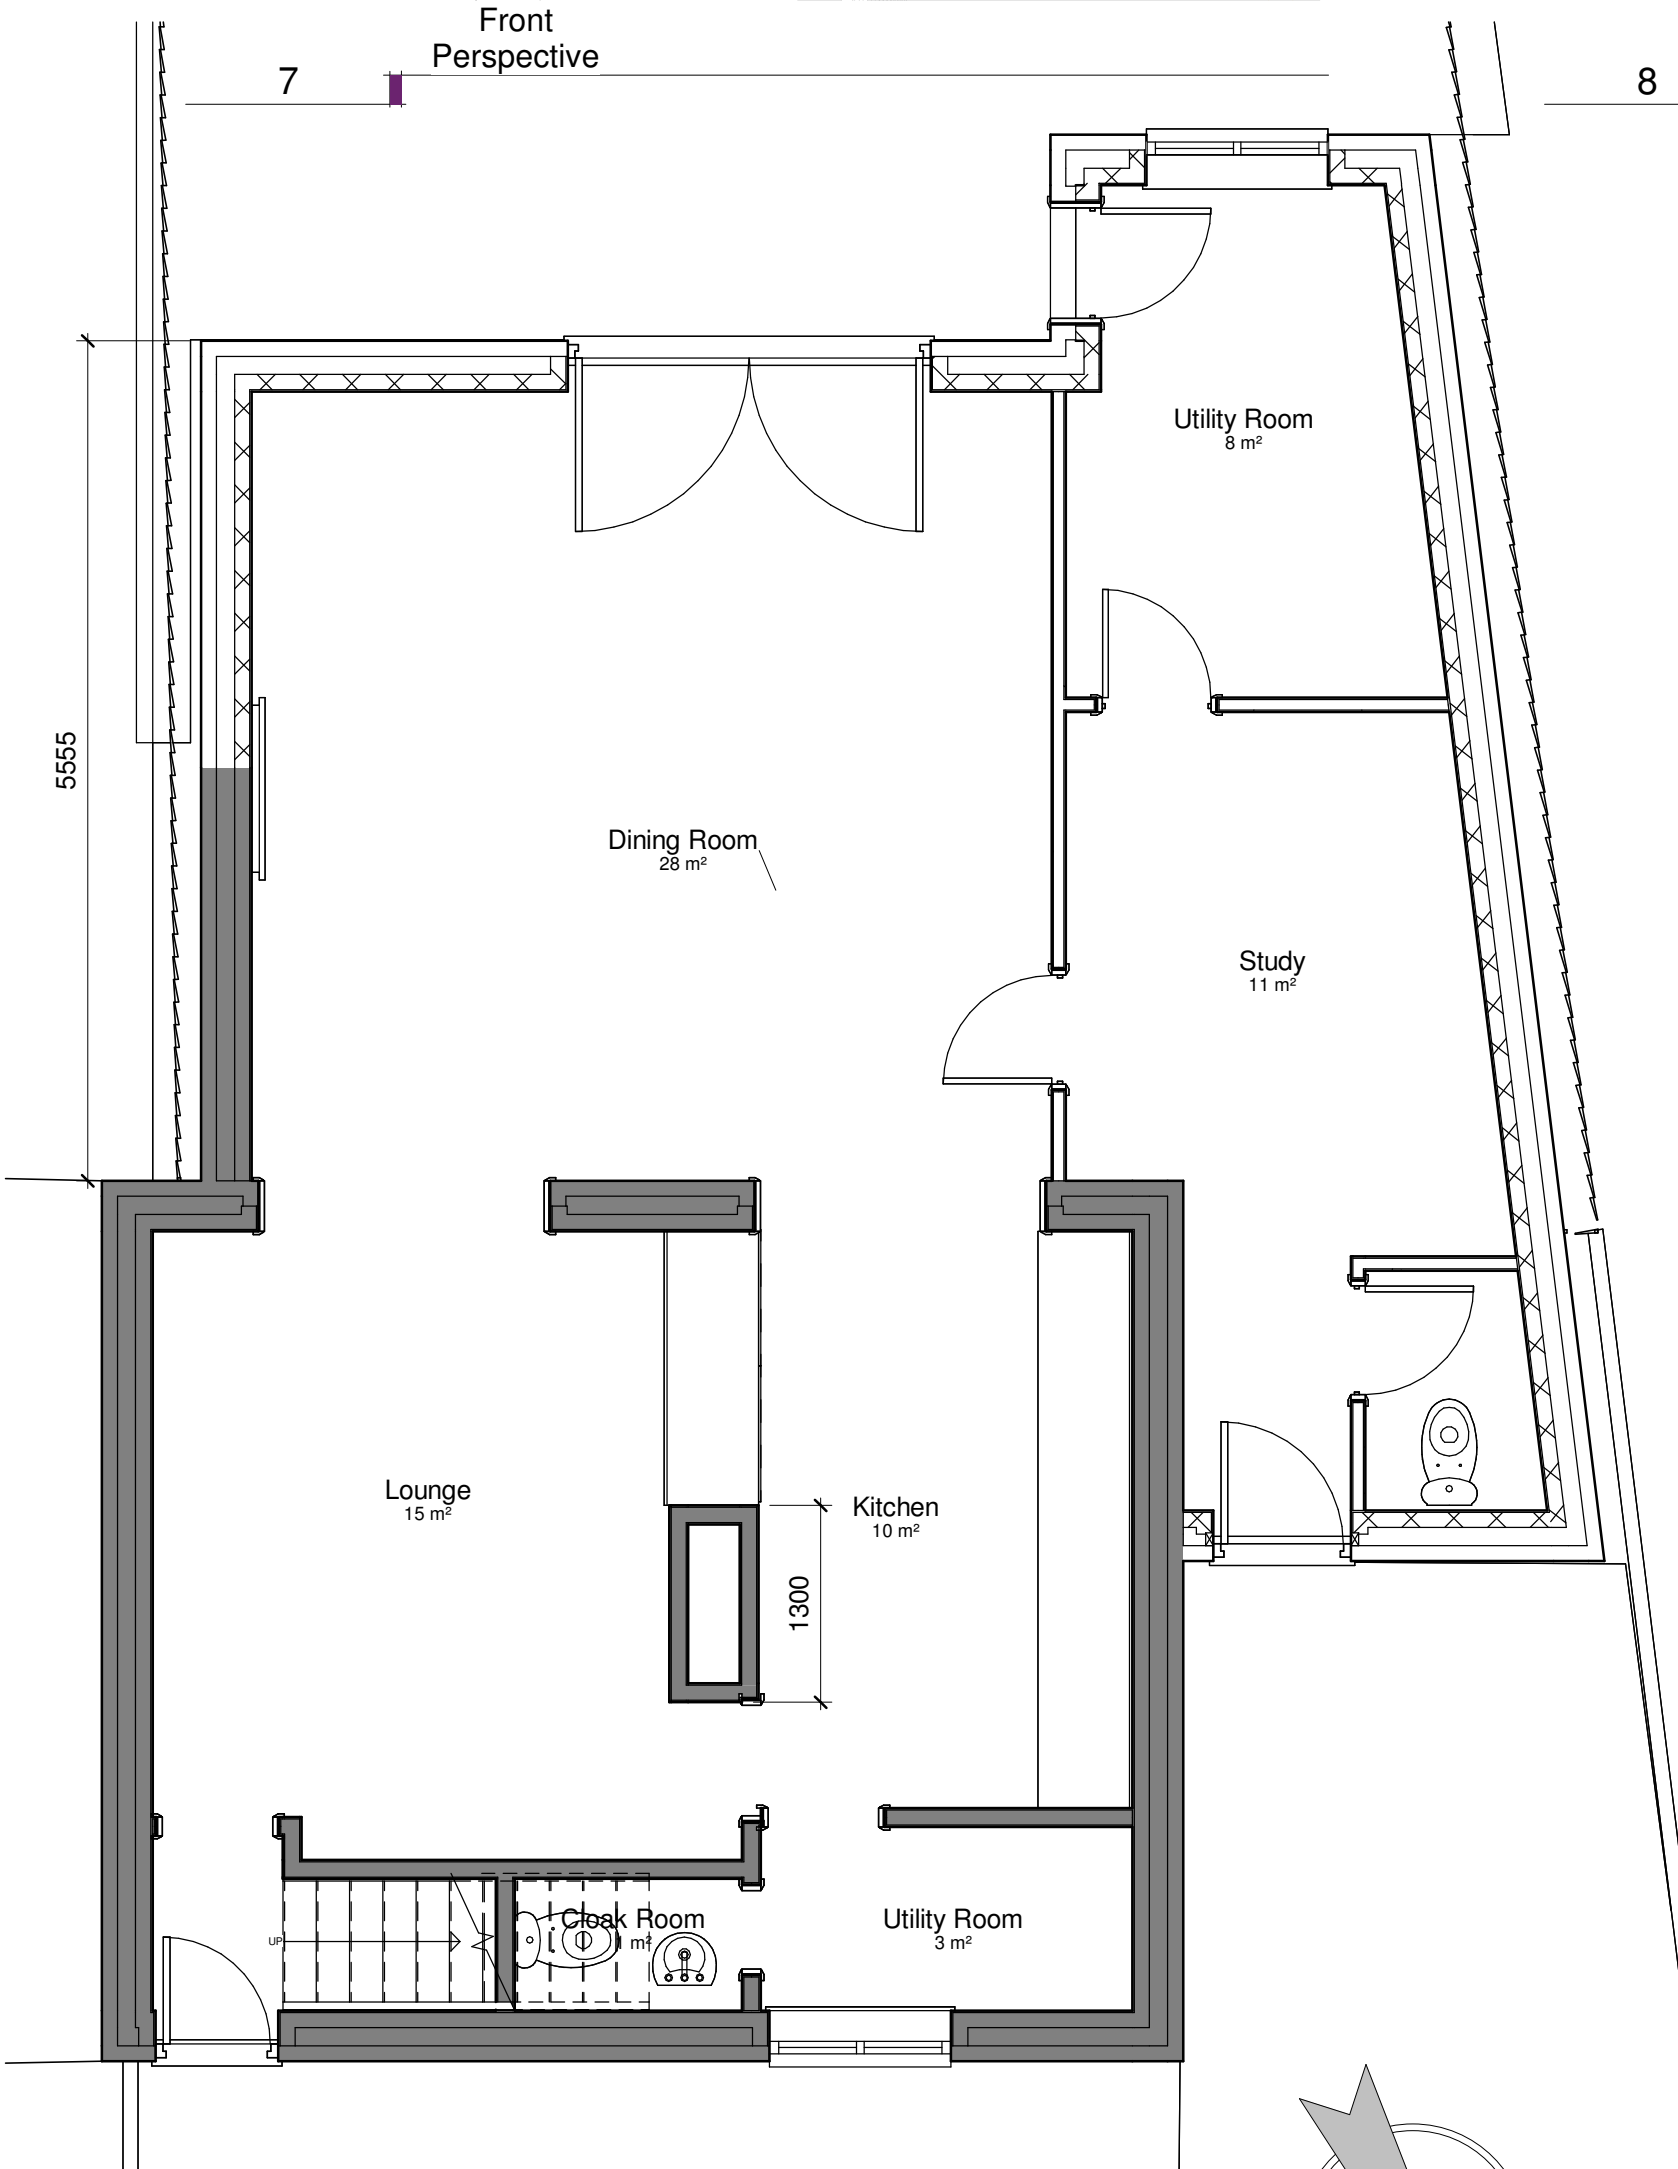


Ground floor

5 1 : 50

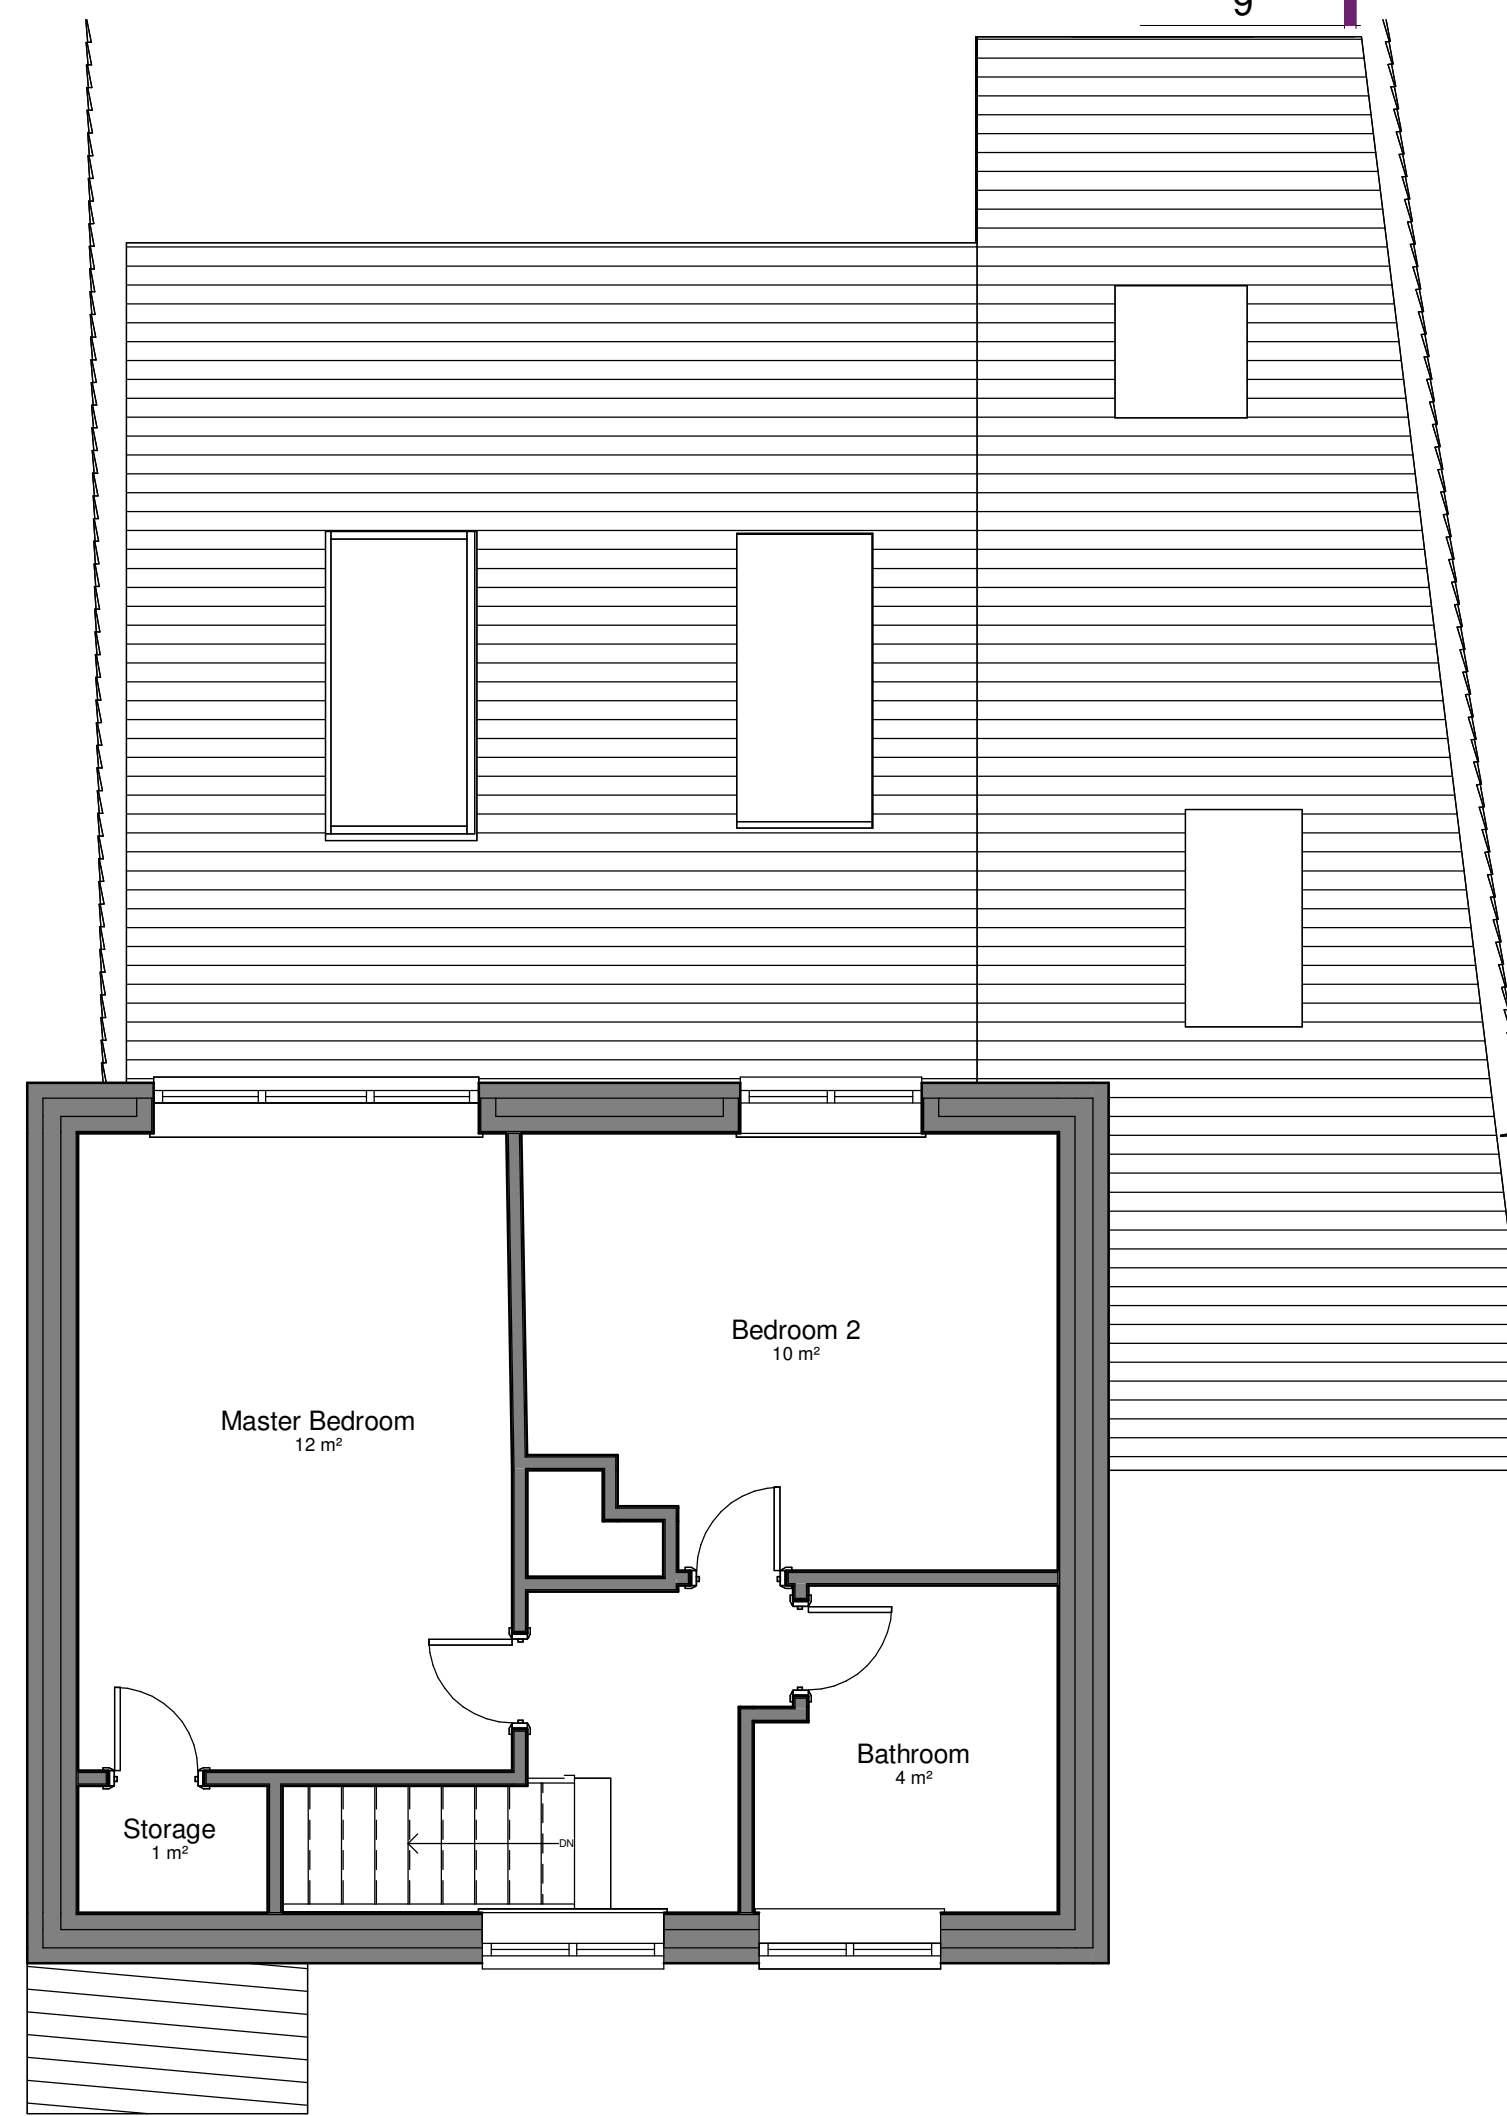

First Floor

11 1 : 50

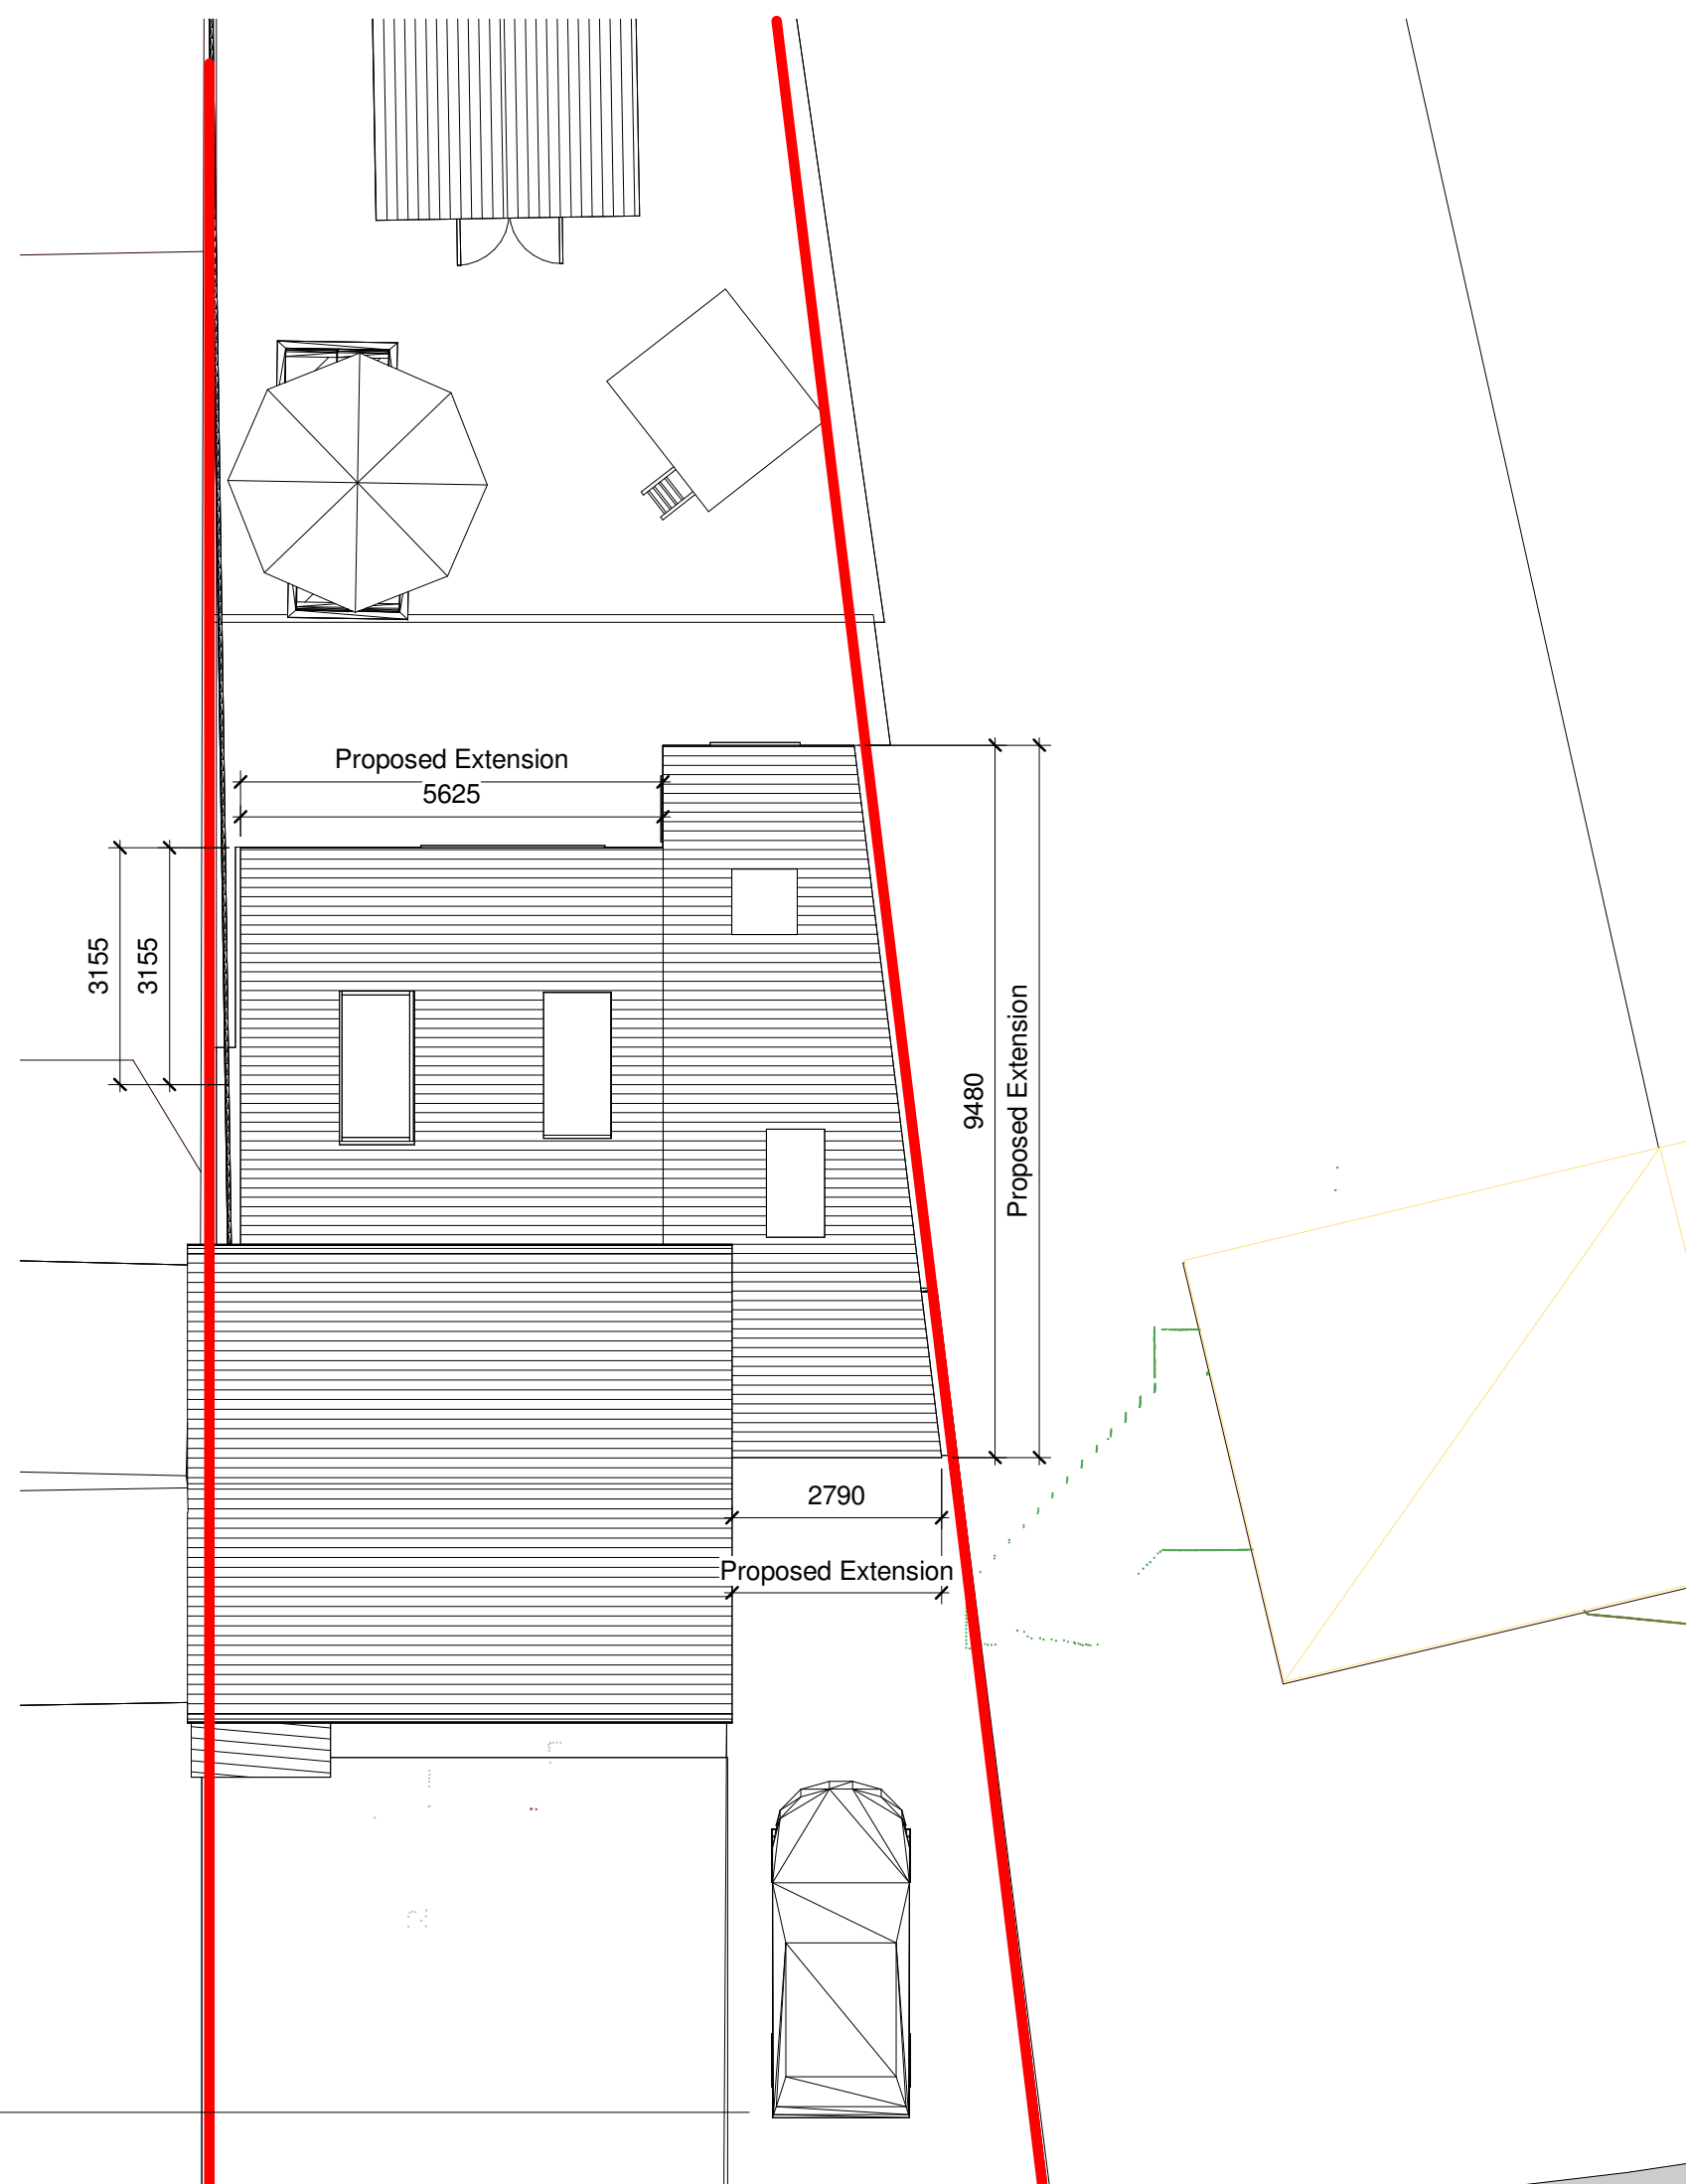

Site

3 1 : 100

NOTES:

All dimensions to be checked on site and any discrepancy notified to The Consultant. Written dimensions are to be used in preference to scaled dimensions.

This drawing is the property of The Consultant and must not be reproduced, in part or whole, or deviated from, without their permission.

It is essential that prior to commencement and during construction works, the contractor reviews the drawings and specification and discusses with the practice any inconsistencies, anomalies, non-industry standard features or other concerns.

For both pricing and construction purposes Structural, Mechanical and Electrical Engineers designs, calculations and sizes etc are to take preference over the layout drawings. Any discrepancies are to be brought to the immediate attention of The Consultant.

AMENDMENTS	DATE
CLIENT David and Molly 11 Finchdean Road Havant PO9 4AA	
PROJECT 11 Finchdean Road Havant PO9 4AA	
DRAWING TITLE Proposed Plans and Elevations	
DATE 20/06/2026	
SCALE As indicated	
DRAWING No. 26.026.SP 02A1	REVISION A

