




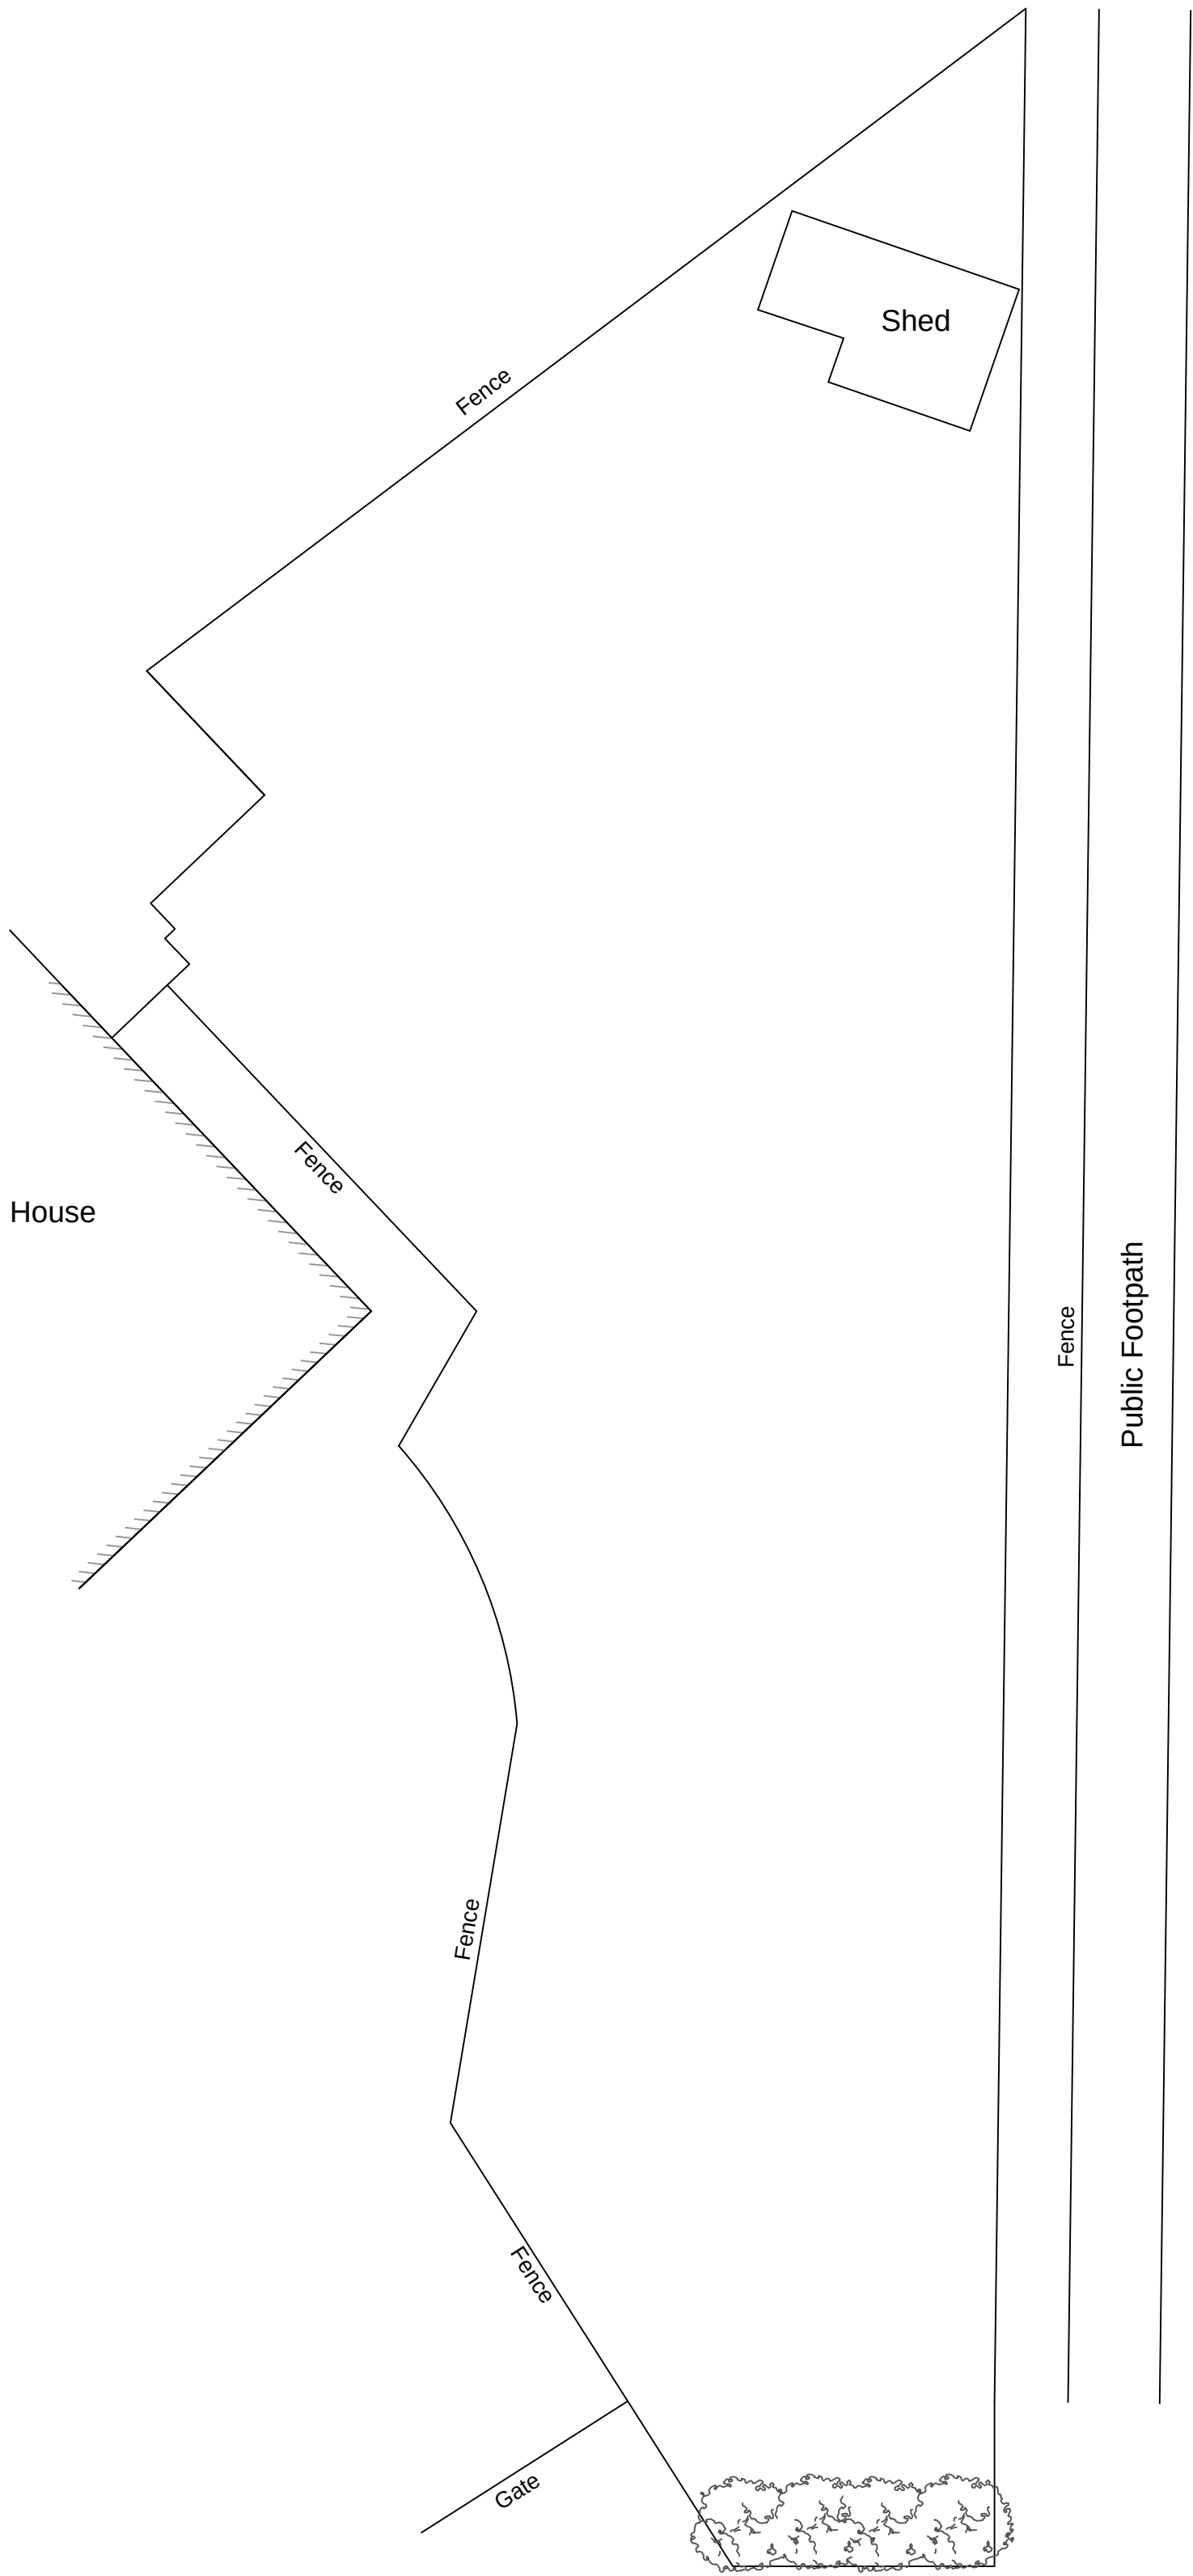


Existing Site Plan 1:100

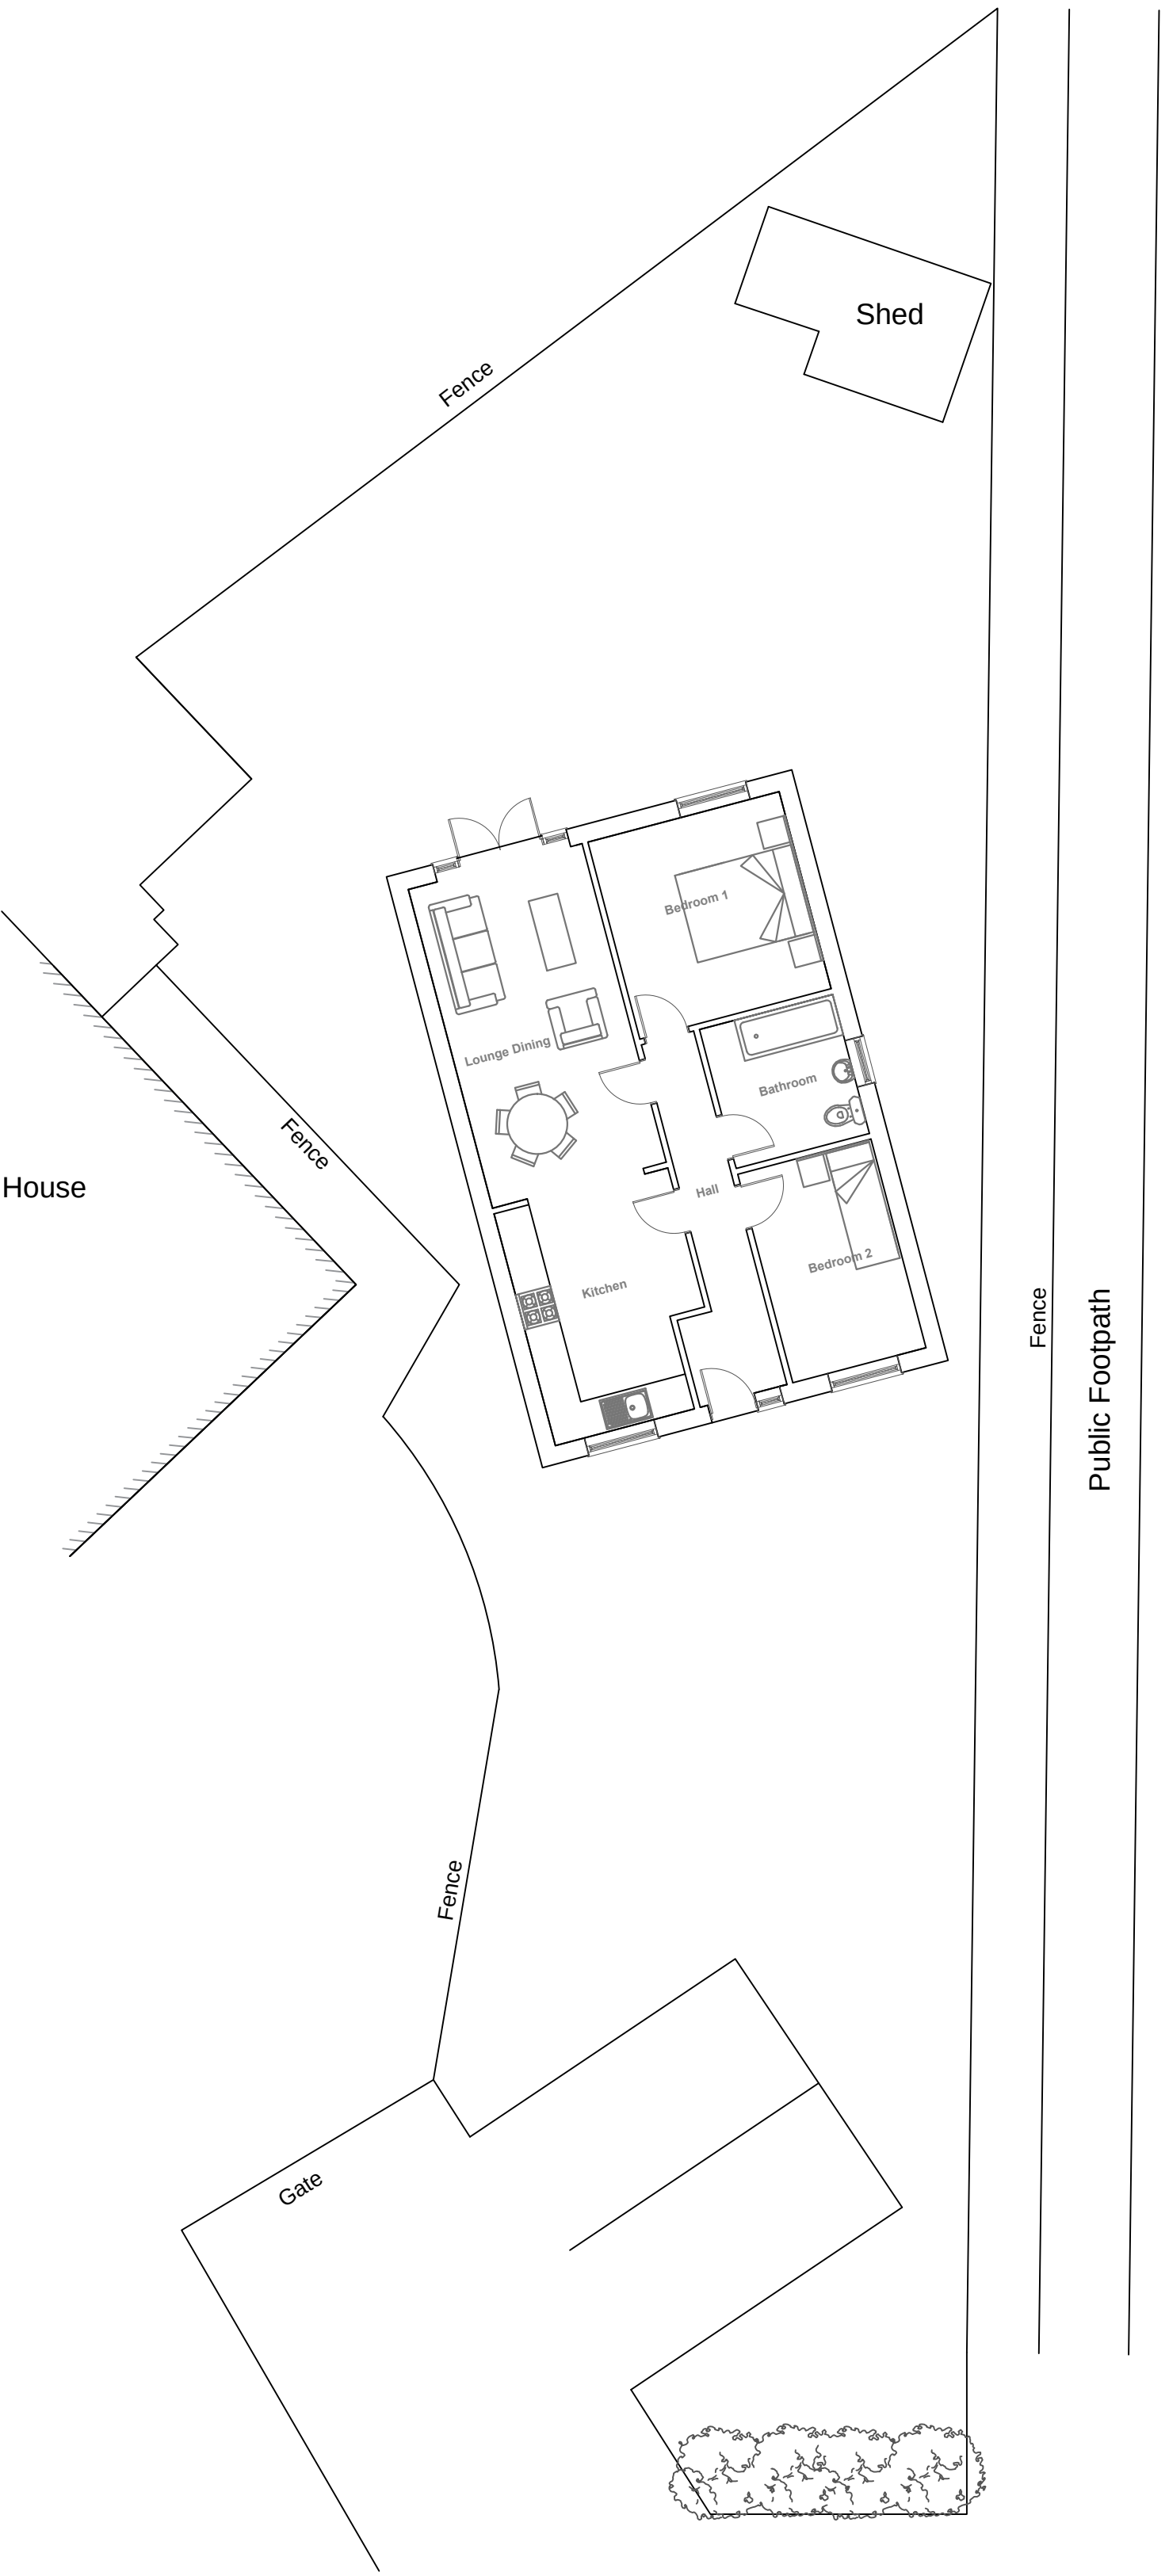

Proposed Site Plan 1:100

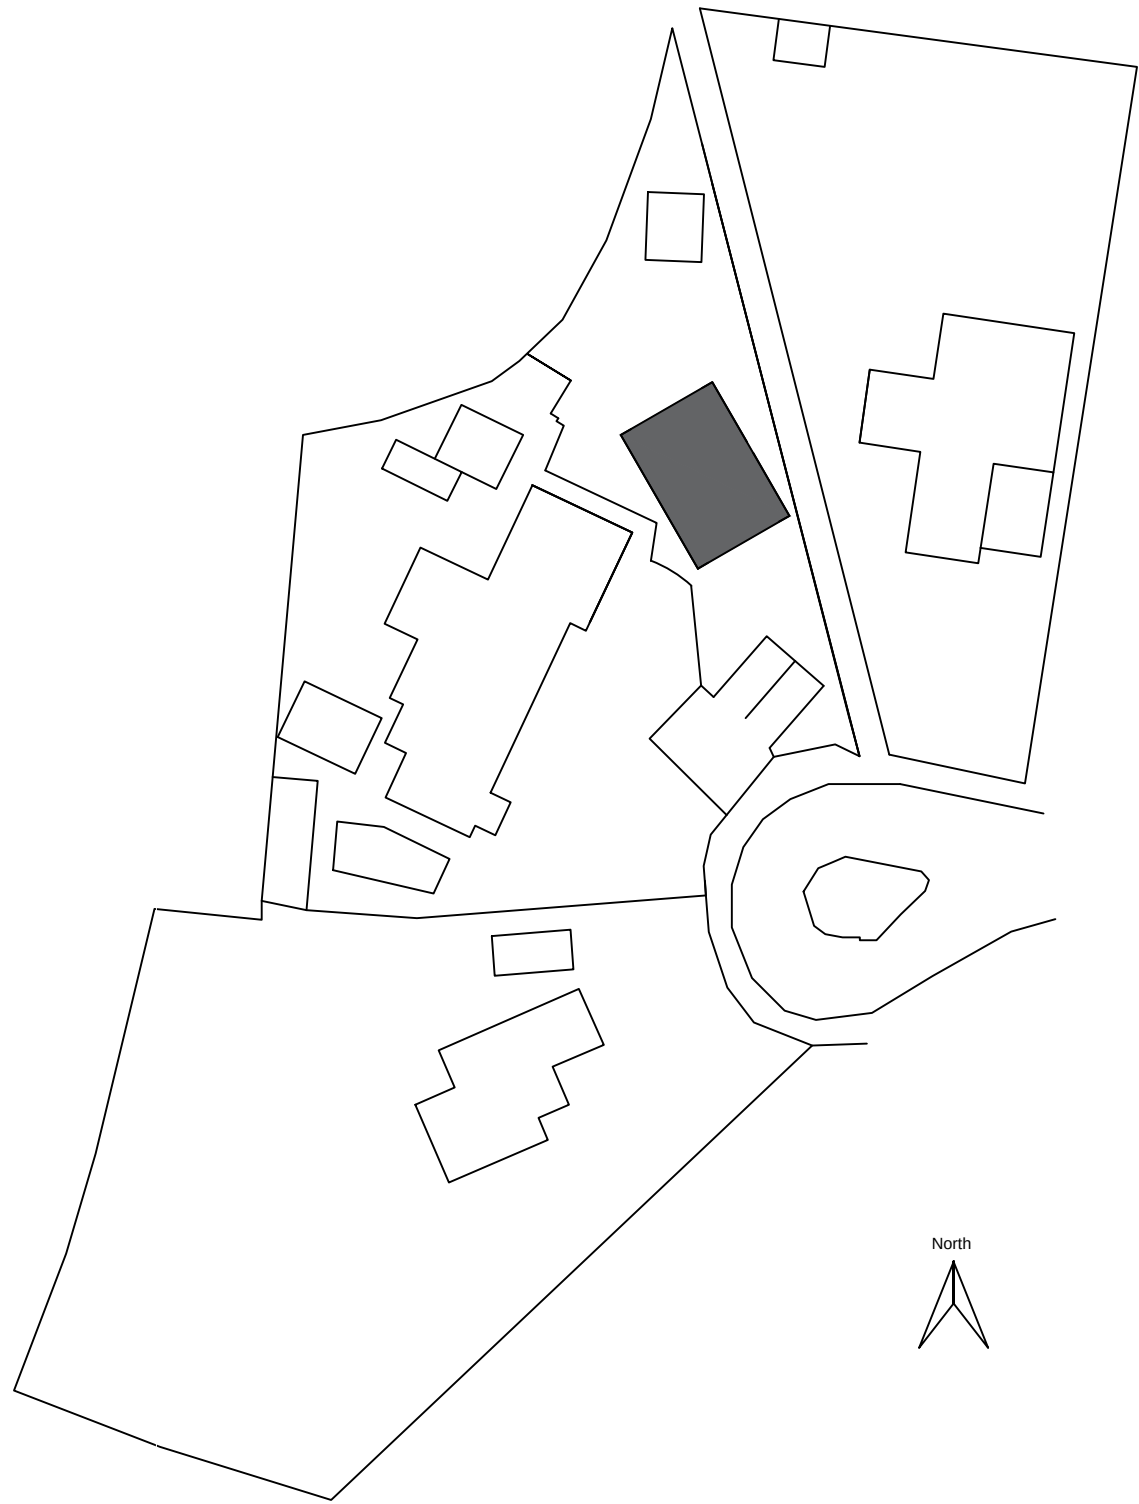

Site Plan 1:500

 

REV.	DESCRIPTION:	DATE:
D	Corrected 1:500	28/06/26
C	Corrected Site Plan	14/03/26
B	Altered Floor Plan	19/02/26

REV:	DESCRIPTION:	DATE:
STATUS:		

Bernard E Cole & Partner
8 Love Lane
Romsey
Hampshire
SO51 8DE
Tel: 01794 512264
Fax:01794 511919



CLIENT:
Mr G Waterman

SITE: 4 South Close, Havant			
TITLE: Existing and Proposed Site Plan			
SCALE: AT A1: AS SHOWN	DATE: 09/04/2025	DRAWN: GJ	CHECKED: QS
PROJECT NO: 9959	DRAWING NO: 1	REVISION: D	