




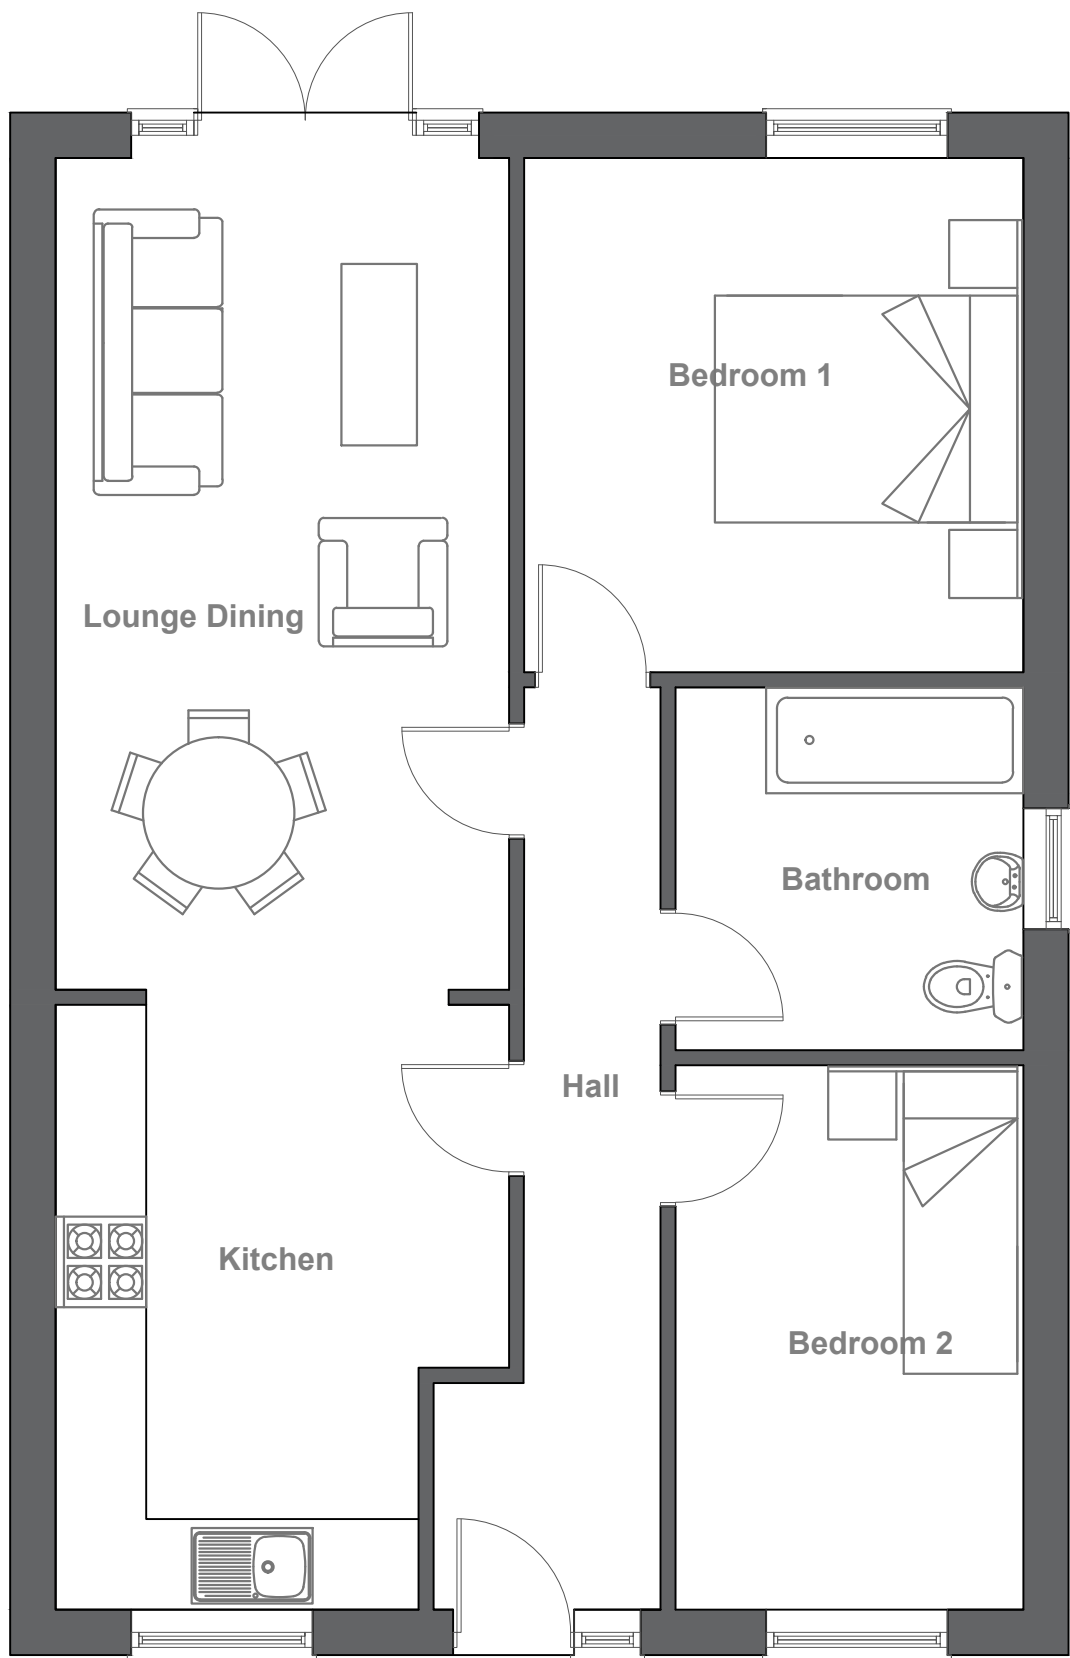


Ground Floor Plan 1:50

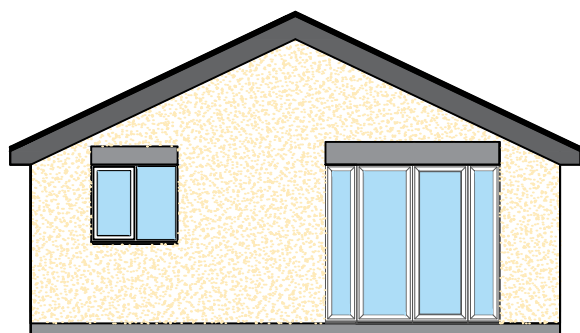


Rear Elevation 1:100

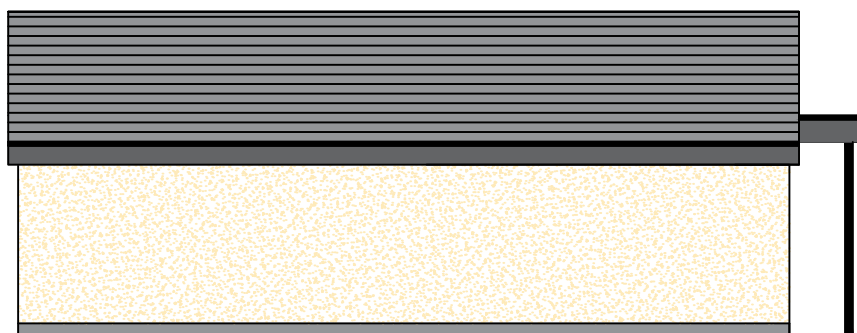


Side Elevation 1:100

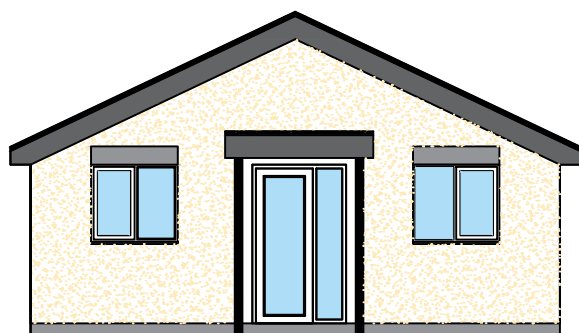

Front Elevation 1:100

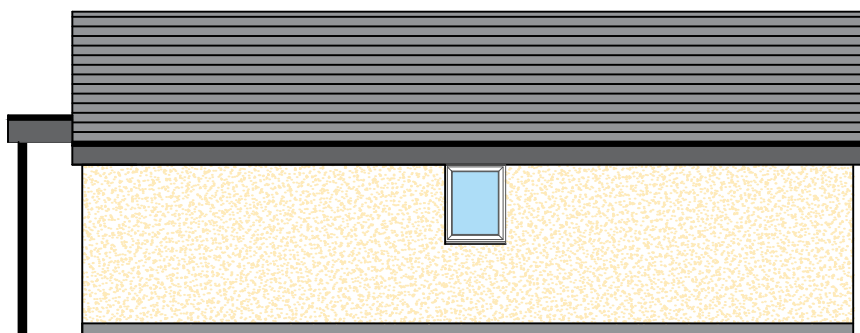

Side Elevation 1:100

 

B	Altered Proposal to Bungalow	19/2/26

REV:	DESCRIPTION:	DATE:
STATUS:		

Bernard E Cole & Partner
8 Love Lane
Romsey
Hampshire
SO51 8DE
Tel: 01794 512264
Fax:01794 511919



CLIENT:
Mr G Waterman

SITE:				4 South Close, Havant							
TITLE:								Proposed House Plan			
SCALE: AT A1:				DATE:		DRAWN:		CHECKED:			
AS SHOWN				09/04/2025		GJ		QS			
PROJECT NO:				DRAWING NO:		REVISION:					
9959				2		B					