



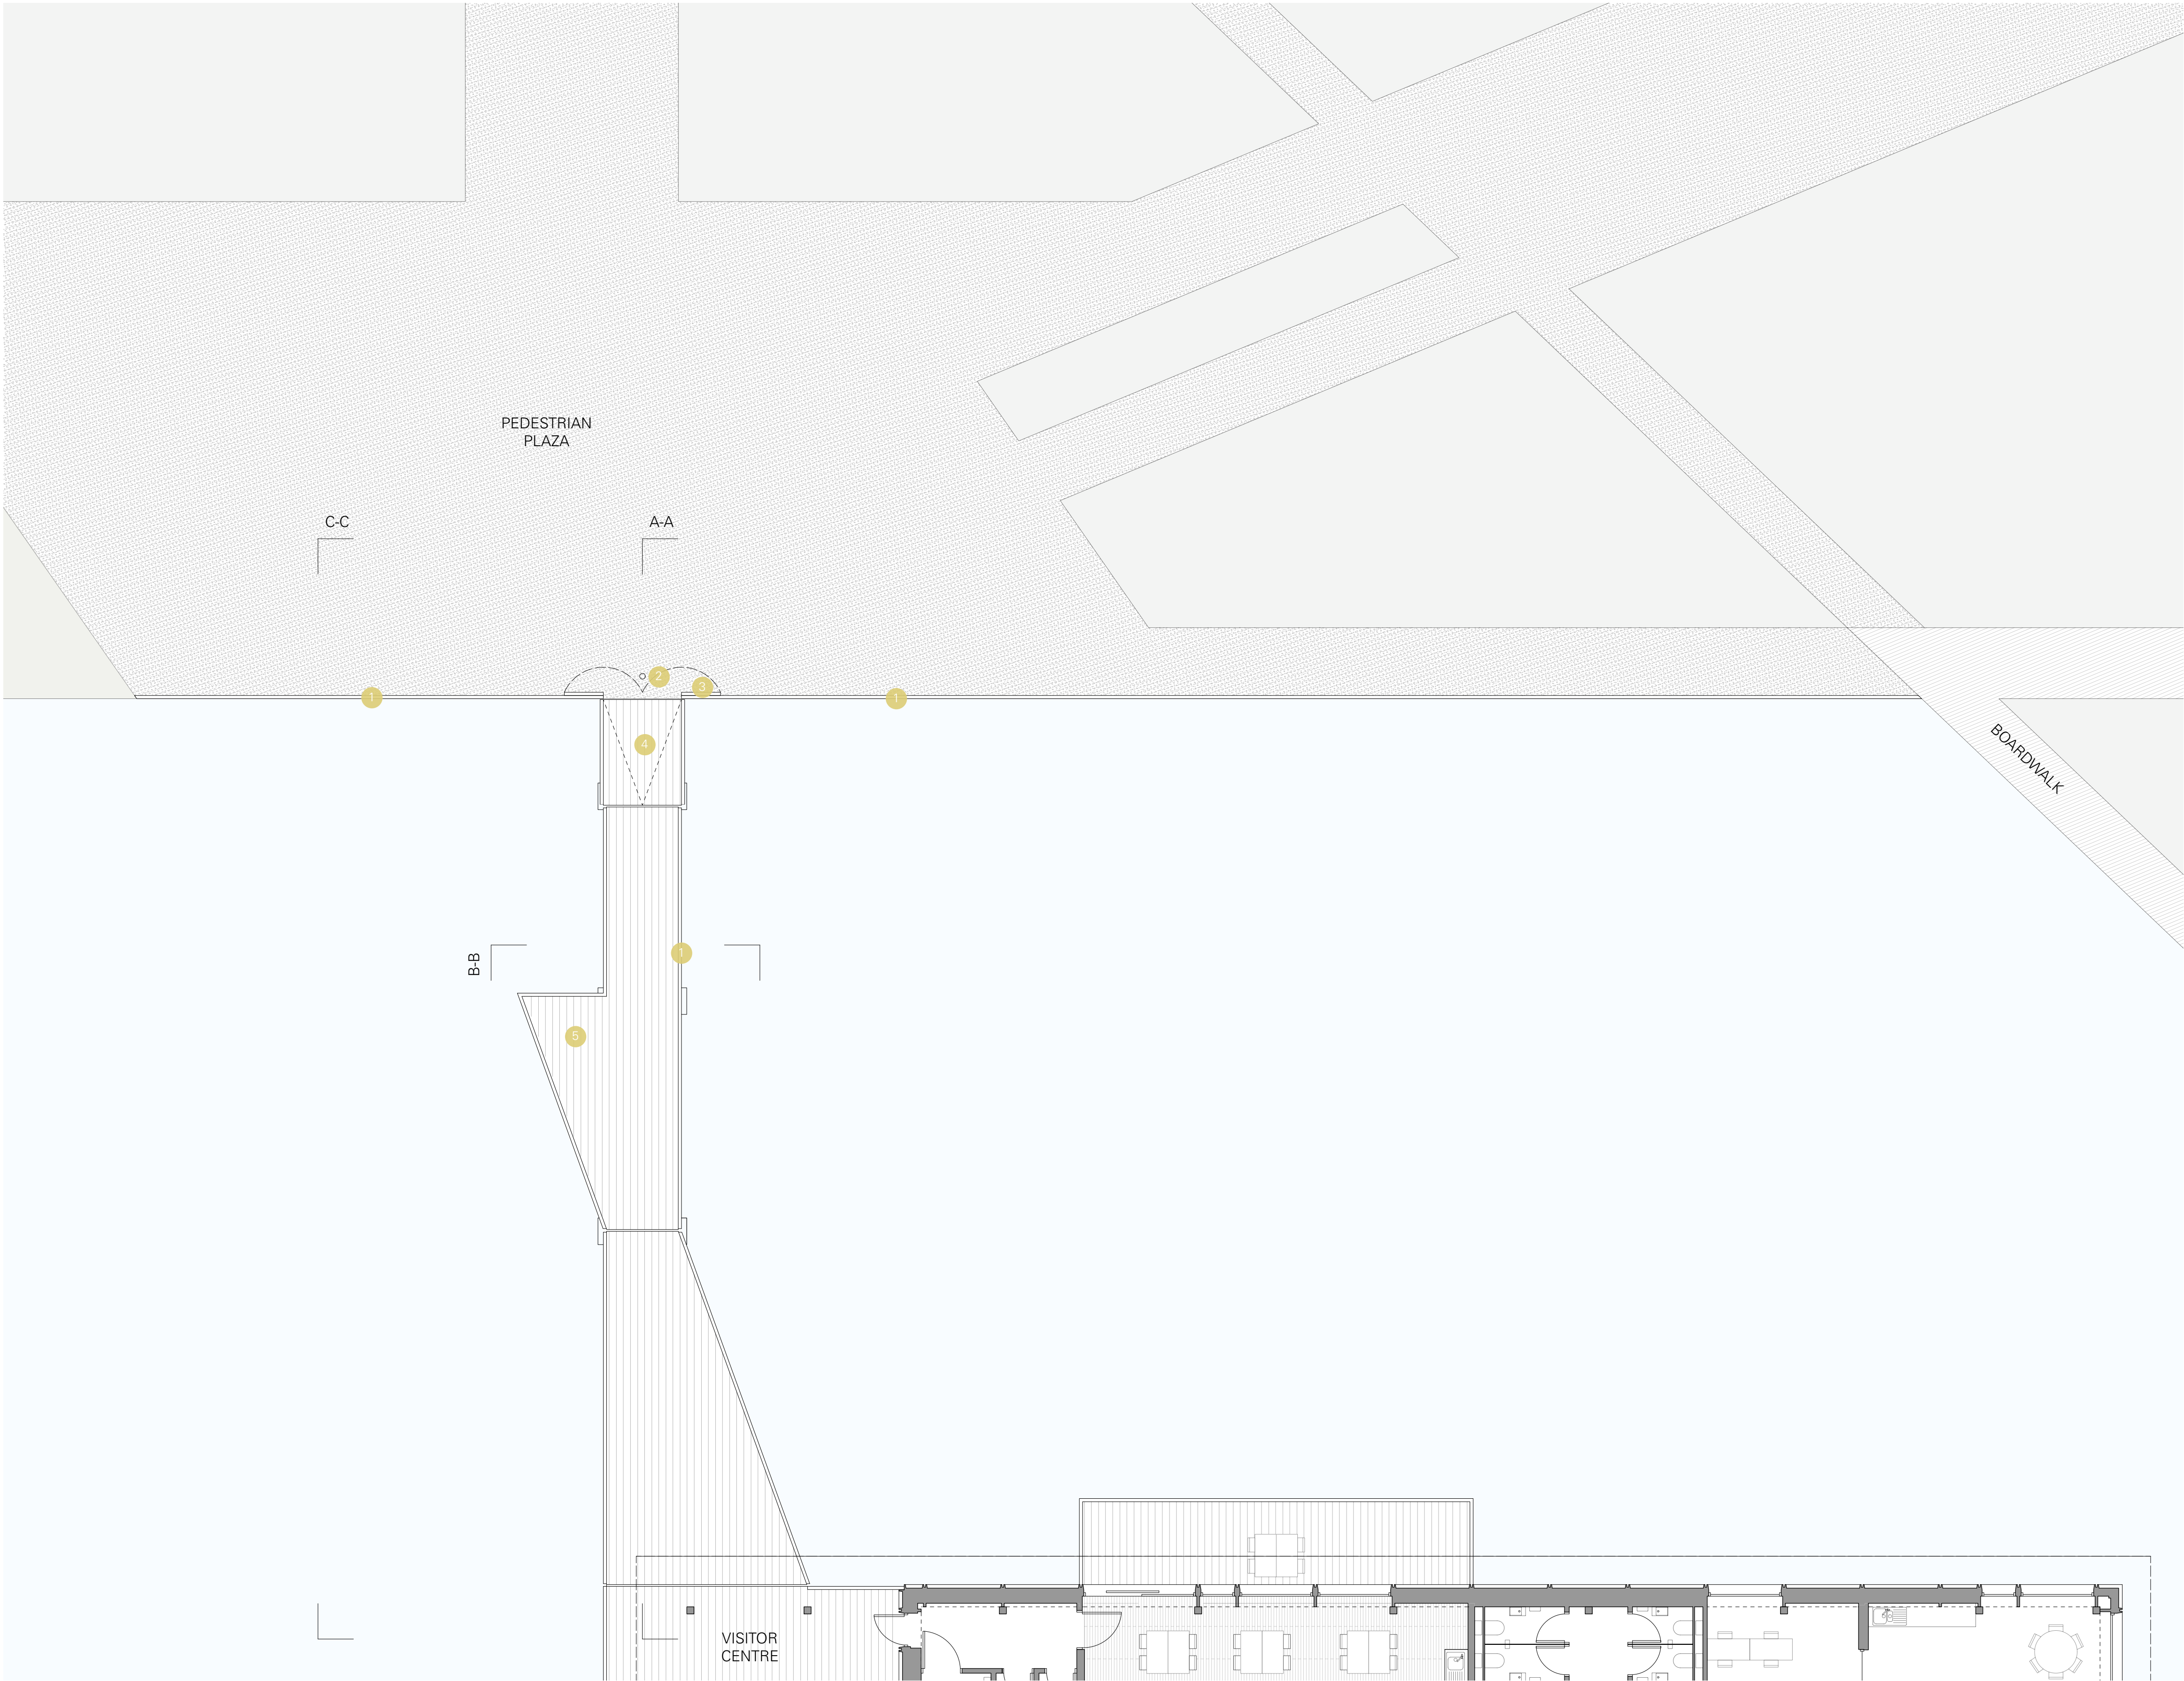

DRAWINGS ARE BASED ON SURVEY DATA AND MAY NOT ACCURATELY REPRESENT WHAT IS PHYSICALLY PRESENT. DO NOT SCALE FROM THIS DRAWING. ALL DIMENSIONS ARE TO BE VERIFIED ON SITE BEFORE PROCEEDING WITH THE WORK. ALL DIMENSIONS ARE IN MILLIMETRES UNLESS OTHERWISE STATED.

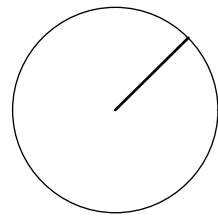

- DRAWING NOTES
- 1 PPC FRAMED GLAZED BALUSTRADING WITH OAK CAPPING
 - 2 SECURITY BOLLARD
 - 3 SECURITY GATES
 - 4 DRAWBRIDGE WITH BELOW WATER HYDRAULIC OPERATION
 - 5 WALKWAY RESTING AREA

REFER TO DRAWING 2462-UFXX-ZZ-DR-A-0052 FOR MORE DETAIL.

REVISION	DATE	COMMENT
----------	------	---------

PROJECT TITLE
HAVANT THICKET RESERVOIR VISITOR CENTRE & RECREATIONAL FACILITIES

DRAWING TITLE
VISITOR CENTRE ACCESS WALKWAY FLOOR PLAN AS PROPOSED

DRAWN BY	CHECKED BY	SCALE	REVISION NUMBER
AL	RW	1:100 @ A1	P0

PROJECT	ORG	VOL	LVL	TYPE	ROLE	DRAWING NUMBER
2462	- UF	- XX	- GF	- DR	- A	- 0012

PORTSMOUTH WATER DRAWING REF:
HTR - UFA - VC -VW-DR - A - 0012

