


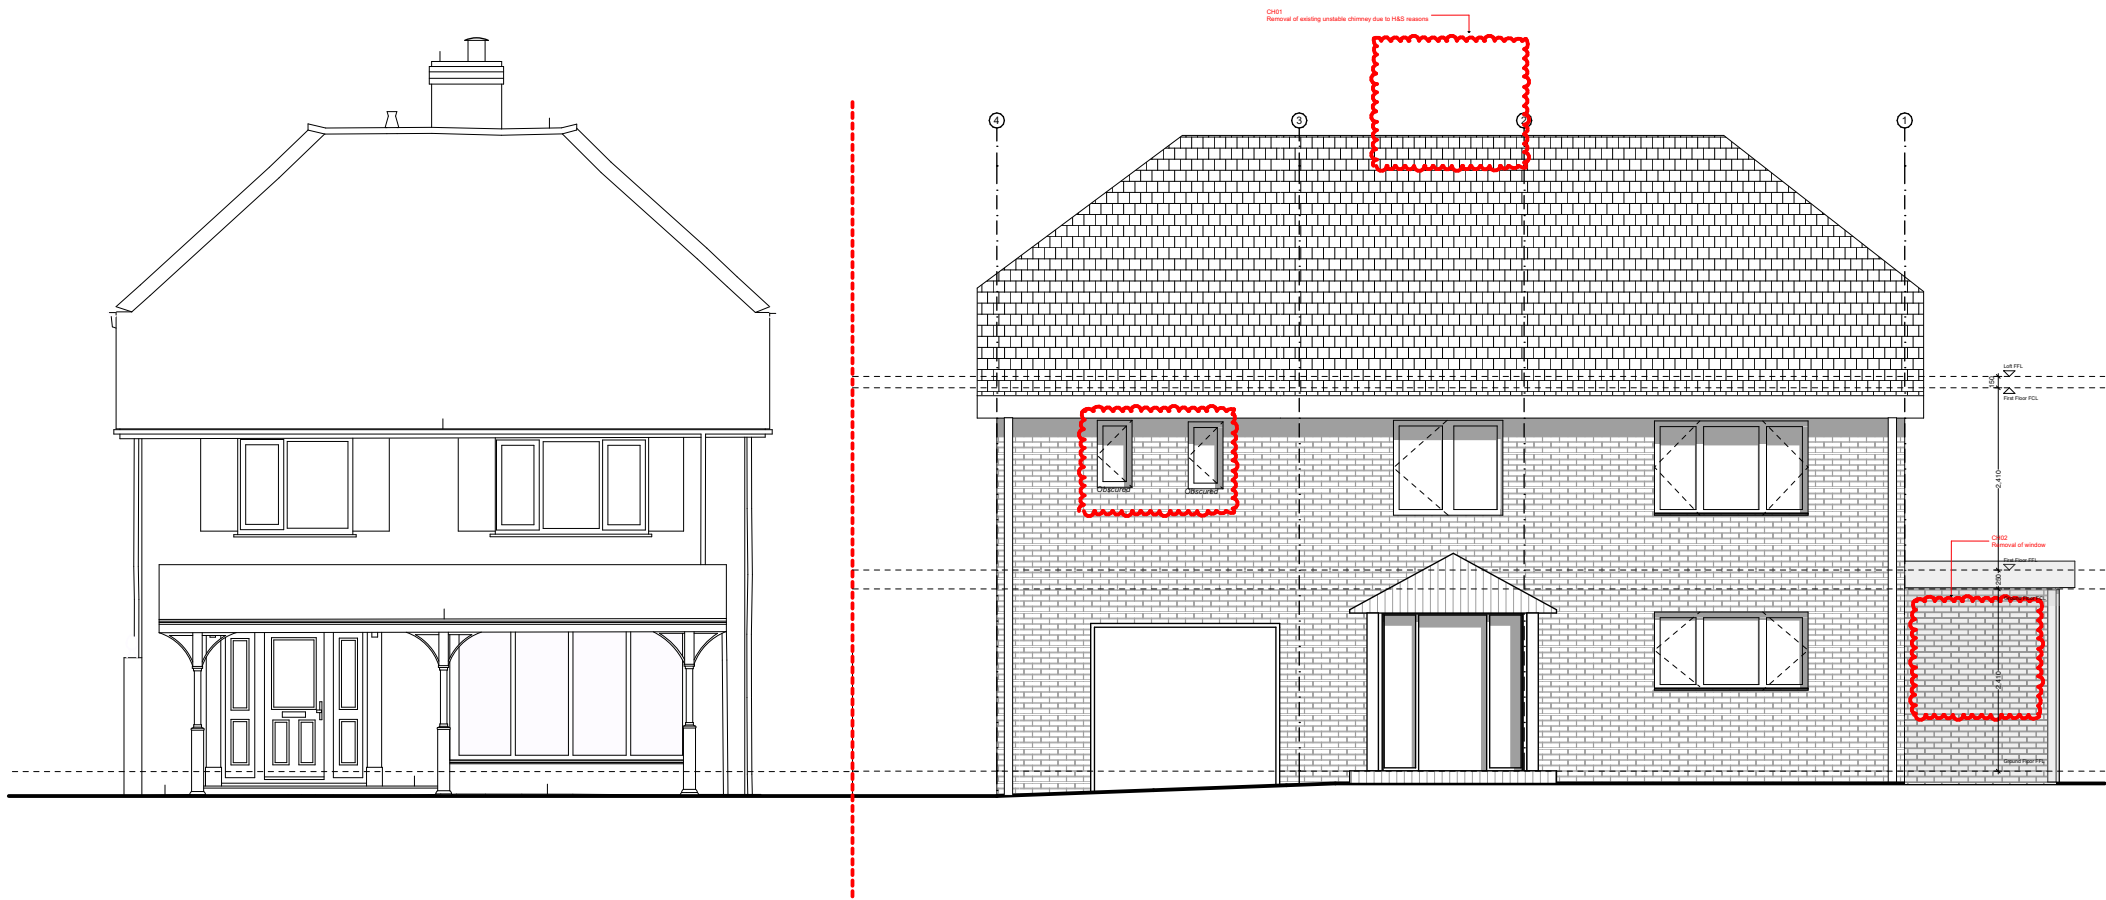

SALT ARCHITECTS

Church Hill Cottage
Itchenor Road
Chichester
PO20 7DL
www.saltarchitects.uk

Revision	Issued	Issue Title
P-05	05/08/2026	PLANNING CONDITION VARIATION

DO NOT SCALE FROM THIS DRAWING EXCEPT FOR PLANNING PURPOSES

All measurements given are indicative, on site dimensions must be determined prior to the purchaser manufacture of any components. All discrepancies between indicative dimensions given and those measured on site to be brought to architect's attention.

DRAWING TITLE:

North Elevation - street

PROJECT: Jacaranda		
CLIENT: FitzGerald	DATE: 05/08/2026	
DRAWING STATUS: RIBA Stage 4	SCALE: 1:100 @ A3	
Project:	Drawing No.	Revision:

033 (GE) 05 P-05