




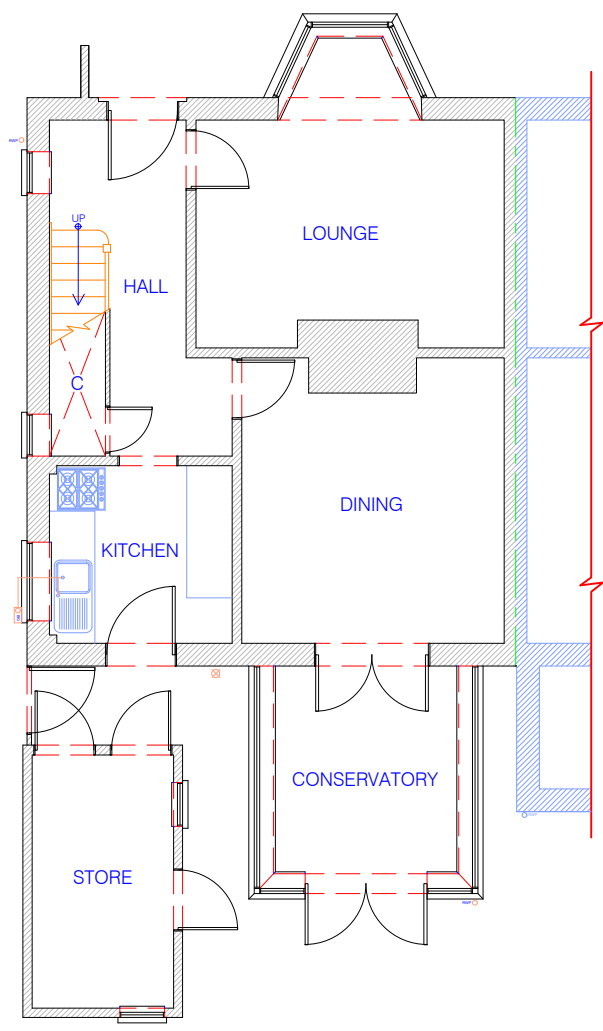


1 EXISTING GROUND FLOOR PLAN
1:100

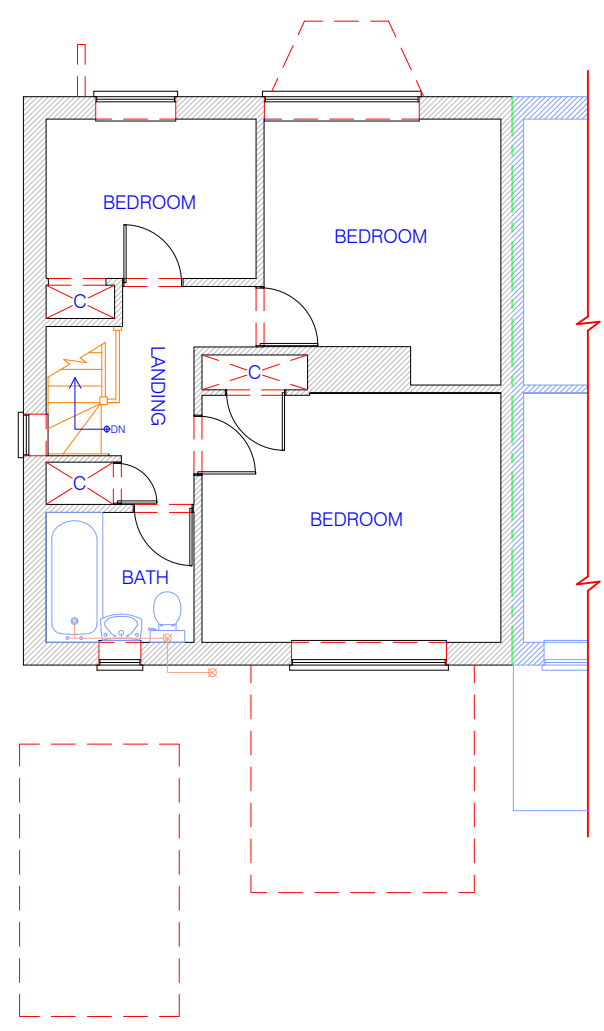


2 EXISTING FIRST FLOOR PLAN
1:100 (NO CHANGE)

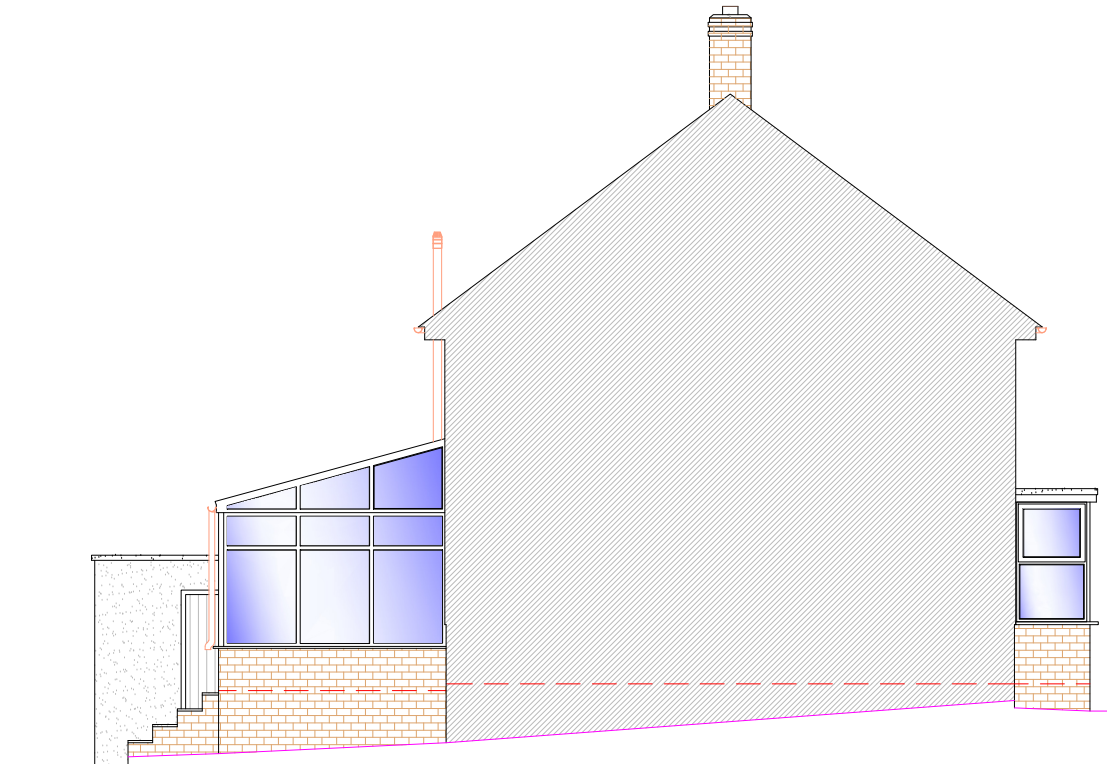


3 EXISTING SIDE ELEVATION
1:100

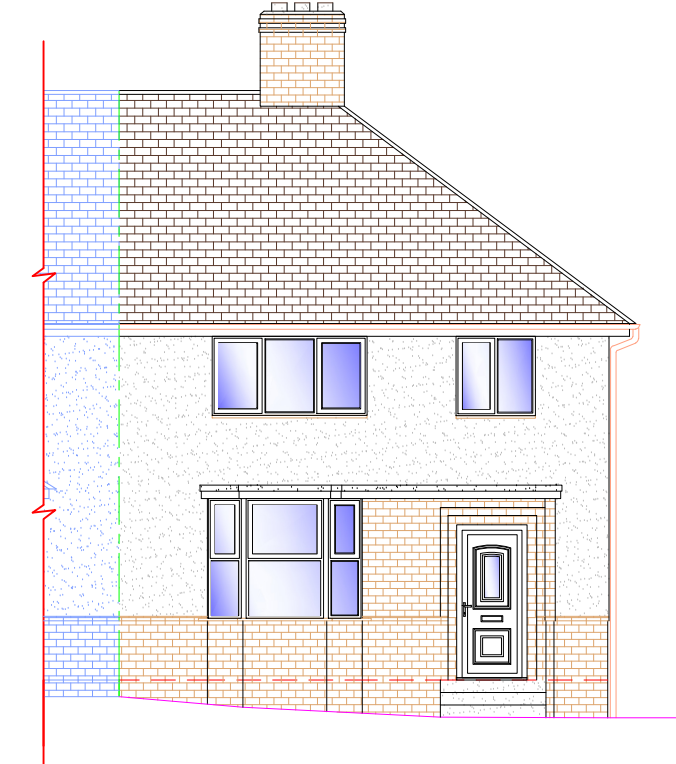


4 EXISTING FRONT ELEVATION
1:100

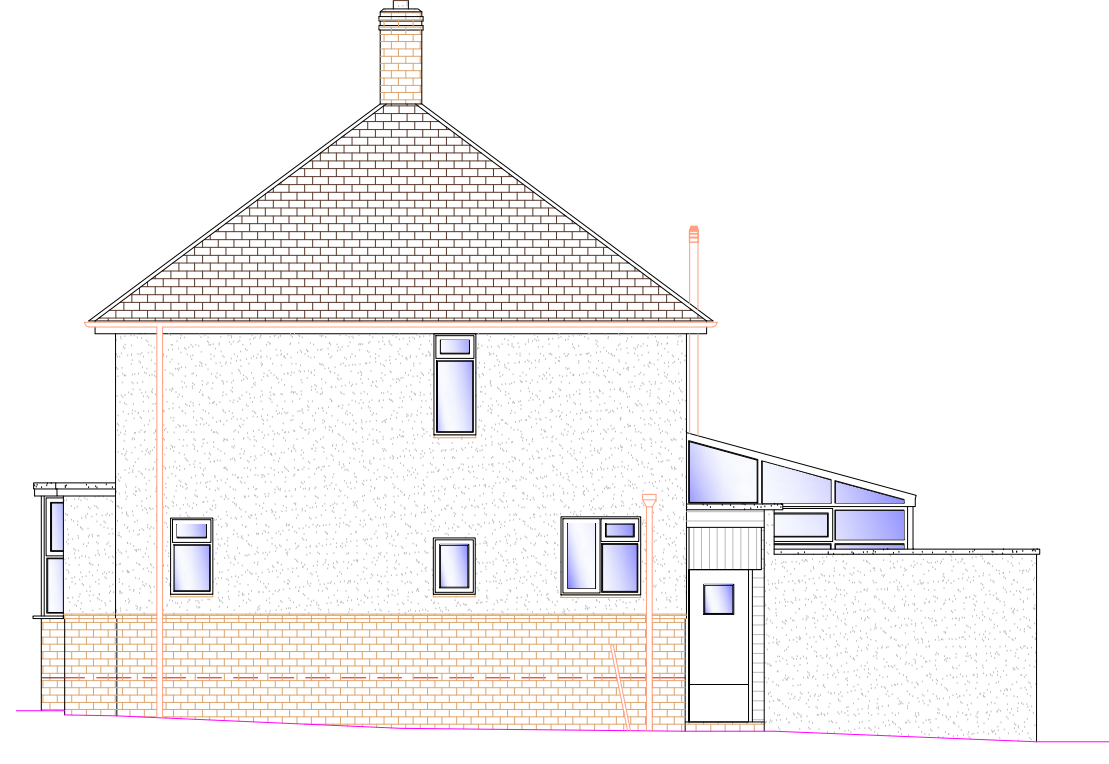


5 EXISTING SIDE ELEVATION
1:100

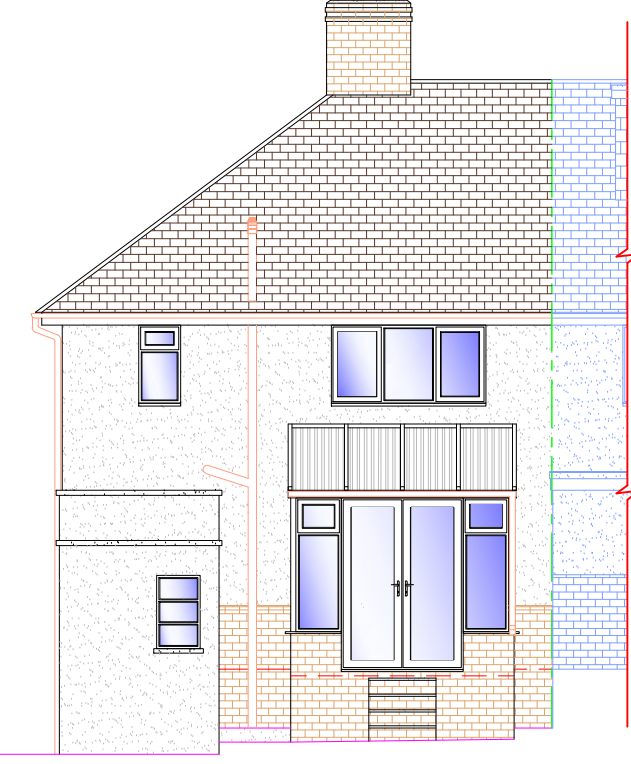


6 EXISTING REAR ELEVATION
1:100

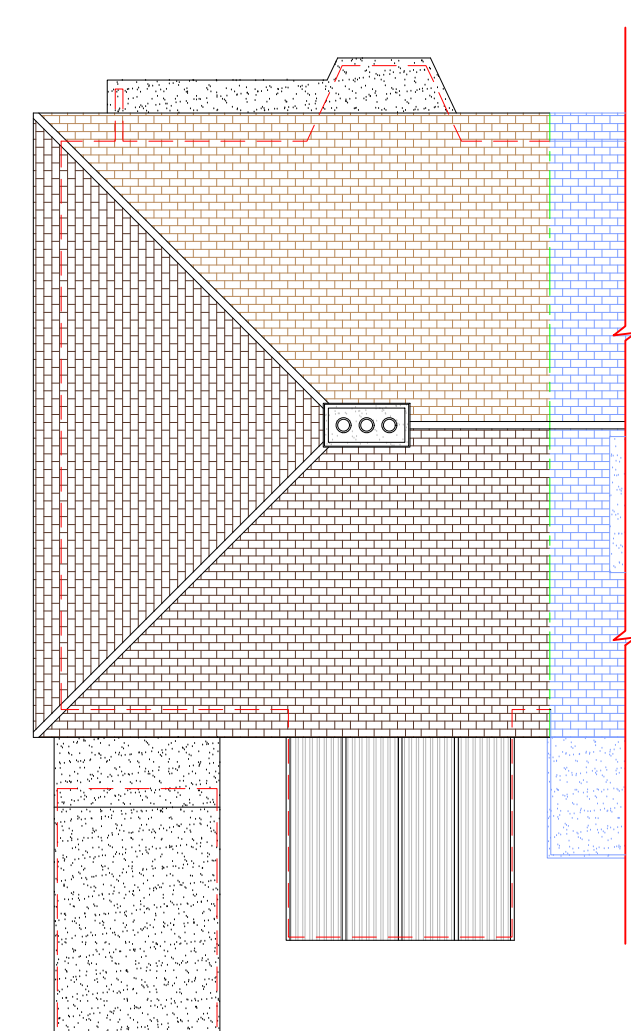


7 EXISTING ROOF PLAN
1:100

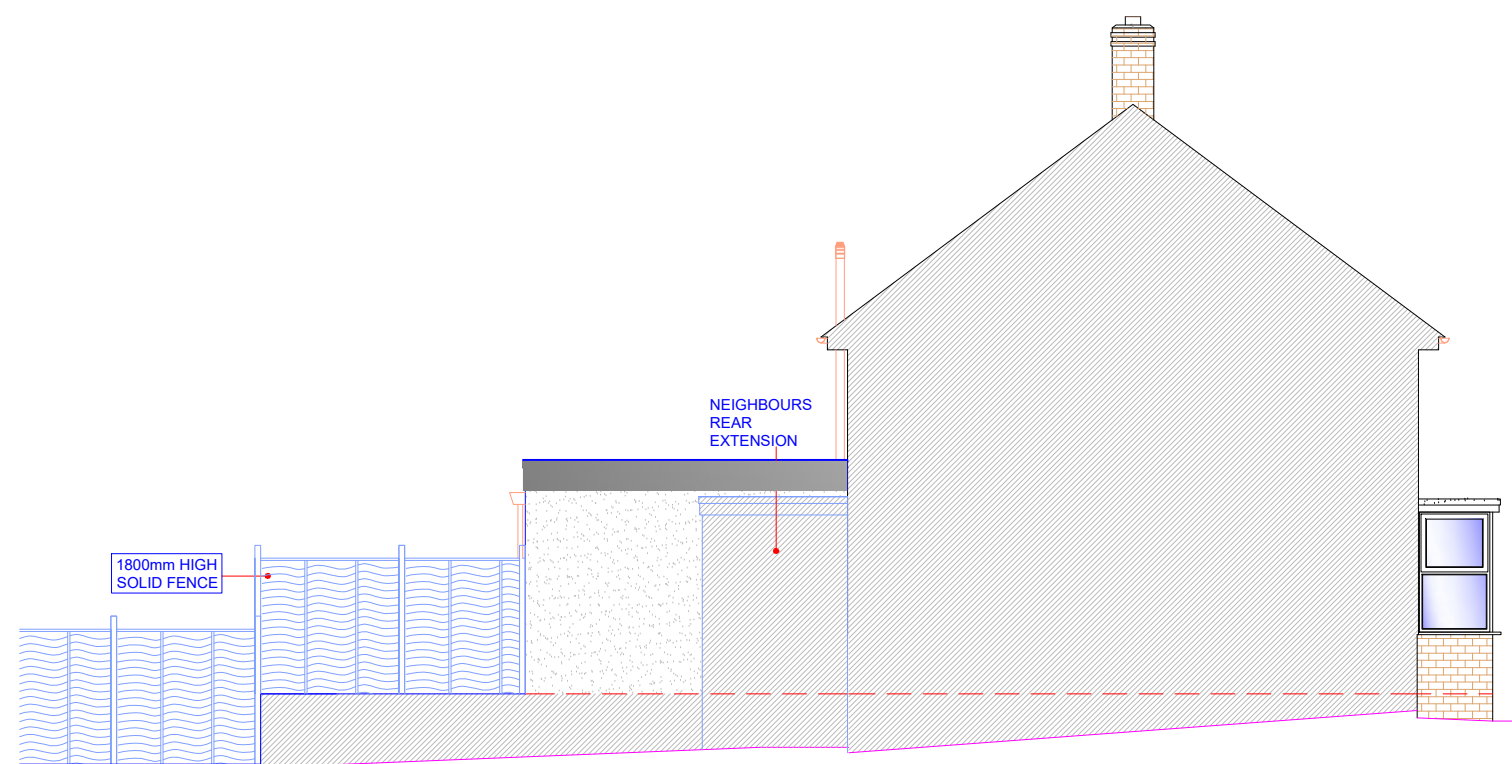


8 PROPOSED SIDE ELEVATION
1:100

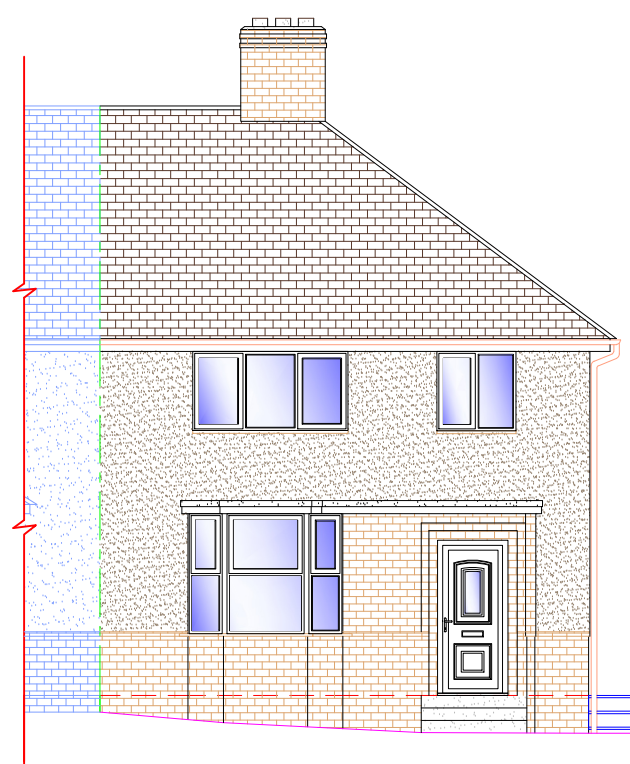


9 PROPOSED FRONT ELEVATION
1:100

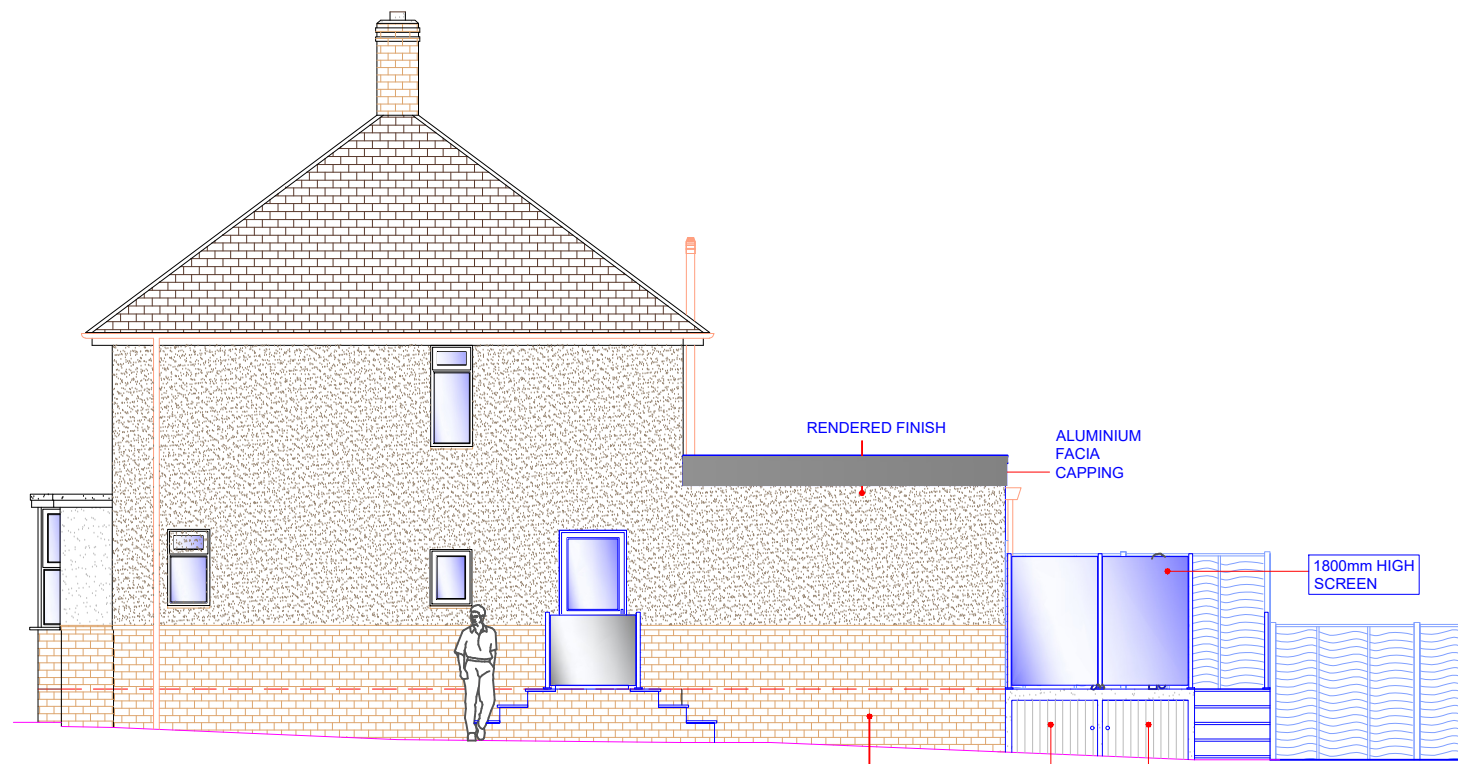


10 PROPOSED SIDE ELEVATION
1:100

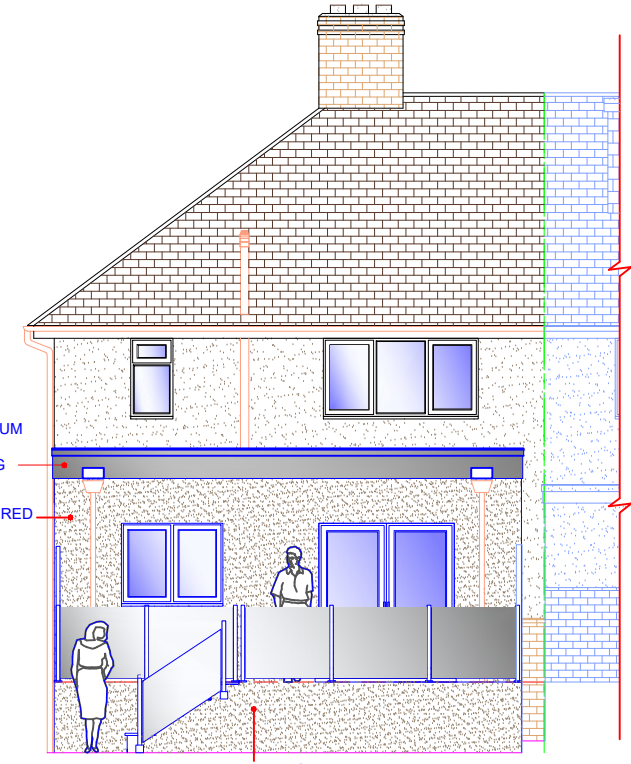


11 PROPOSED REAR ELEVATION
1:100

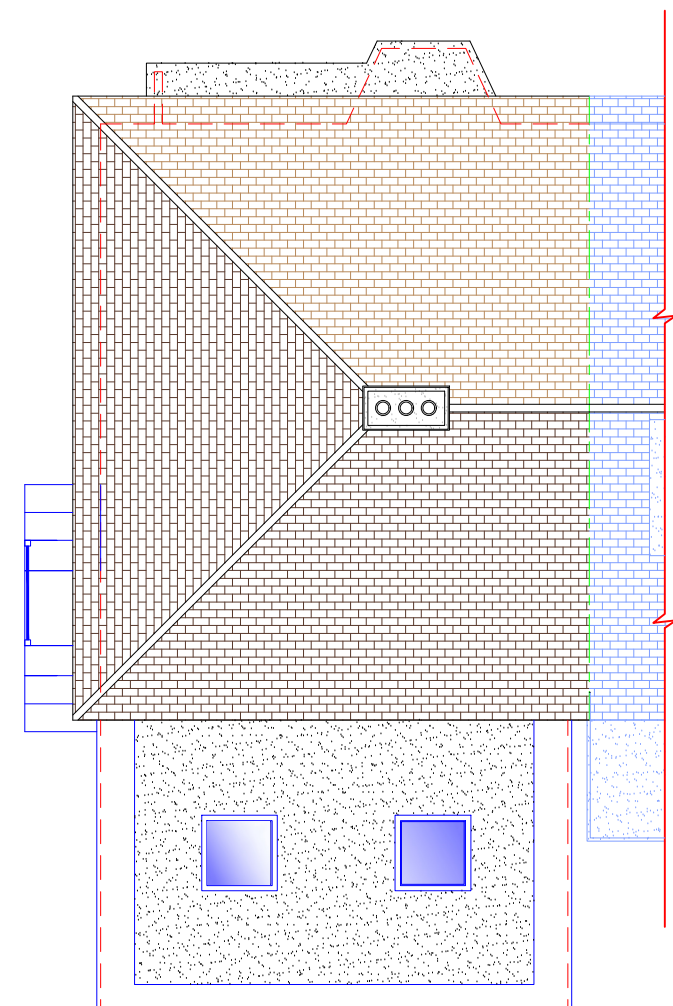


12 PROPOSED ROOF PLAN
1:100

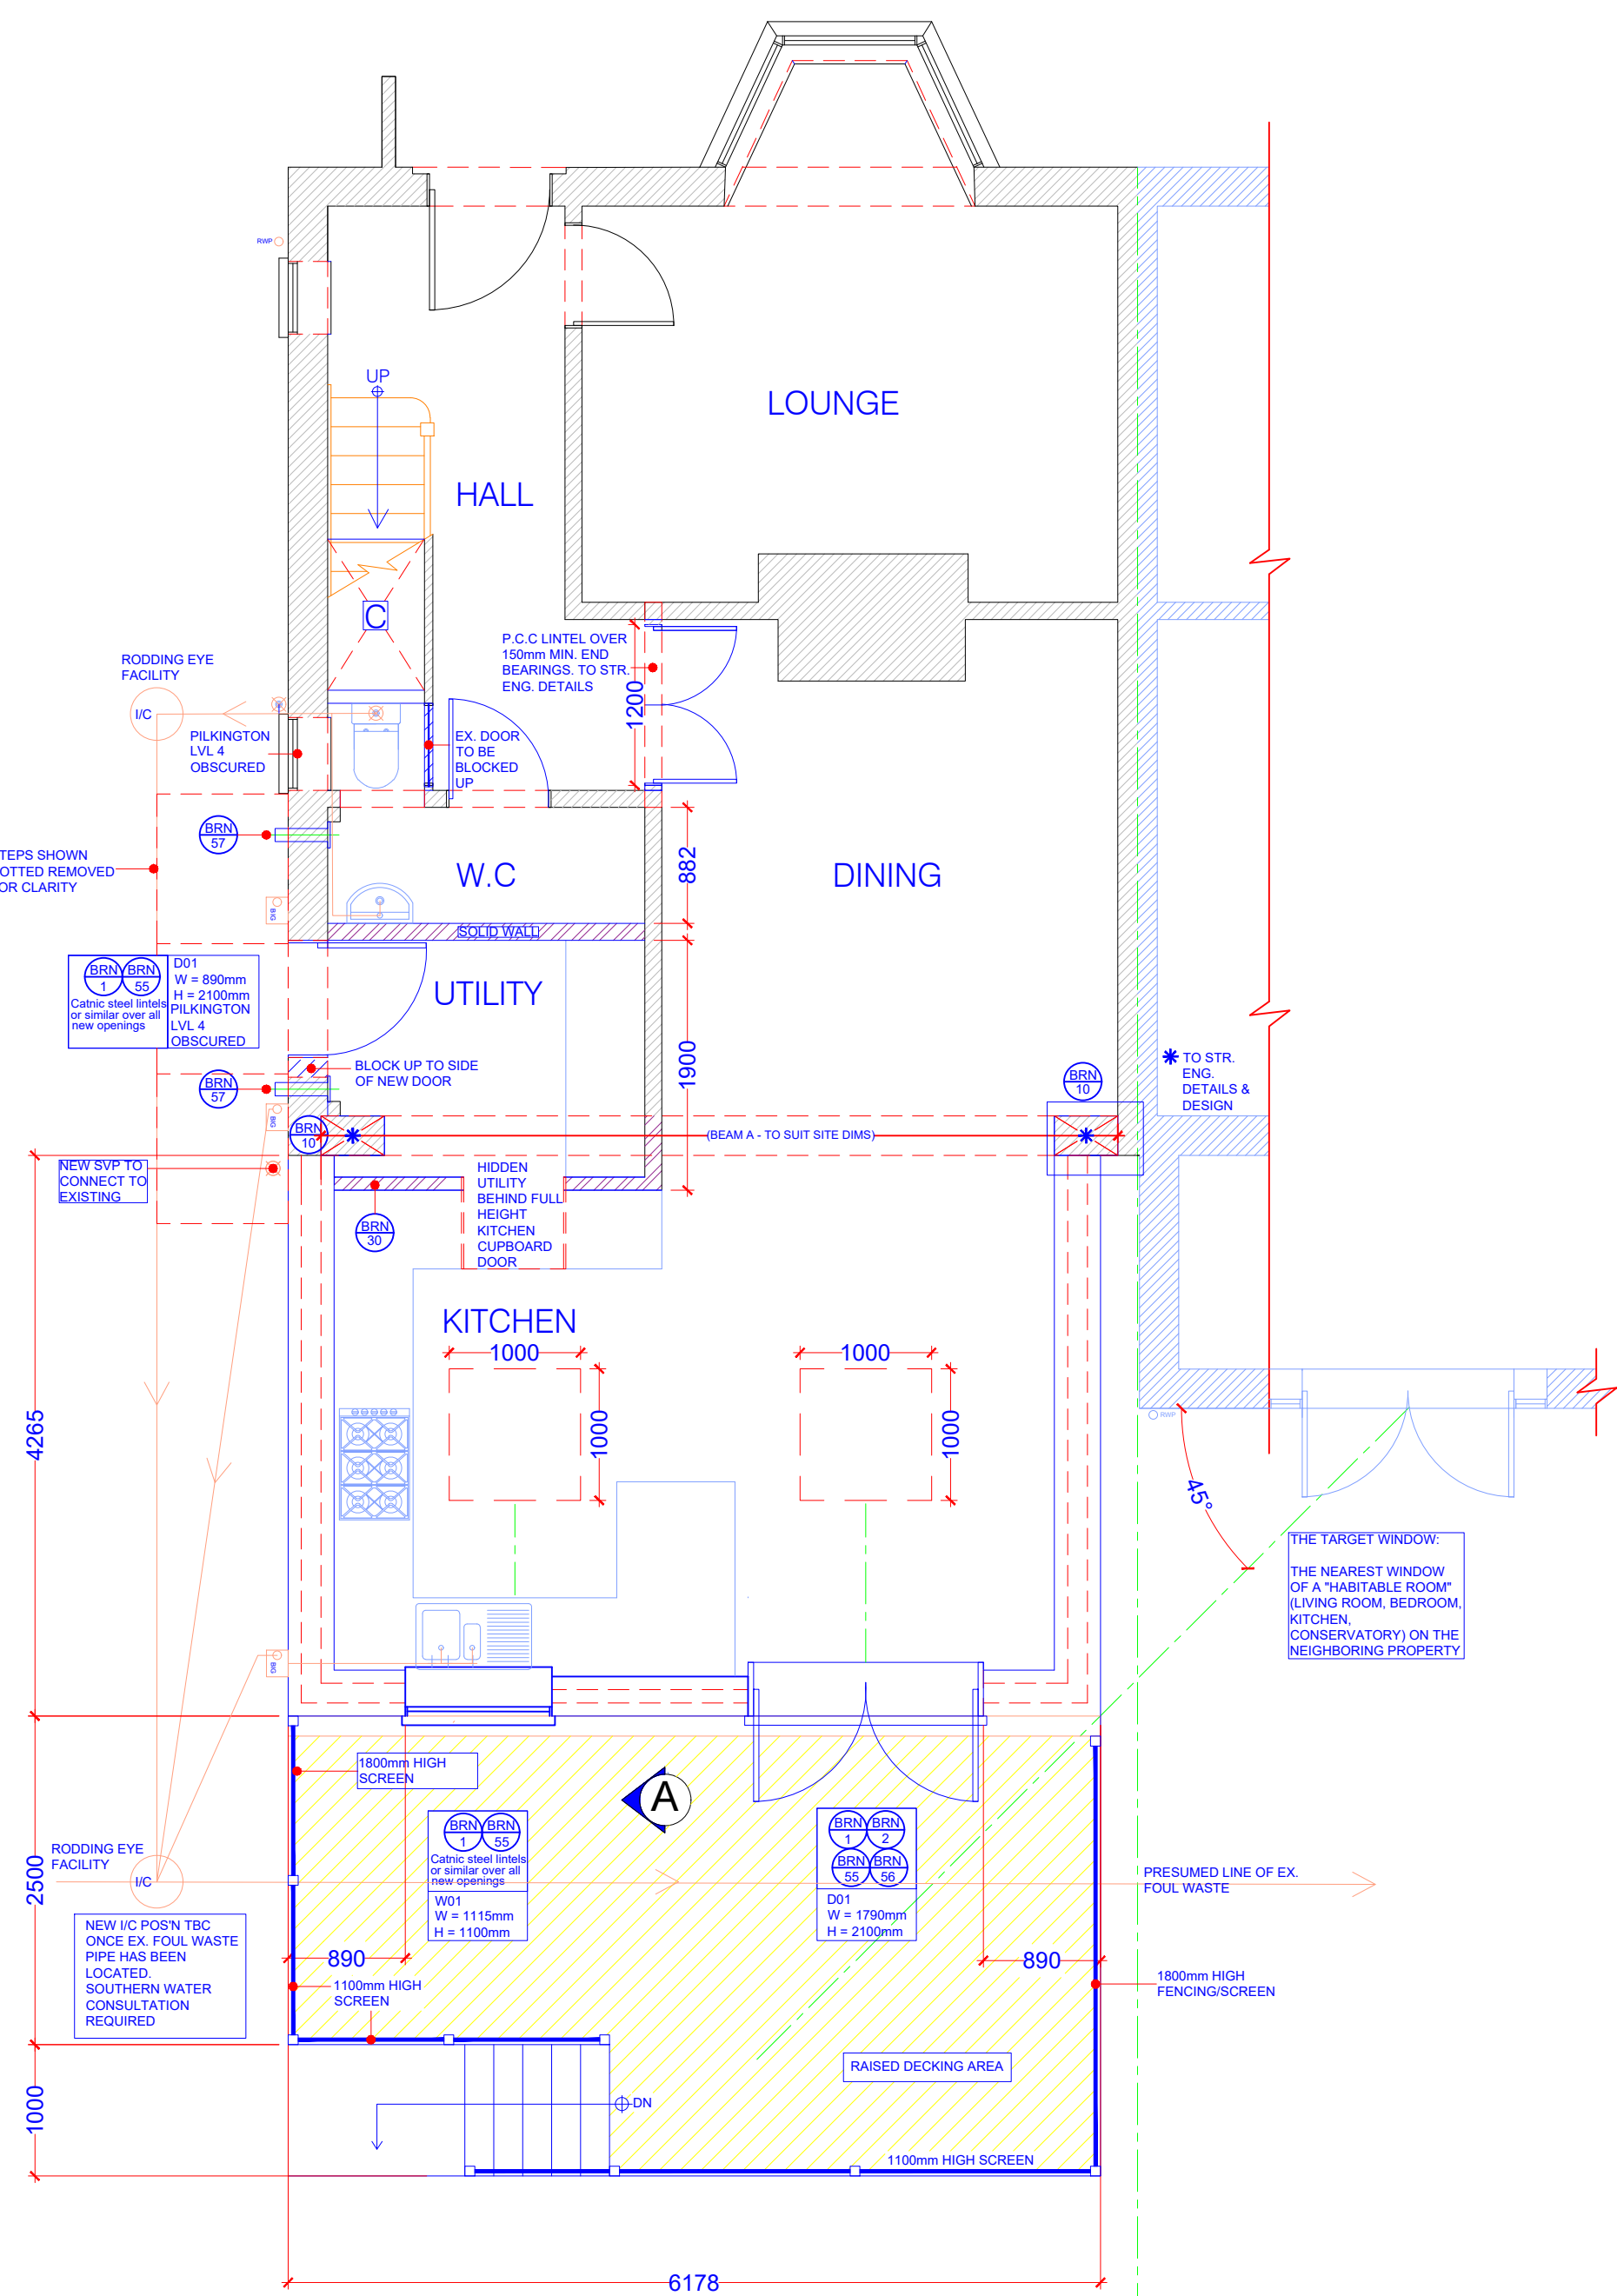


16 PROPOSED GROUND FLOOR PLAN
1:50

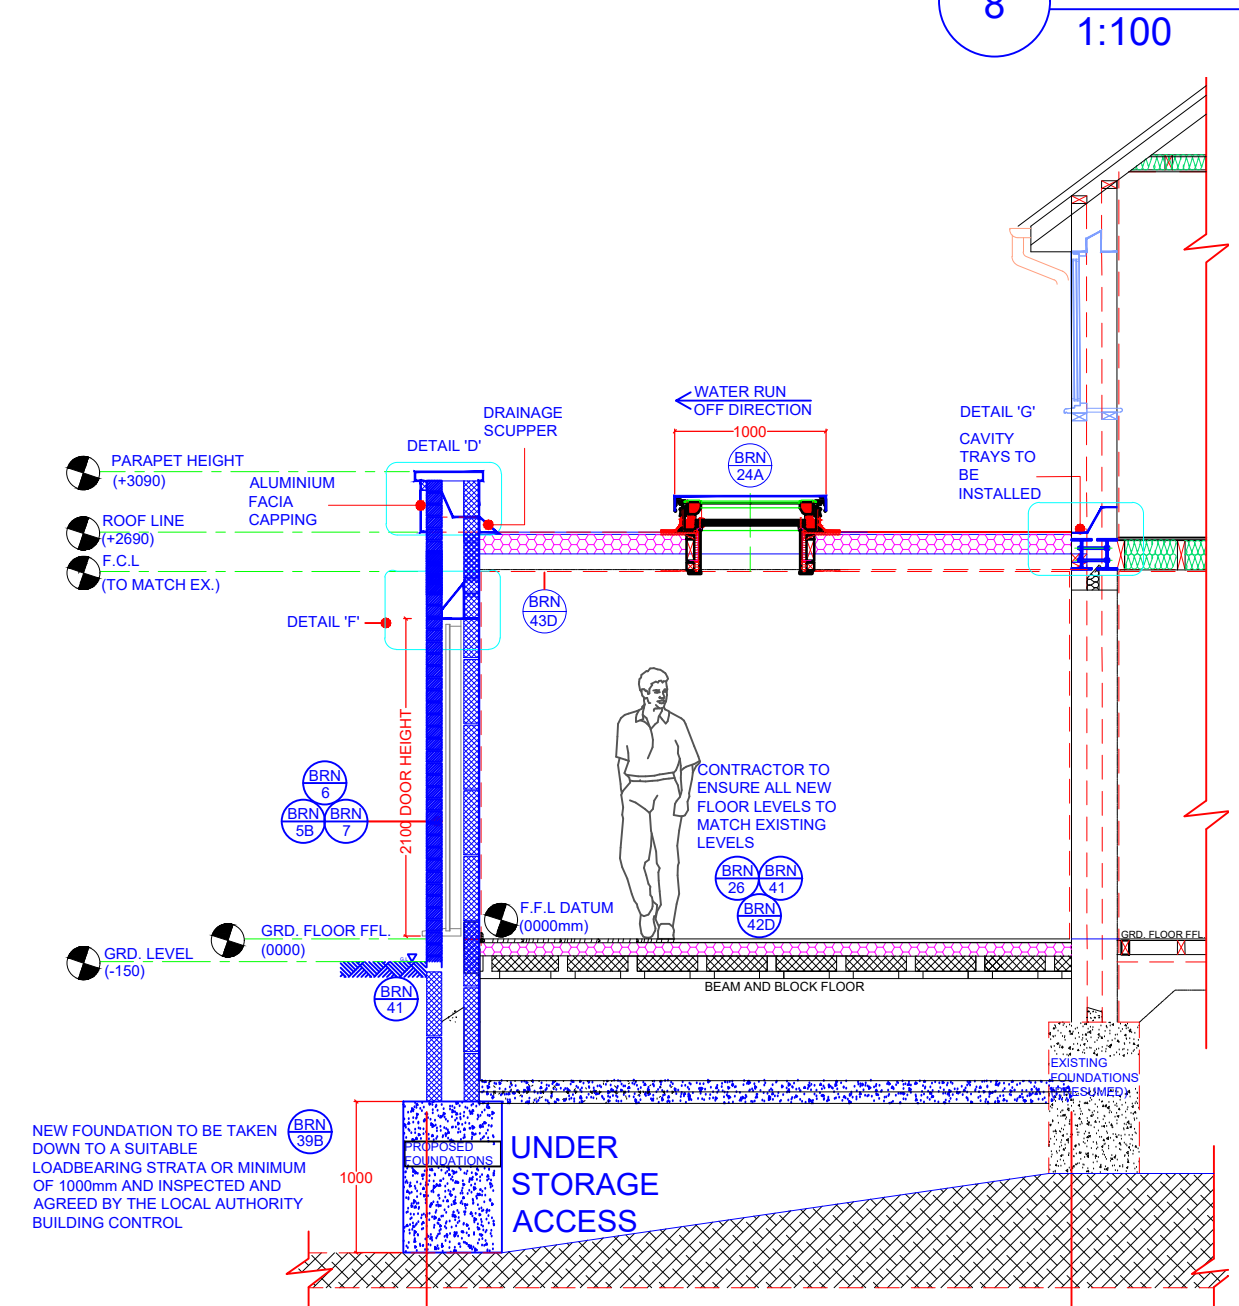


13 PROPOSED SECTION A-A
1:50

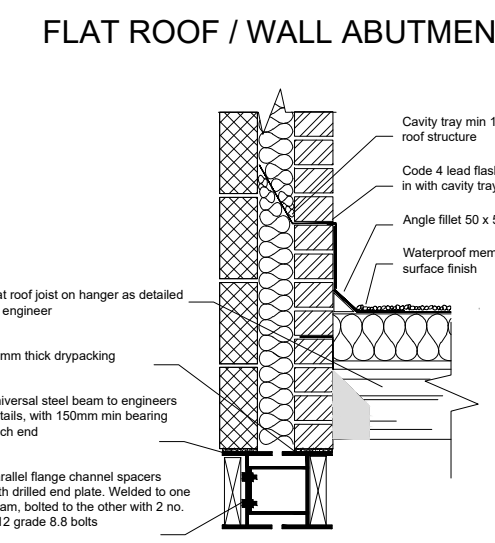


14 PROPOSED ROOF ABUTMENT
1:20

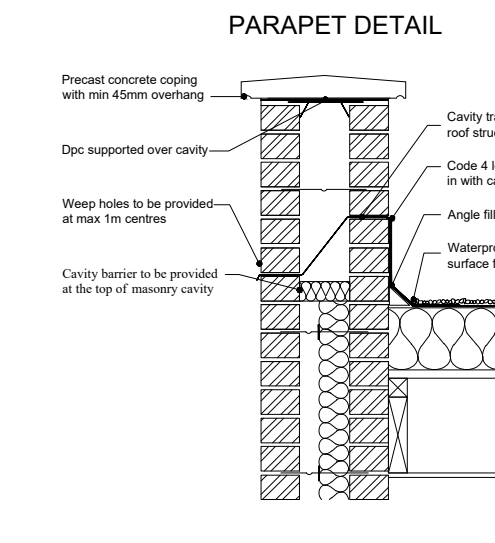


15 PROPOSED ROOF DETAIL 'D'
1:20

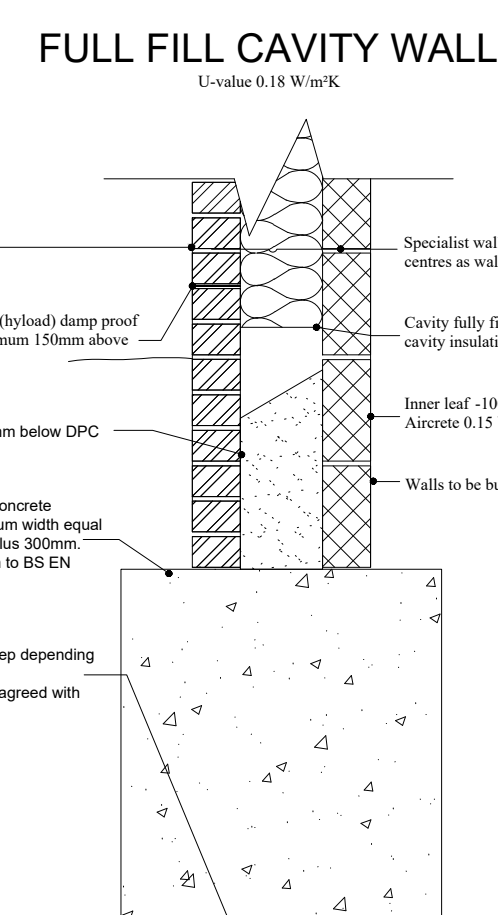


17 PROPOSED FOUNDATION DETAIL
1:16

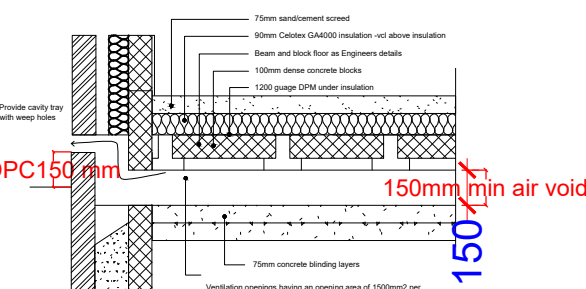

18 PROPOSED FLOOR SECTION
1:16

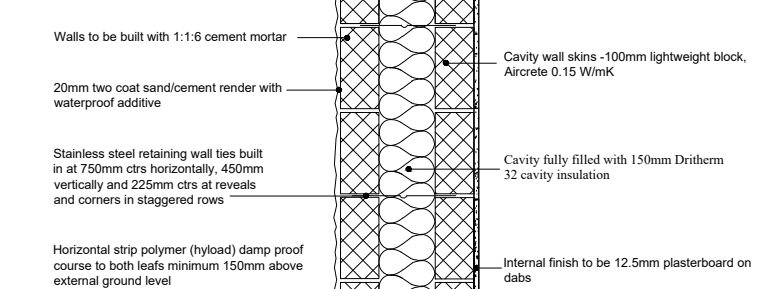

18 PROPOSED WALL SECTION THRU'
1:20

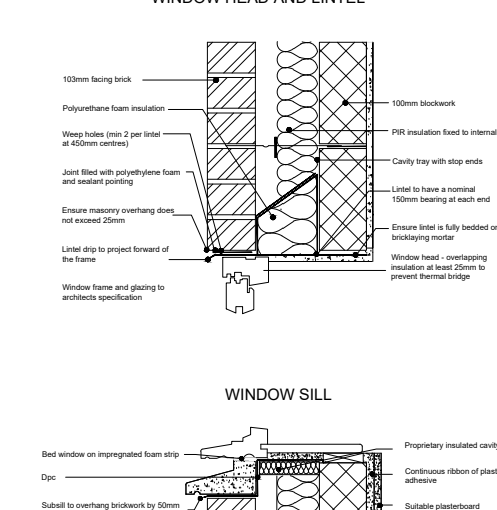

19 PROPOSED DETAIL 'F'
1:16

Construction & Site conditions Summary

Site Verification:
Contractors are mandated to verify all details on-site prior to commencing work or ordering materials. Any discrepancies must be reported to the client immediately. DM Designs assumes no liability for errors unless an agreement is made in writing and duly signed by both parties.

Ground Assessment:
A Structural Engineer must evaluate ground conditions and tree locations before work initiation and design foundations as per Building Control requirements. Clients and builders are obligated to consult the British Geological Survey for detailed ground information. DM Designs disclaims any responsibility for ground or tree assessments.

Structural Details Approval:
All structural details must be reviewed and approved by qualified engineers and subsequently signed off by the building control officer. DM Designs does not assess these elements during the survey and does not assume any liability for such inspections.

U-Values Compliance:
All U-values must comply with current legislation and be verified by a qualified thermal engineer. Non-compliance will void any responsibility from DM Designs.

Structural Sizes:
The dimensions of structural steel and joists must be checked and approved by a structural engineer or Building Control and signed off accordingly. Contractors must strictly adhere to approved structural calculations. DM Designs accepts no responsibility for inaccuracies in the sizes depicted in drawings unless verified by an authorised engineer.

Site dimensions:
The contractor must verify all site details and dimensions before starting work or ordering materials. Direct any queries or discrepancies to the client. DM Designs is not liable for drawings unless explicitly agreed otherwise.

Brickwork Openings:
Verification of the sizes of brickwork openings on-site is required before ordering or manufacturing structures. Failure to do so will absolve DM Designs of any related liability.

1:100
2m 0 2m 4m 6m 8m 10m

1:50
1m 0 1m 2m 3m 4m 5m

NOTE:
DRAWING:FELTHAM_01A TO BE USED IN CONJUNCTION WITH ASSOCIATED
BUILDING REGULATIONS NOTES FELTHAM/BRN.
DIRECTIONAL NORTH ARROW SHOWN ON BLOCK & LOCATION PLANS.

BRN
1

DENOTES ATTACHED BUILDING REGULATION NOTES
DENOTES ITEM No.

MODIFICATIONS

ISSUE:
B - 08.08.2026

ADDED 1.8MTR SCREEN TO S/E ELEVATION

TITLE
SINGLE STOREY REAR EXTENSION AND A RAISED PLATFORM AREA WITH SCREENING

CUSTOMER
10 Days London Road, Waterloooville,
PO75NN

DRAWN BY:
DM designs

DRAWING NO:
FELTHAM_01A
SCALE:
DATE:
REVISION:
B

1 OF 1
VARIES:
07.05.2026
AO