



- NOTES
- The details shown are for design intent purposes only and are subject to further design development with suppliers and sub-contractors.
 - Proposals subject to consultation and approval from Local Authority Planning Department and Building Control (or an Approved Inspector).
 - This drawing can only be scaled for planning purposes. Any errors as a result of scaling will not be accepted.
 - All setting out dimensions should be checked on site prior to construction and any discrepancies and/or omissions should be reported to the Architect immediately.
 - This drawing is to be read in conjunction with all other plans, structural calculations and specifications.



Critchley Architecture And Design Ltd.

Contact: 02392 474 919 | info@caad.online

The Old Bakery, 34 North Street, Havant, PO9 1PT

STAGE

Revisions
P1 - Planning Issue - TJ (03.07.2026)

Project Address


8 Queens Road,
Waterlooville,
Hampshire,
PO7 7SB

EXISTING GROUND FLOOR
PLAN


Scale A3 = 1:100
Drawn By TJ
Date July 2026

Project No. Sheet No. Rev.

21102 201 P1

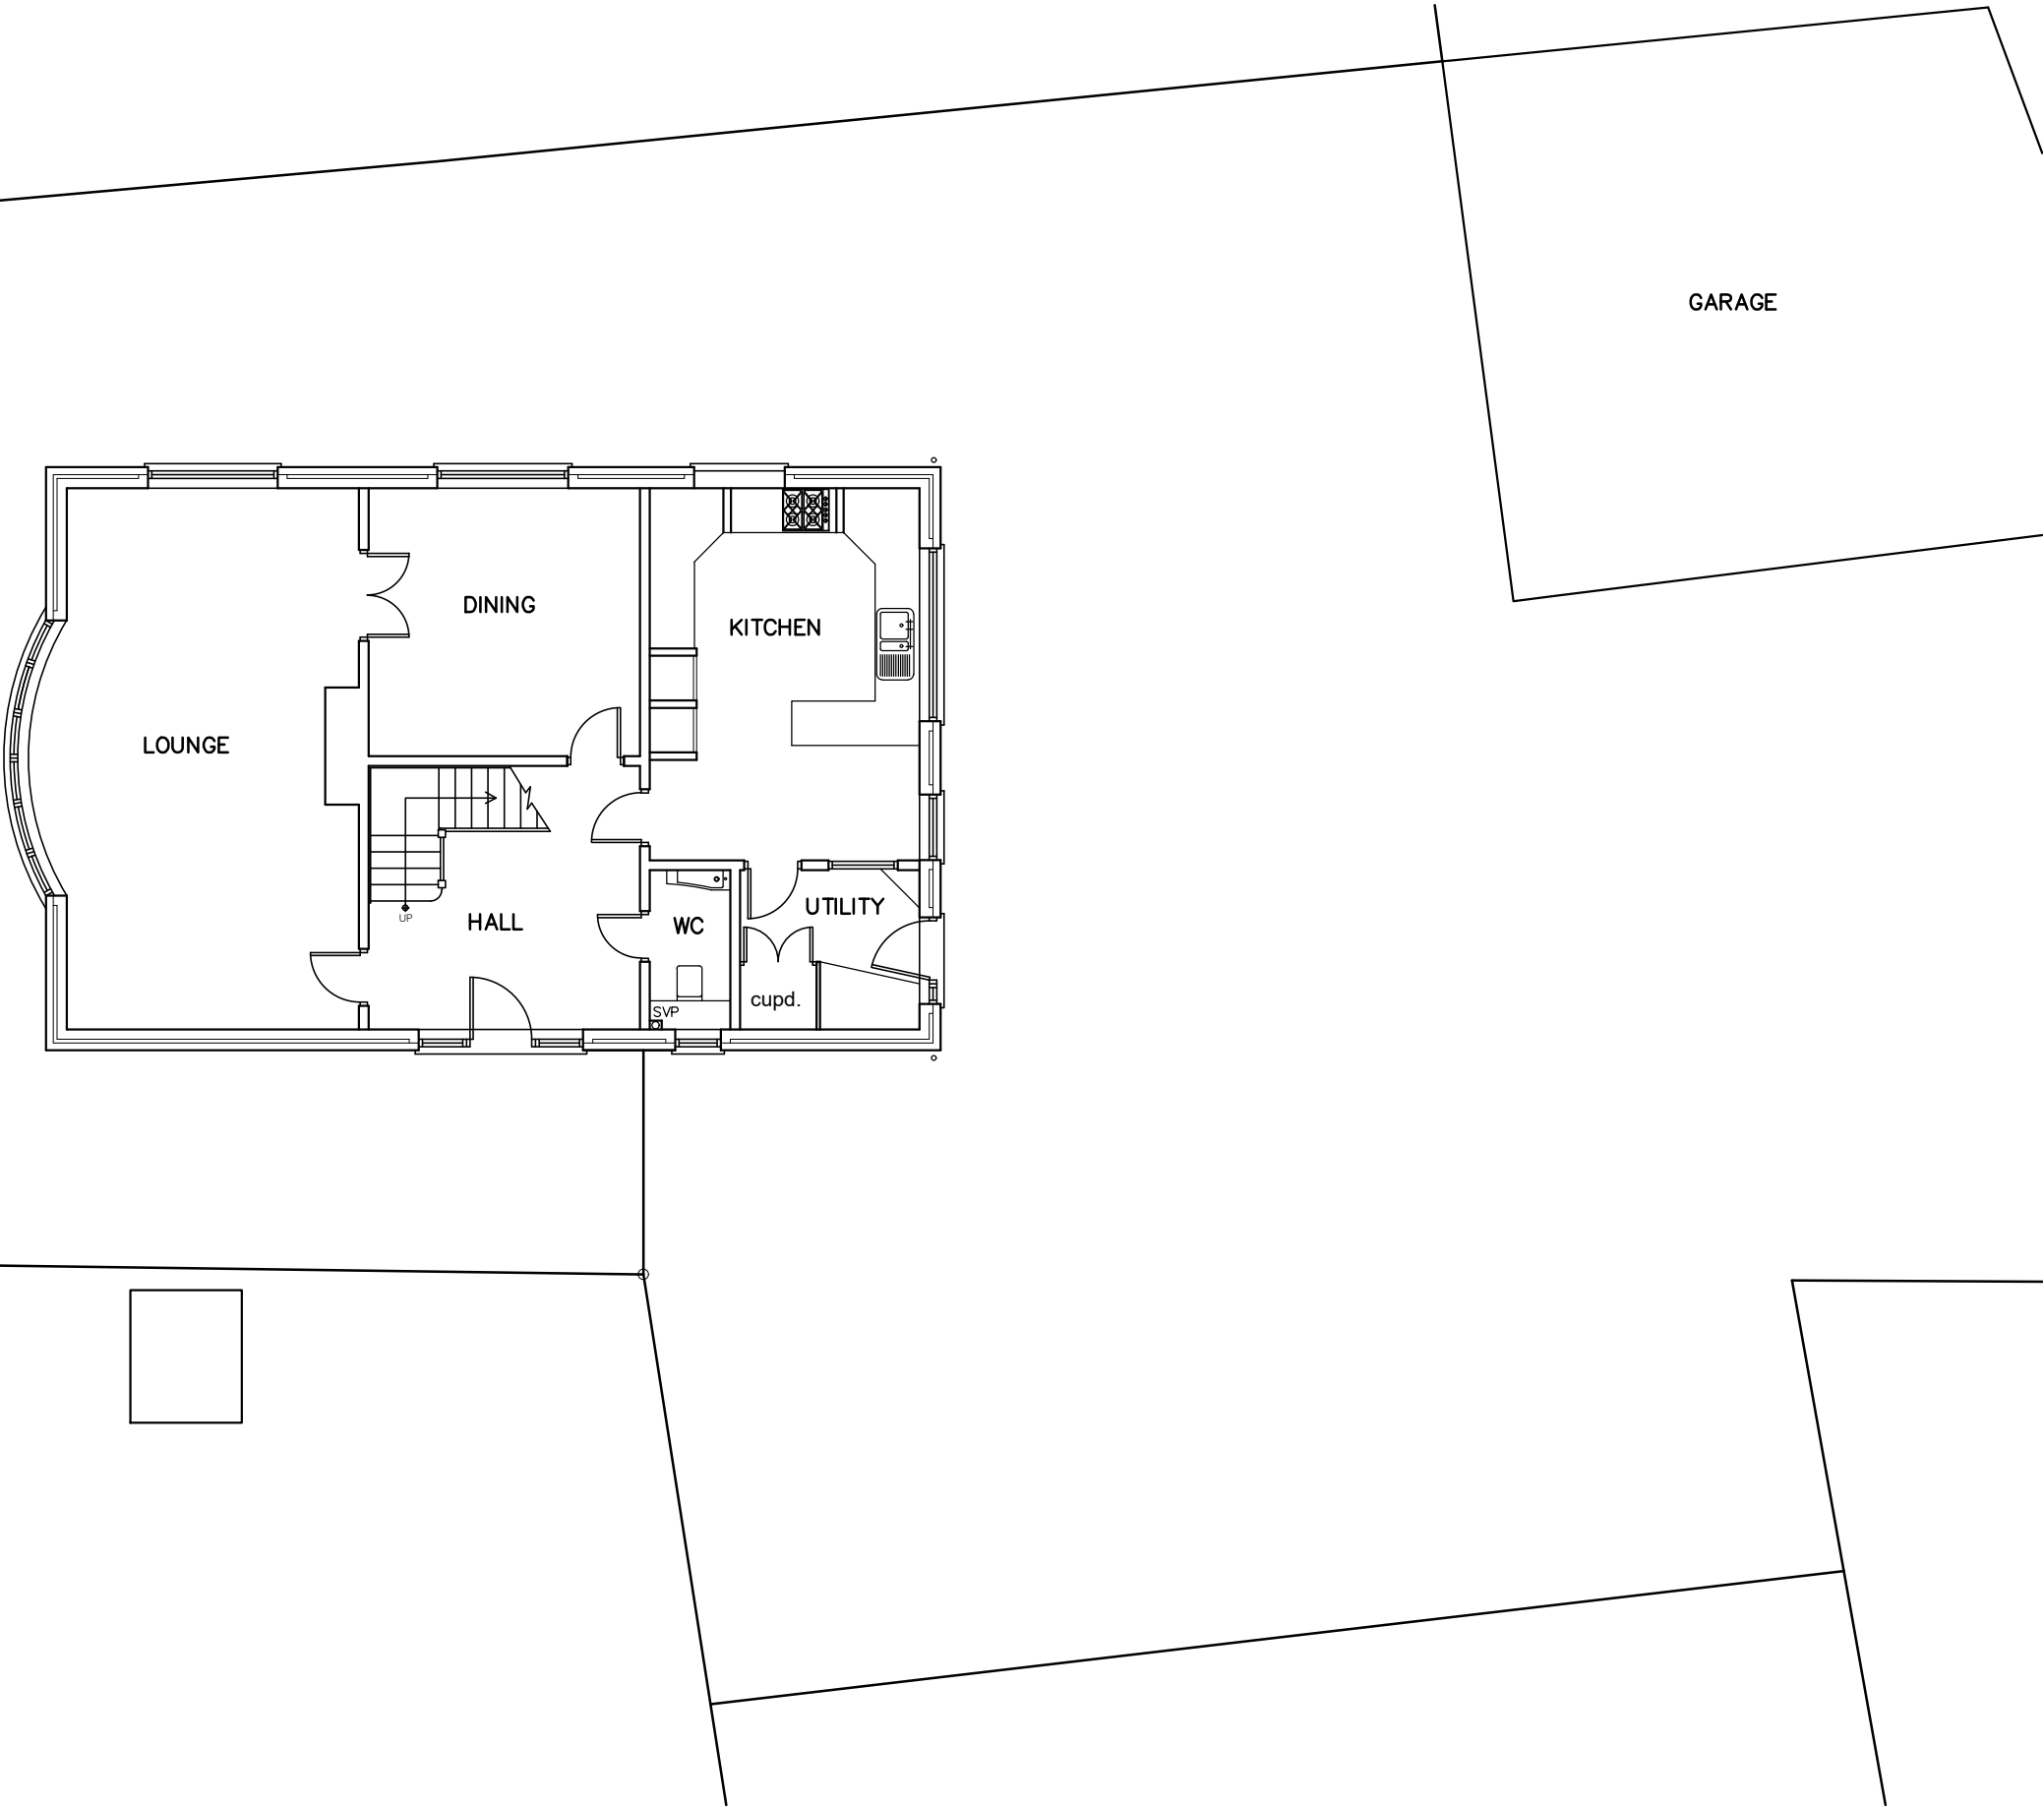

GROUND
Floor Plan

 

SCALE BAR 1:100