
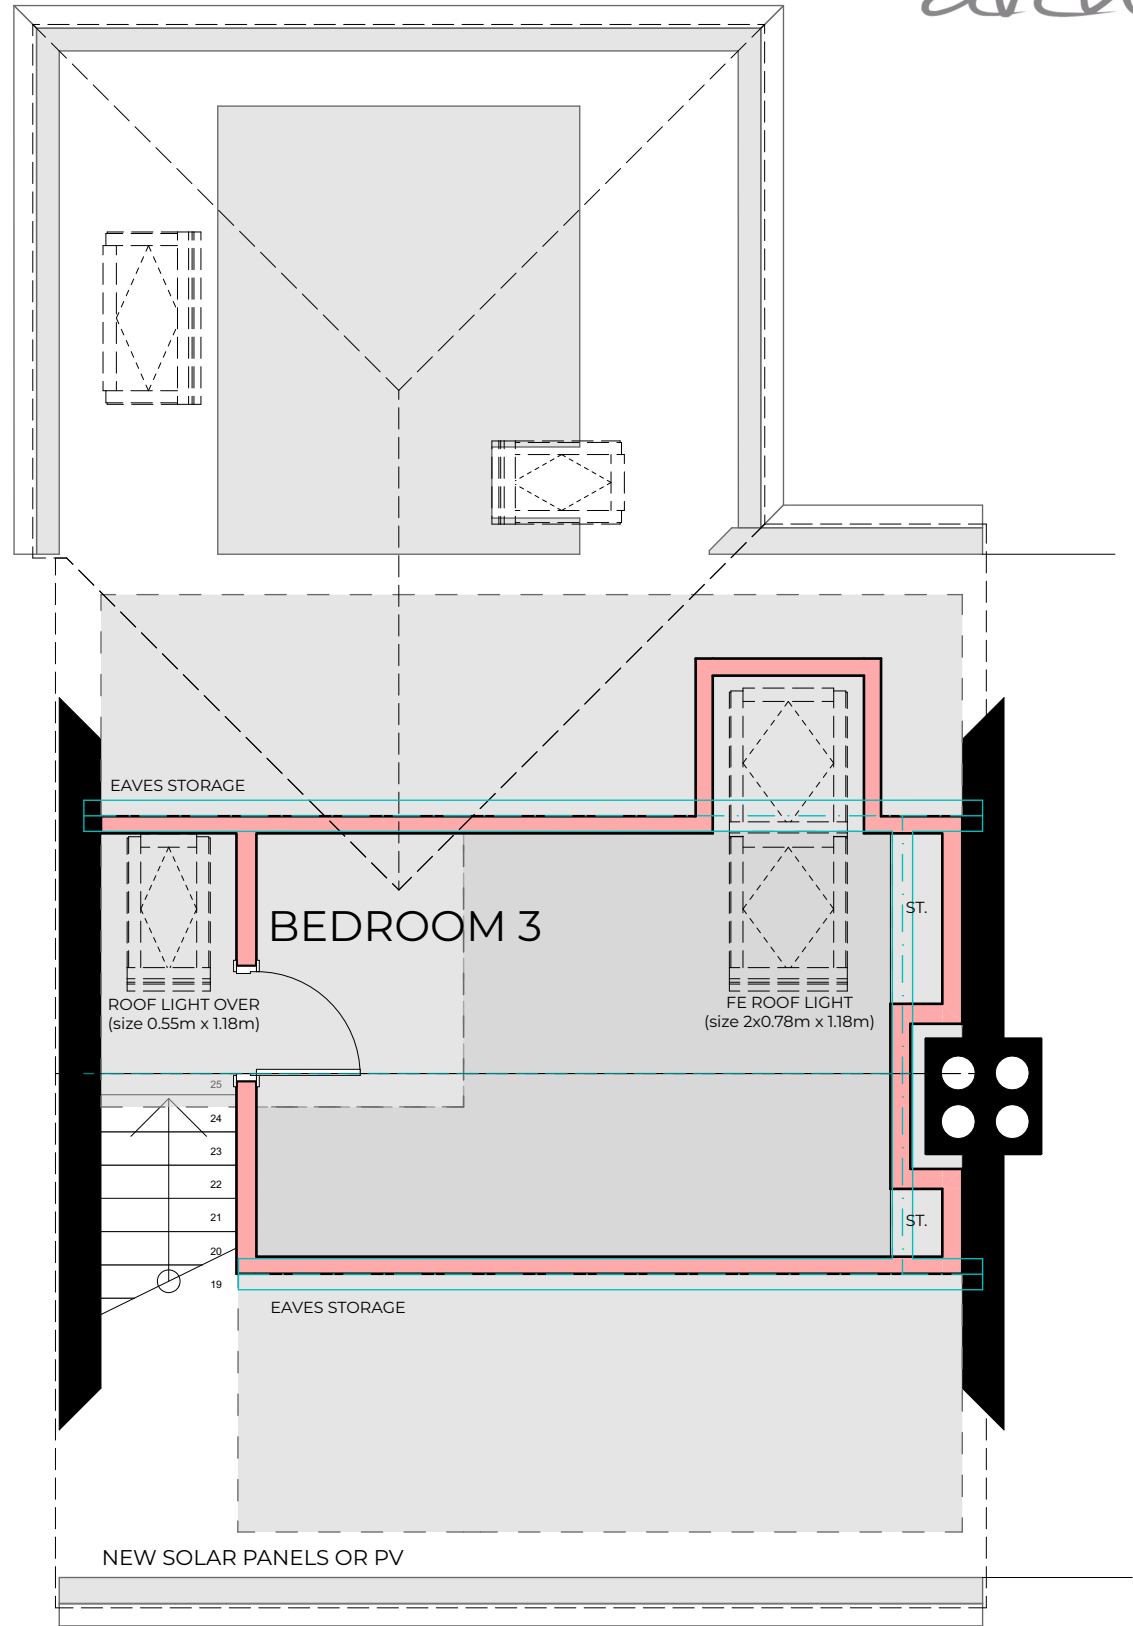


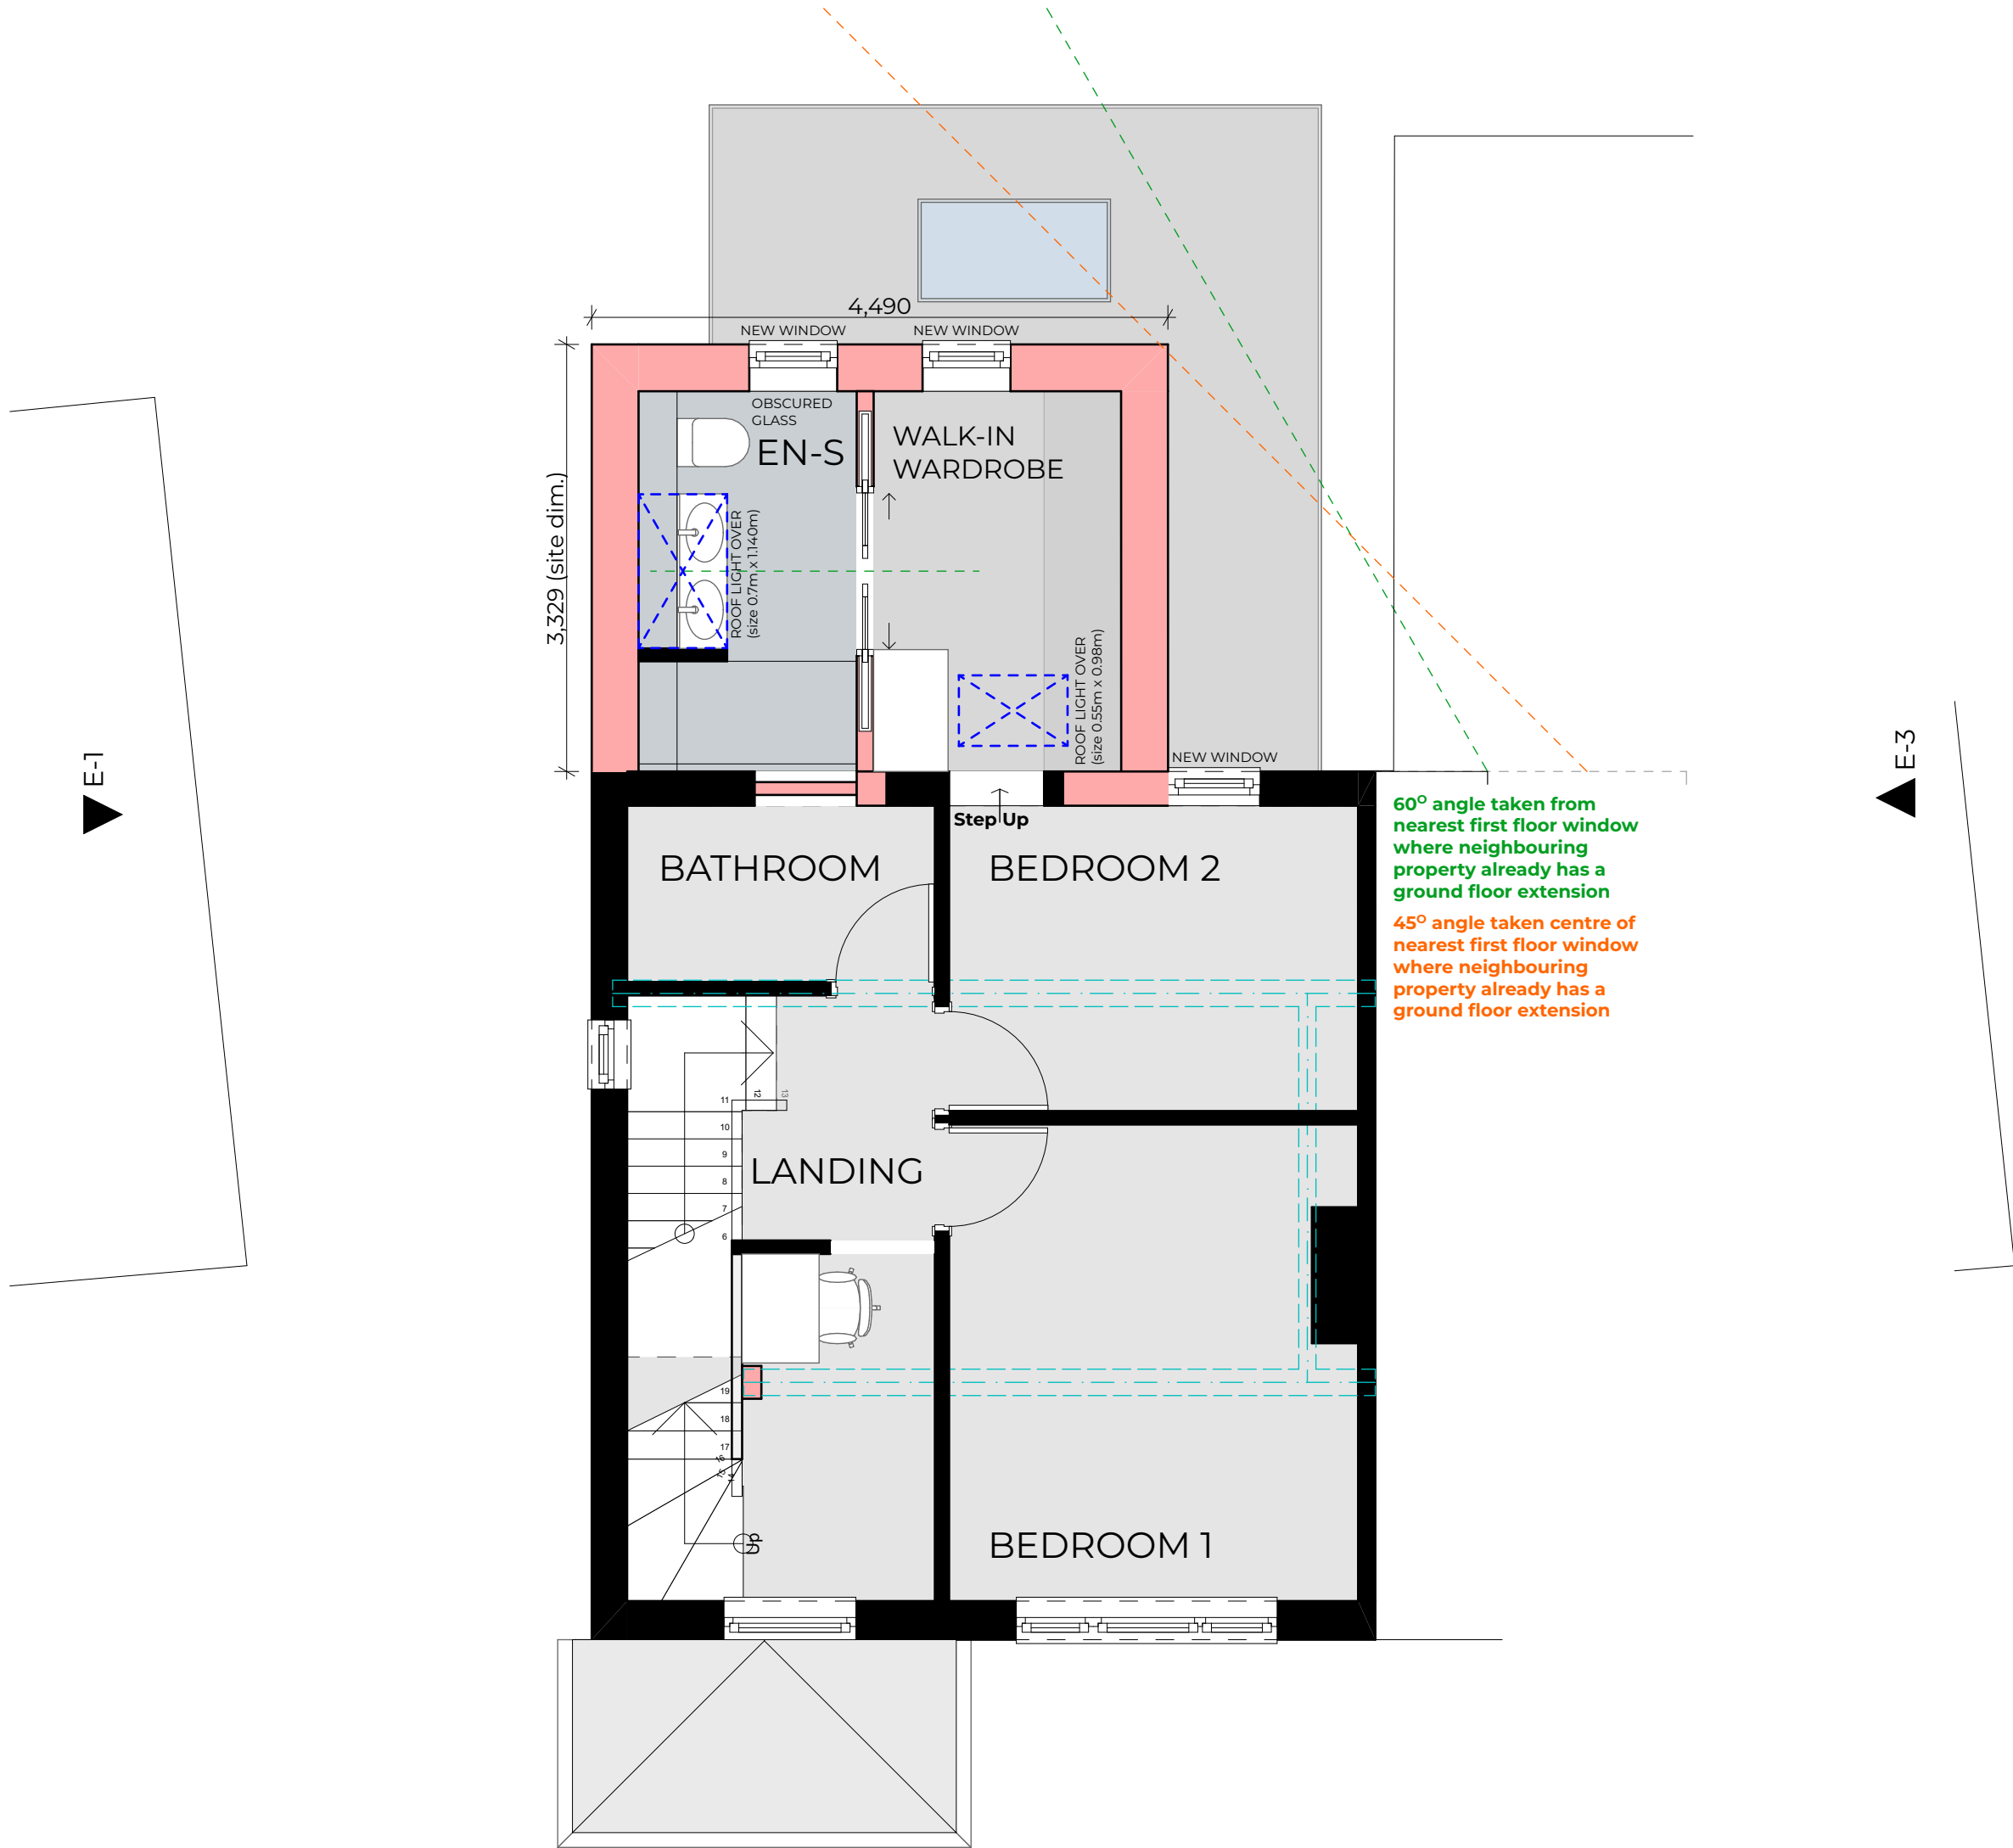

1 FFL-PROPOSED FIRST FLOOR LEVEL PLAN 1:50

2 RL-PROPOSED ROOF LEVEL PLAN 1:50

85 Farrington Road, Havant. PO9 2LP.



studio The Steven Barlow Partnership
The Studio, 81 Manor Road,
Portsmouth, Hampshire. PO1 5LB.
United Kingdom.
call +44 (0) 800 756 9776
email info@tsbp-architecture.co.uk
visit (https://) tsbp-architecture.co.uk

This drawing is protected by copyright of THE STEVEN BARLOW PARTNERSHIP under The Copyright, Designs and Patents Act 1988 and the reproduction or use in any form without prior written consent from THE STEVEN BARLOW PARTNERSHIP will be an infringement of copyright.
Only the original drawing should be relied on. Plans are liable to distortion in transmission to the web. Do not scale off this drawing in any event except for planning application purposes. Figured dimensions must be used if in doubt contact THE STEVEN BARLOW PARTNERSHIP.

Contractor to check and verify all levels, datum's and dimensions on site and shall report any discrepancies or omissions to THE STEVEN BARLOW PARTNERSHIP prior to commencement of work and during construction phase. This drawing is to be read and understood in conjunction with structural, mechanical, electrical and/or any other consultants' documentation as may be applicable to the project prior to the commencement of work and its duration.

This drawing including notes has been prepared and produced for the client named for the project detailed and solely for the purposes indicated and is not intended for use by any other person or for any other purpose.

Revision	ChID	Transmittal Set Name	Date
01		Planning Application	07/06/2025
02		Planning Application	28/07/2025

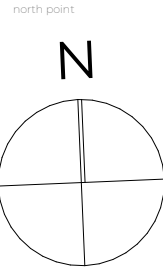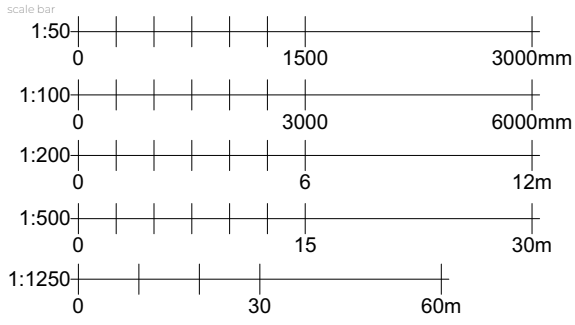

client Mr. and Mrs. Hall
project Proposed first floor rear extension and loft conversion
85 Farrington Road, Havant. PO9 2LP.

drawing title Proposed First Floor Level Plan and Roof Plan
project number/drawing number 0855-01.005.
revision number 02
1:50 A2 06 June 2025

status/purpose/disclaimer ☐ preliminary ☒ planning ☐ building regulations ☐ production ☐ tender ☐ construction ☐ as built ☐ land registry ☐ other