


Ordnance Survey, (c) Crown Copyright 2026.
All rights reserved. Licence number 100022432

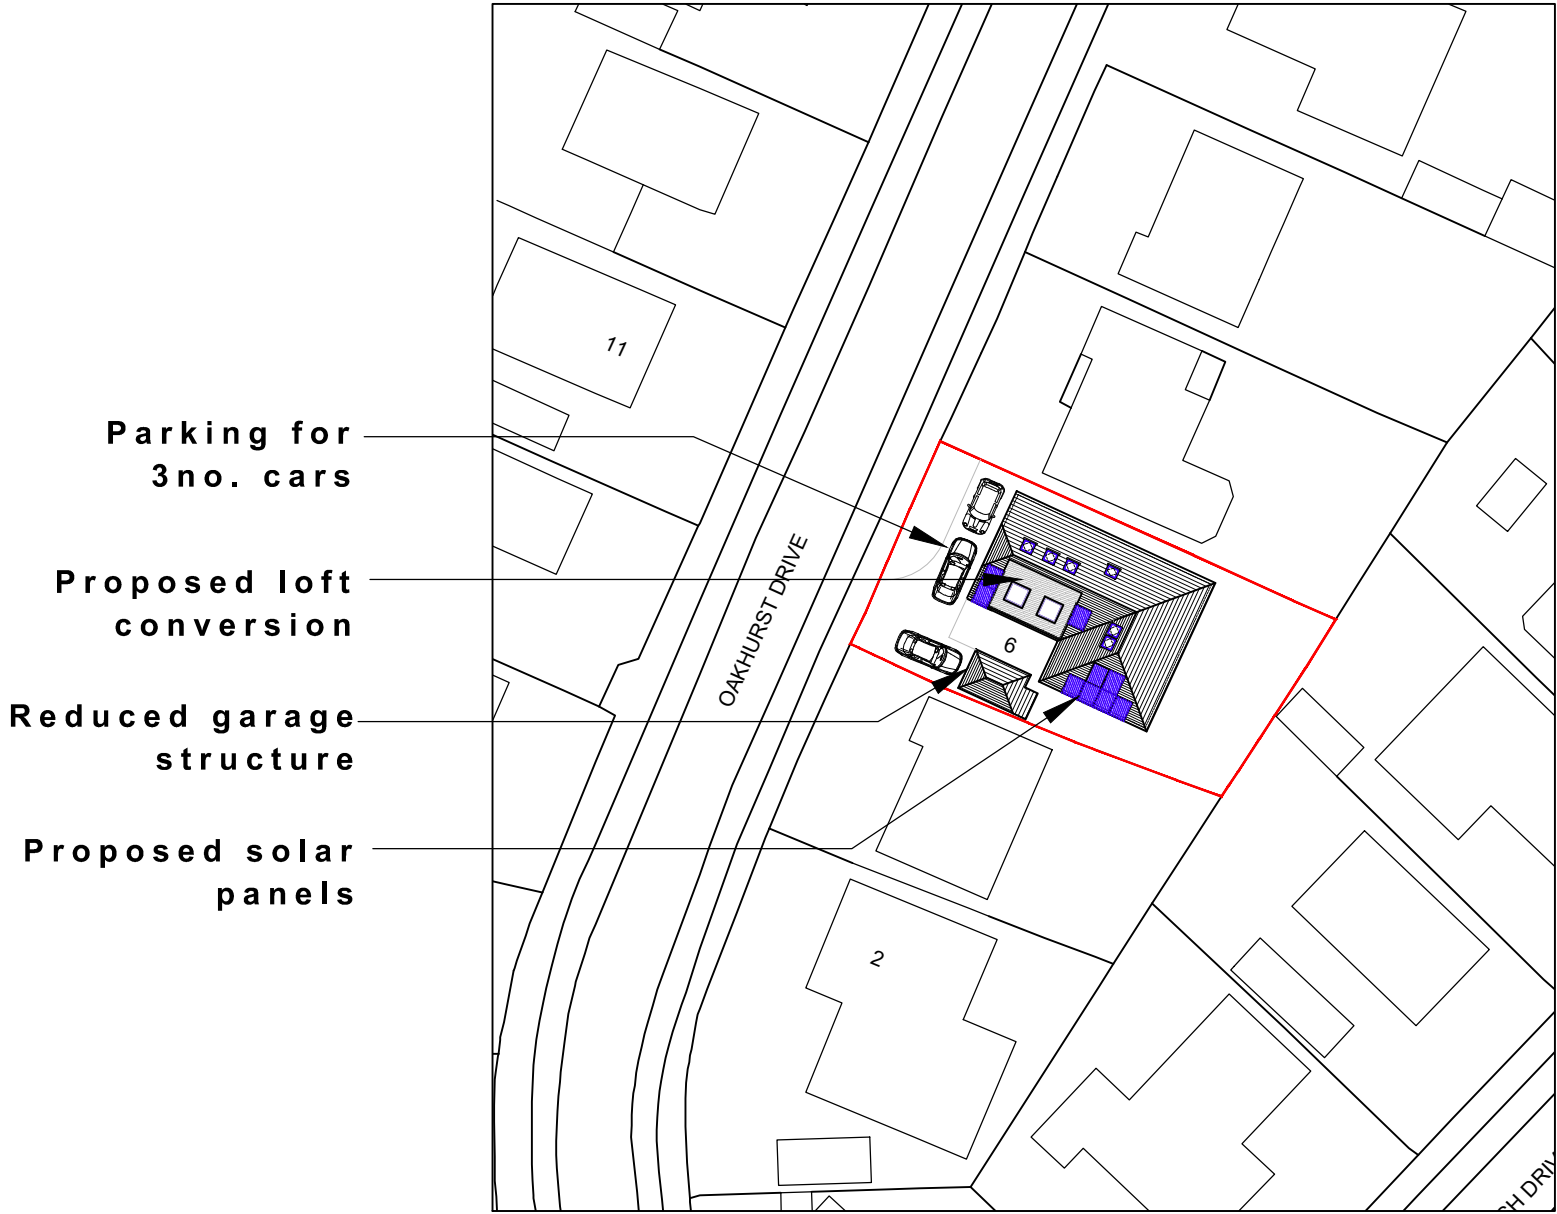

Parking for
3no. cars



Proposed loft
conversion

Reduced garage
structure

Proposed solar
panels


Site plan

scale 1:500

 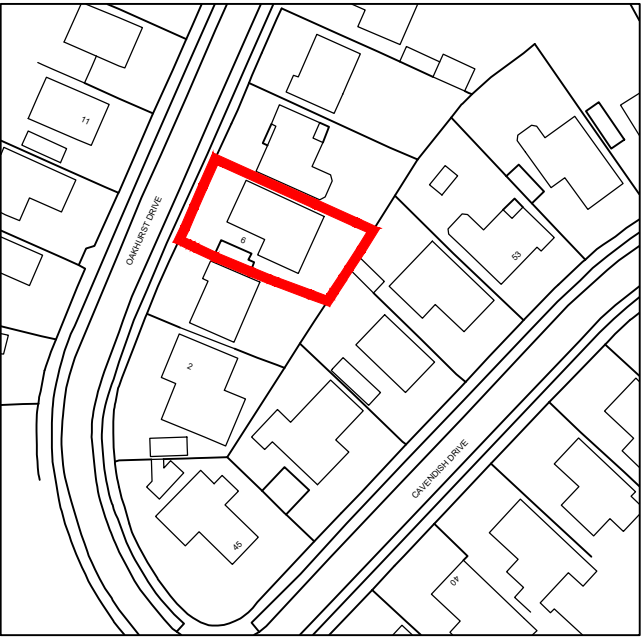

Location plan

scale 1:1250

 

For MR & MRS ROBERTS	Title SITE & LOCATION PLAN		
Project PROPOSED LOFT CONVERSION AT 6 OAKHURST DRIVE WATERLOOVILLE, HANTS, PO7 7PN	Date JULY 2026	Drawn LL	Scale 1:500 & 1:1250 @ A3
	Job Number PL1017.26	Drawing Number -01	Checked -

jb architects
E: admin@jb-architecturedesign.com
W: www.jb-architecturedesign.com
T: 01243 933732