

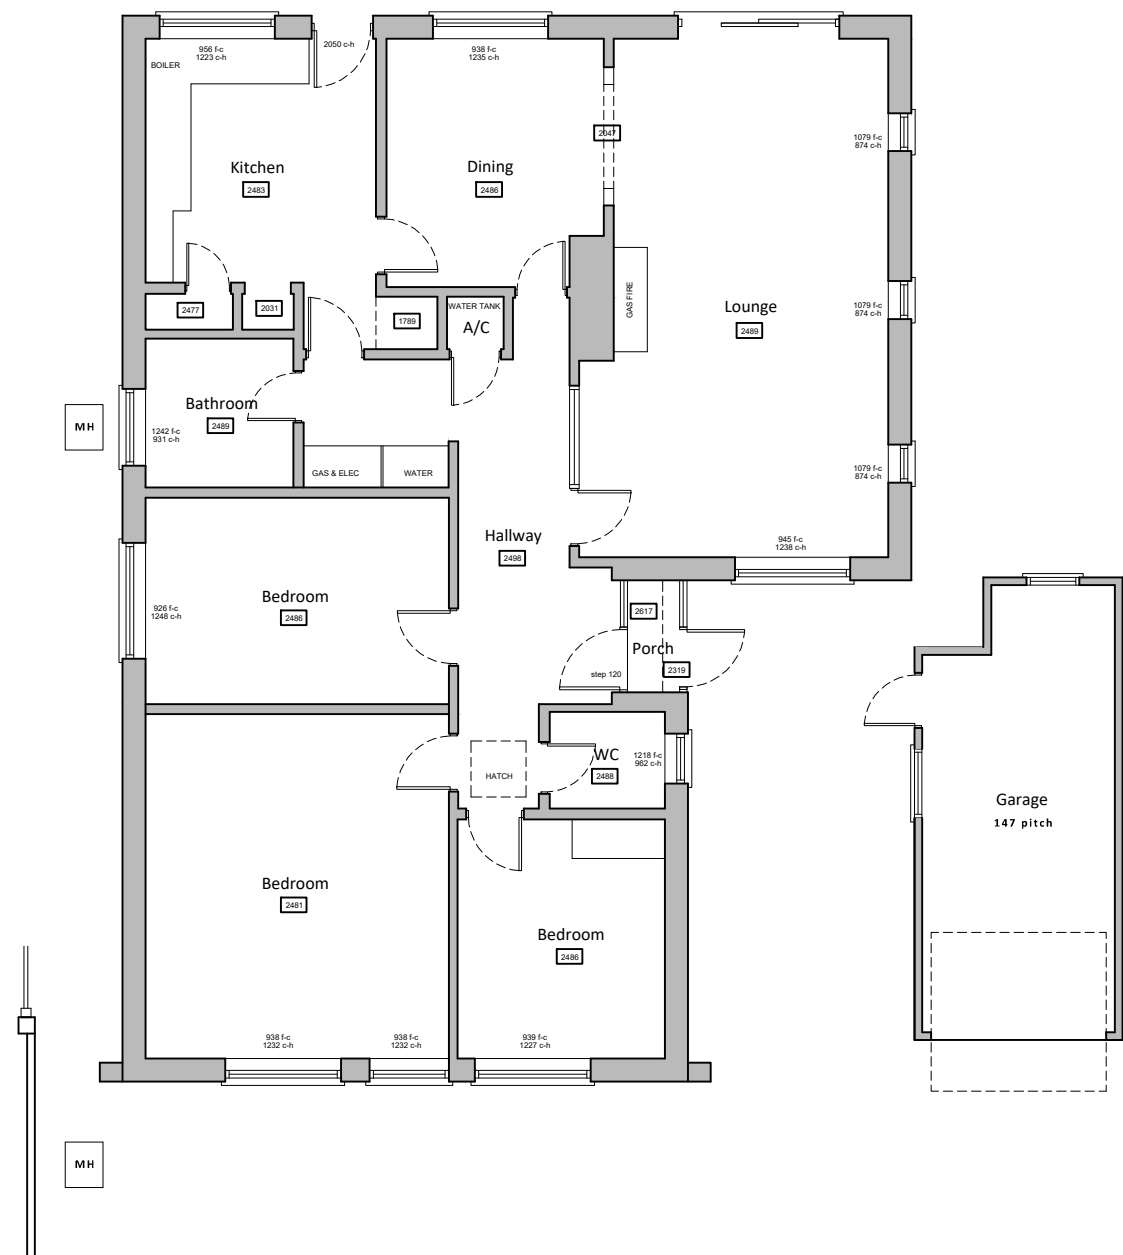


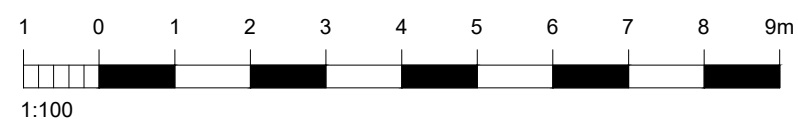

Ground floor plan

Existing floor plans scale 1:100

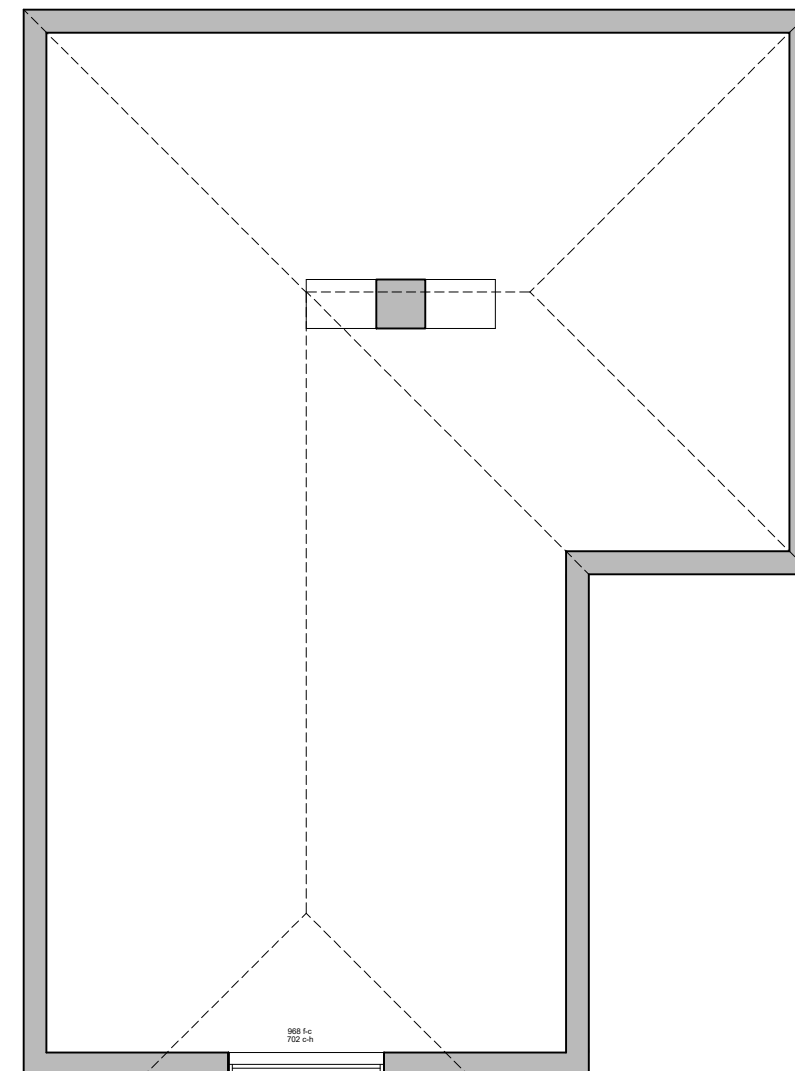

Roof plan

For MR & MRS ROBERTS	Title EXISTING FLOOR & ROOF PLANS		
Project PROPOSED LOFT CONVERSION AT 6 OAKHURST DRIVE WATERLOOVILLE, HANTS, PO7 7PN	Date JULY 2026	Drawn JB	Scale 1:100 @ A3
	Job Number PL1017.26	Drawing Number -02	Checked -

jb architects
E: admin@jb-architecturedesign.com
W: www.jb-architecturedesign.com
T: 01243 933732