

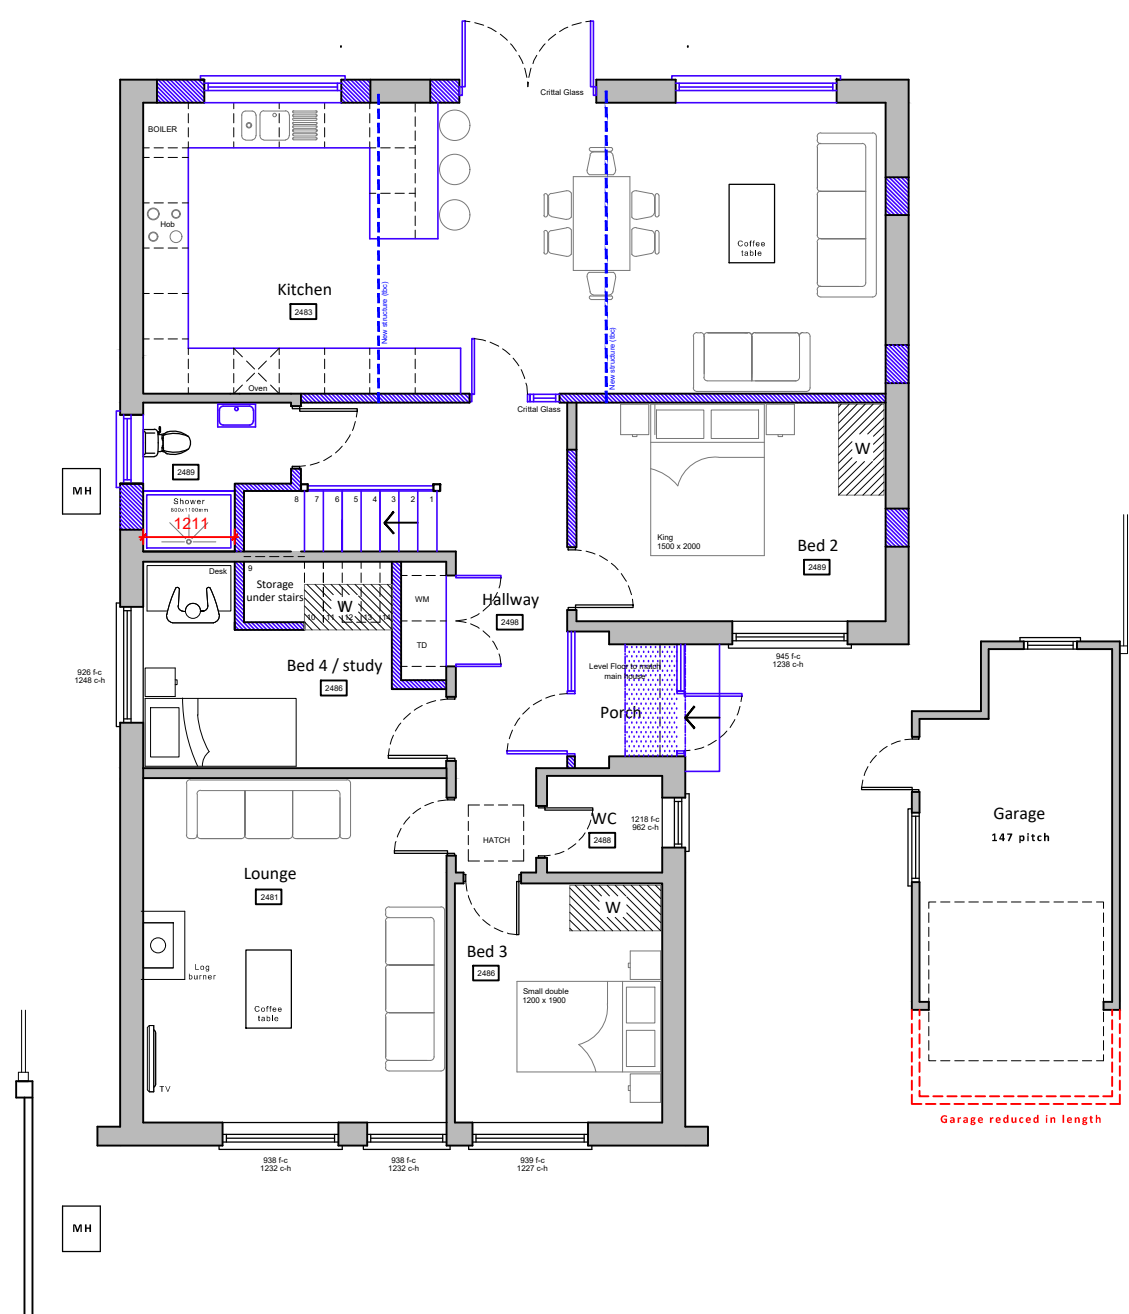
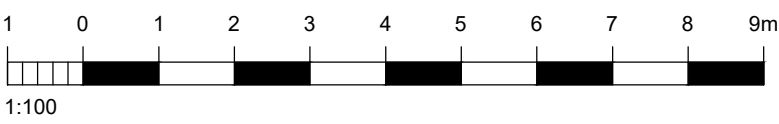


 

Ground floor plan

Proposed floor plans scale 1:100

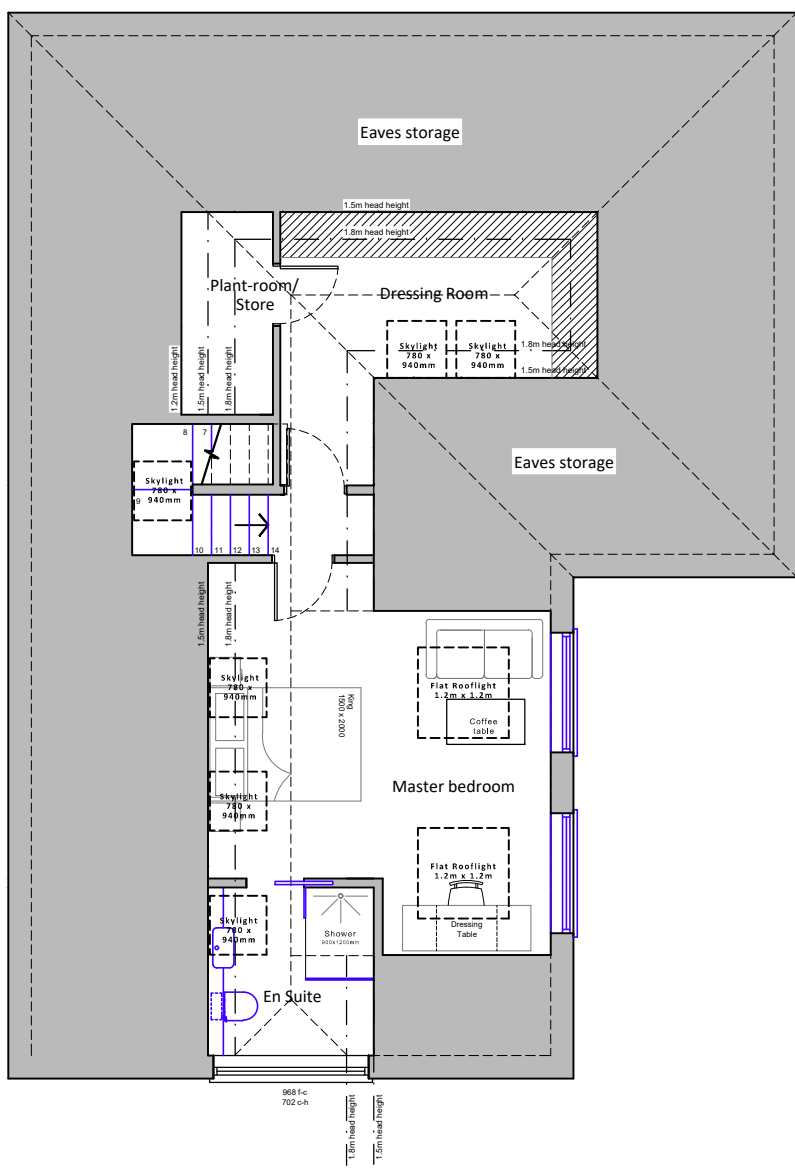

First floor plan

Existing walls Proposed walls Proposed structure

For MR & MRS ROBERTS	Title PROPOSED GROUND & FIRST FLOOR PLANS		
Project PROPOSED LOFT CONVERSION AT 6 OAKHURST DRIVE WATERLOOVILLE, HANTS, PO7 7PN	Date JULY 2026	Drawn LL	Scale 1:100 @ A3
	Job Number PL1017.26	Drawing Number -04	Checked - Revision B

jb architects
E: admin@jb-architecturedesign.com
W: www.jb-architecturedesign.com
T: 01243 933732