


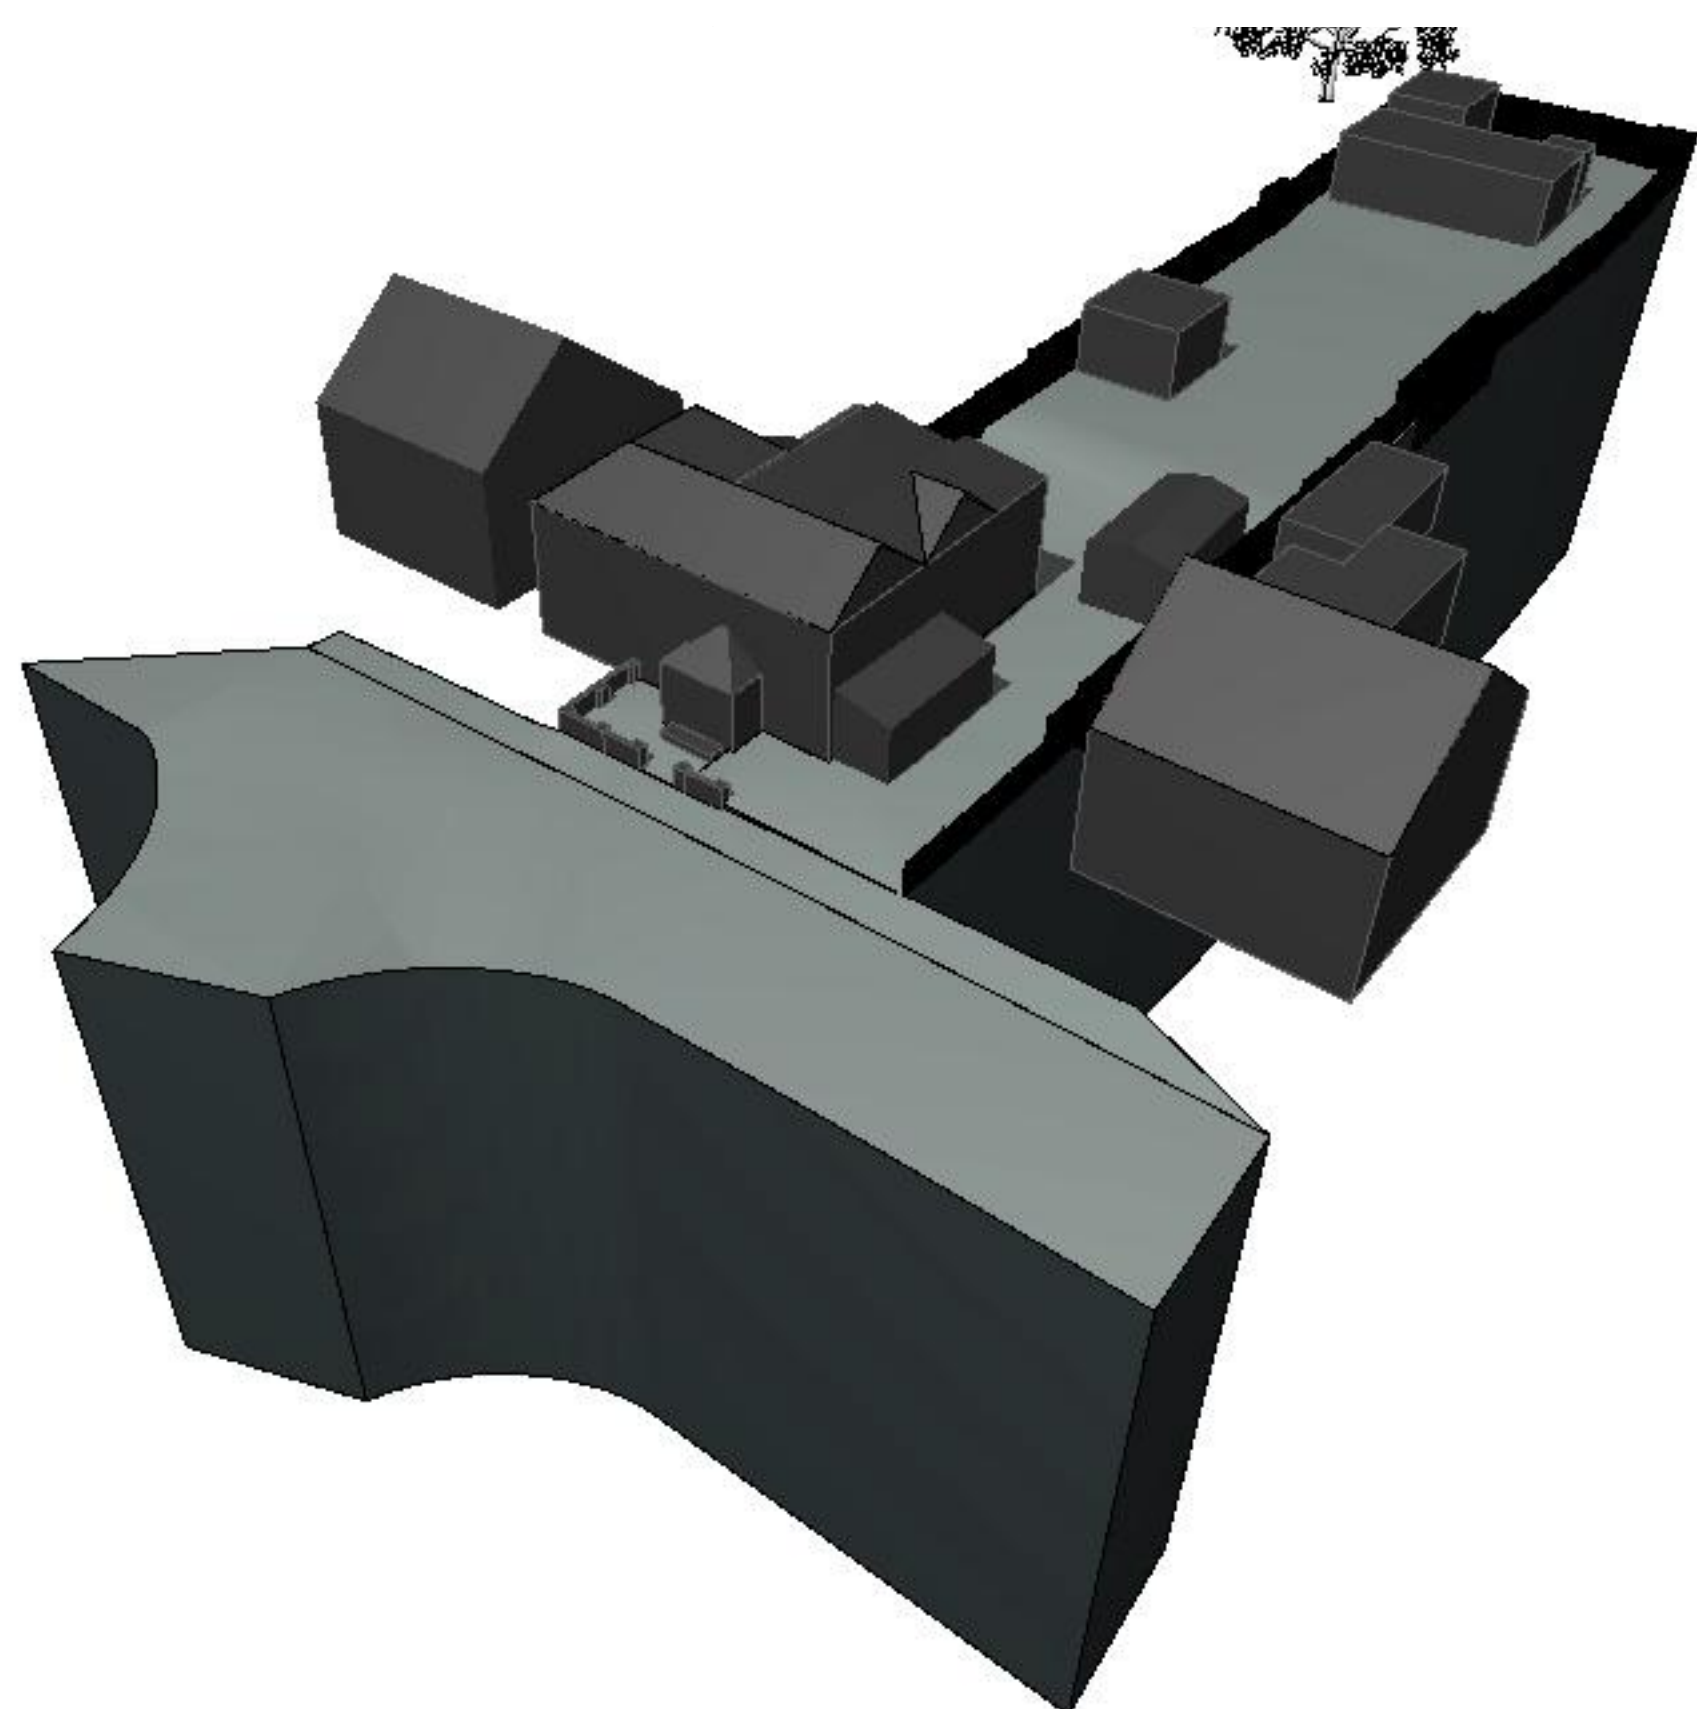

40 JUBILEE ROAD, WATERLOOVILLE. PO7 7RD.

MR. & MRS. PALMER

EXISTING SITE PLAN

PROPOSED NEW DWELLING
40 JUBILEE ROAD, WATERLOOVILLE.
PO7 7RD.

project number/drawing number		revision number
0877-01.002.		01
scale	paper size	date
1:100	A0	18 MARCH 2026

☐ preliminary ☒ planning ☐ building regulations ☐ production ☐ tender ☐ construction ☐ as built ☐ land registry ☐ other