




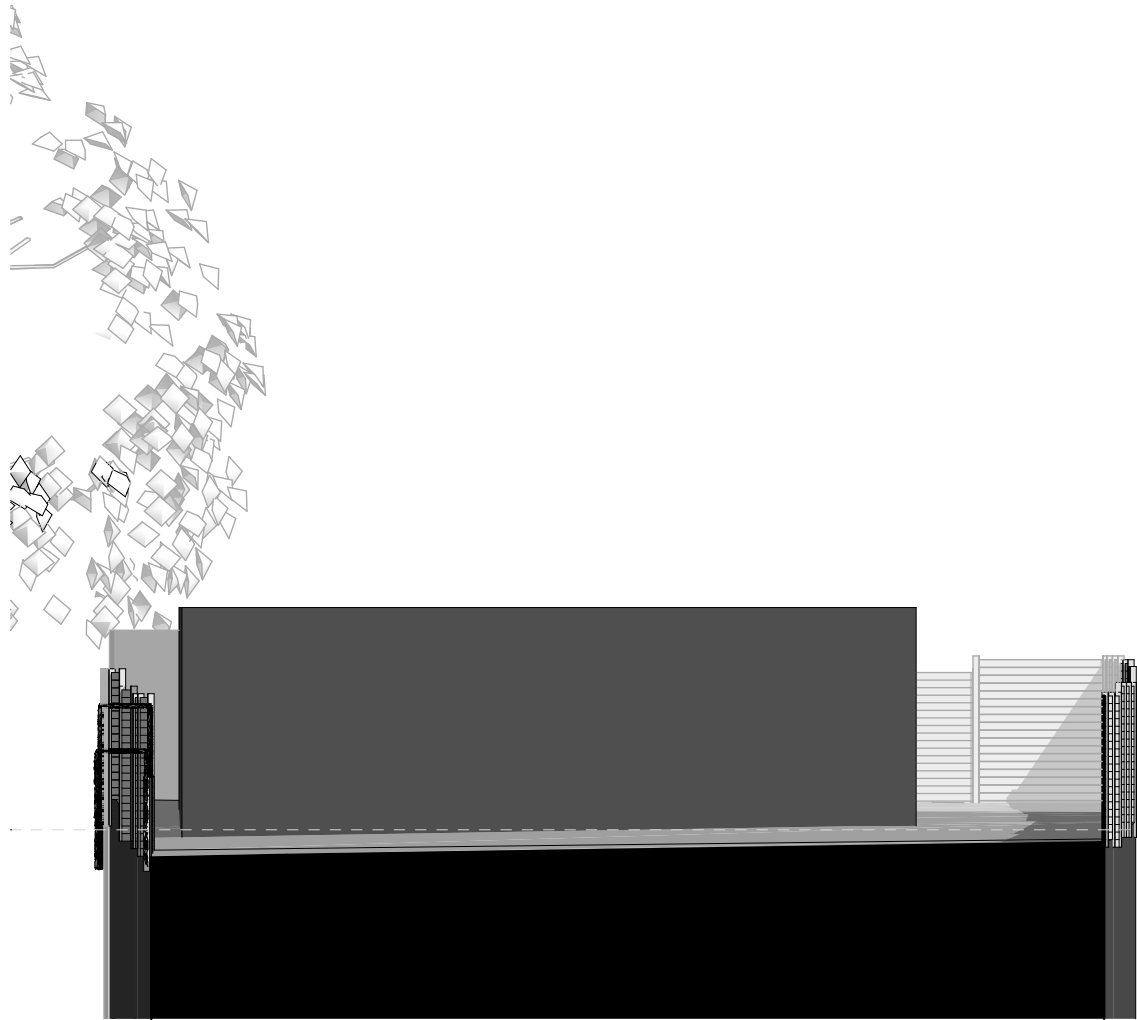


E-1 EXISTING SOUTH ELEVATION 1:100

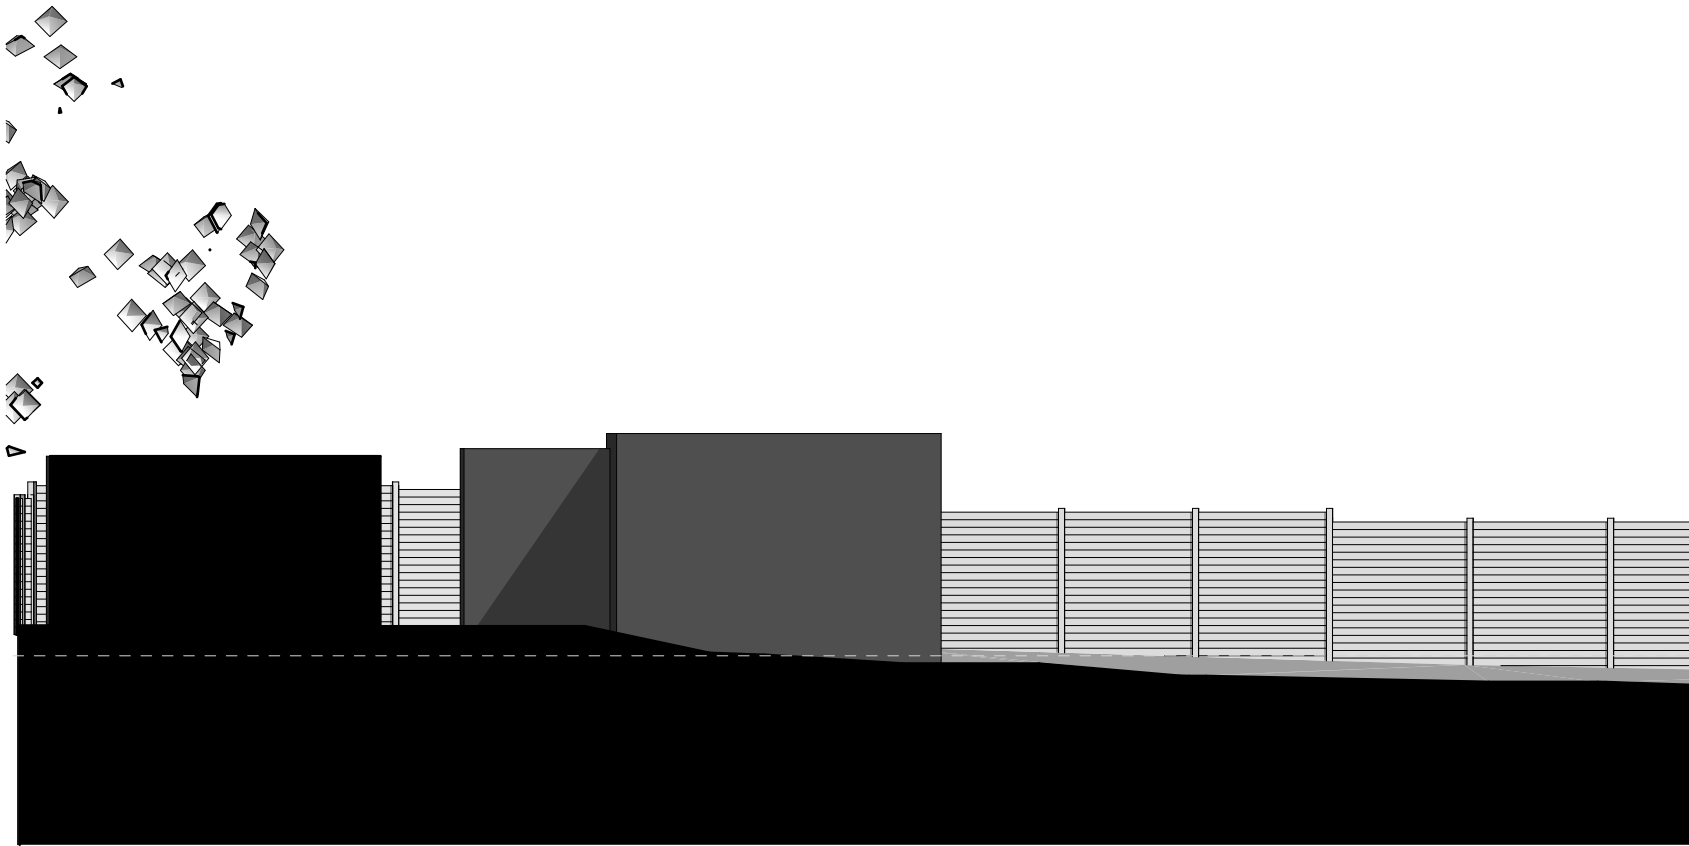

E-2 EXISTING WEST ELEVATION 1:100

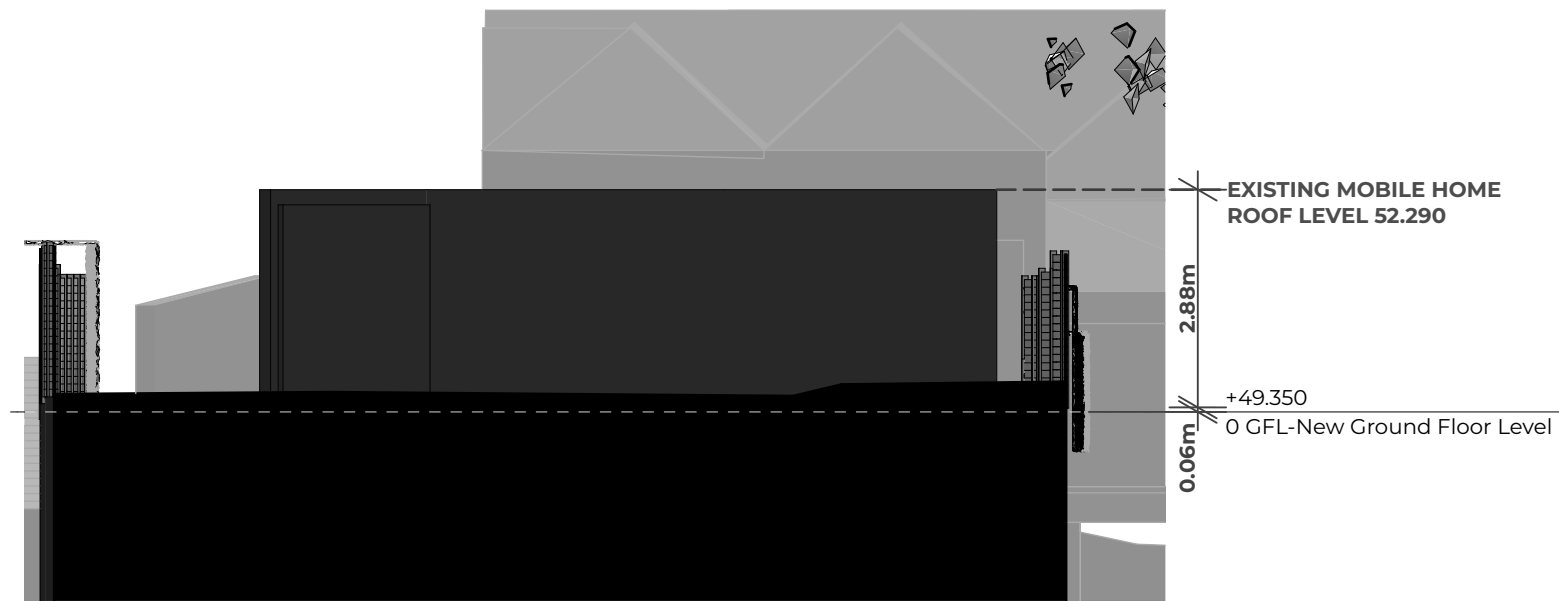

E-3 EXISTING NORTH ELEVATION 1:100

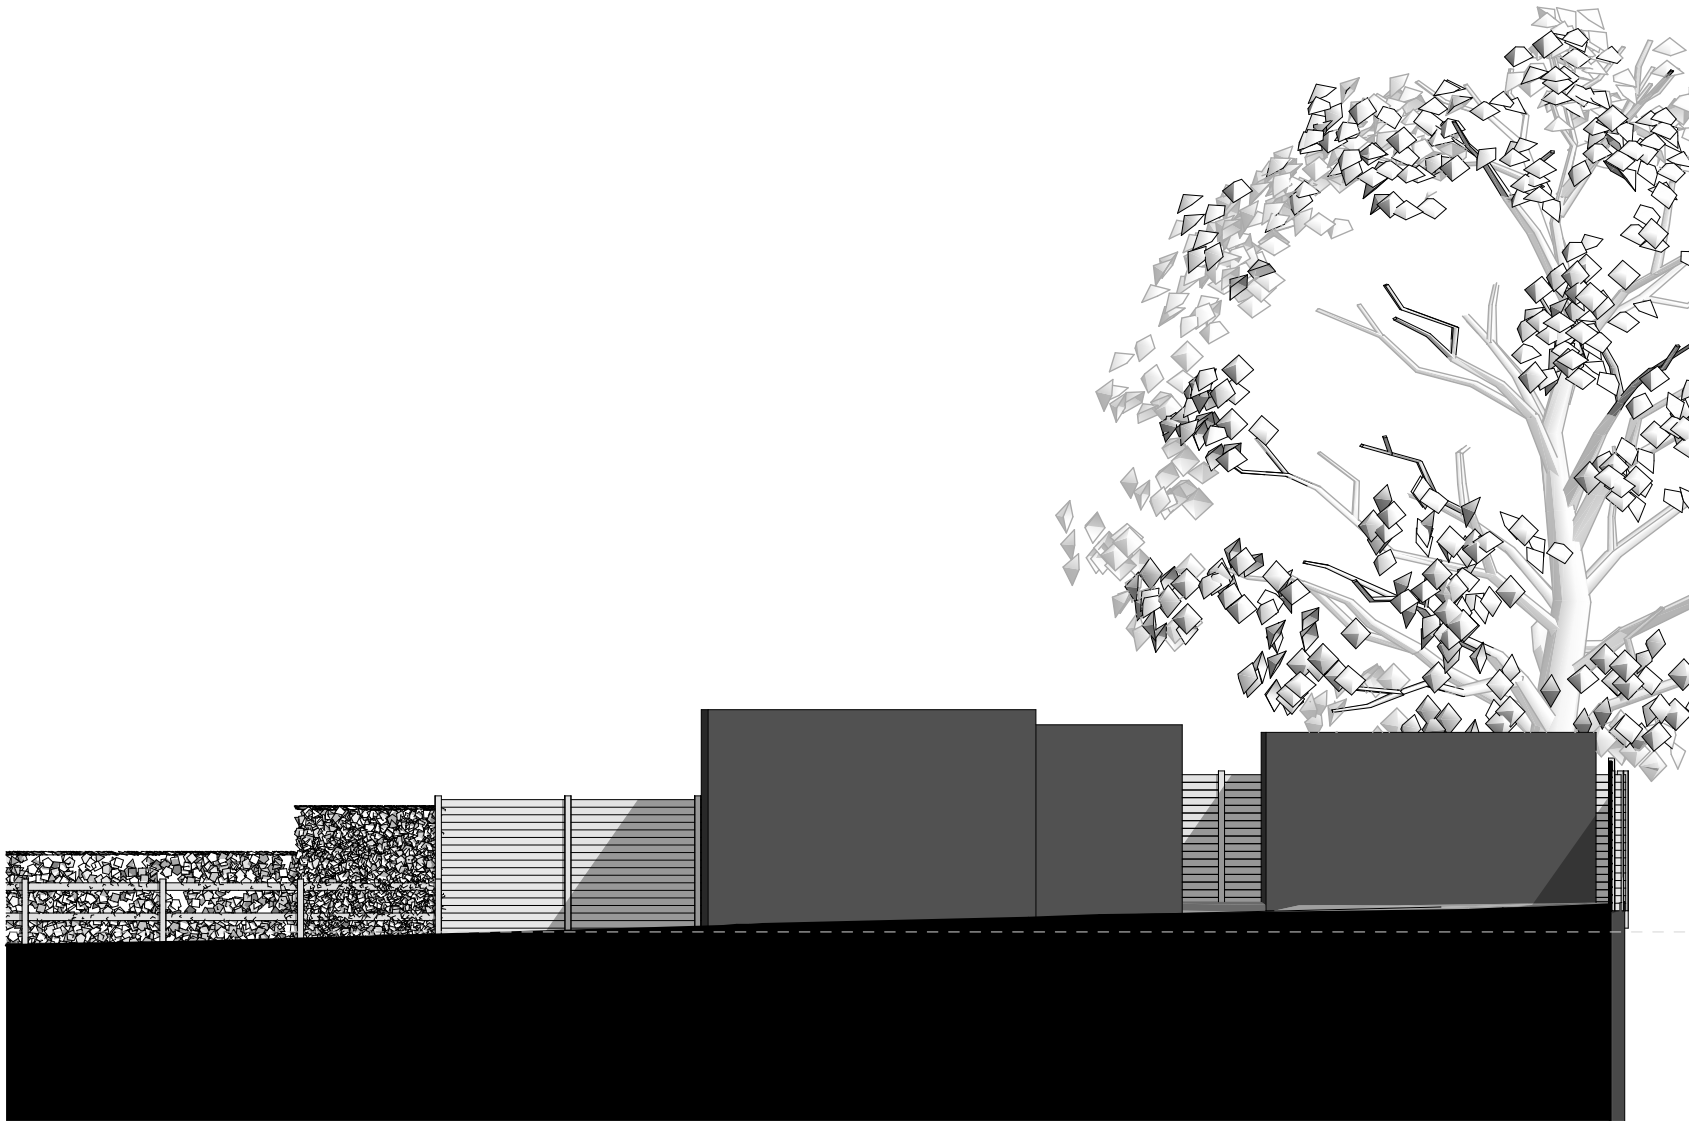

E-4 EXISTING EAST ELEVATION 1:100



EXISTING STREETSCENE AND MOBILE HOME PHOTOS:



# elevations

40 JUBILEE ROAD, WATERLOOVILLE. PO7 7RD.

studio  
The Steven Barlow Partnership  
The Studio, 81 Manor Road,  
Portsmouth, Hampshire. PO1 5LB.  
United Kingdom.  
call  
+44 (0) 800 756 9776  
email  
info@tsbp-architecture.co.uk  
visit (https://  
tsbp-architecture.co.uk

This drawing is protected by copyright of THE STEVEN BARLOW PARTNERSHIP under The Copyright, Designs and Patents Act 1988 and the reproduction or use in any form without prior written consent from THE STEVEN BARLOW PARTNERSHIP will be an infringement of copyright.  
Only the original drawing should be relied on. Plans are liable to distortion in transmission to the web. Do not scale off this drawing in any event except for planning application purposes. Figured dimensions must be used if in doubt contact THE STEVEN BARLOW PARTNERSHIP.  
Contractor to check and verify all levels, datum's and dimensions on site and shall report any discrepancies or omissions to THE STEVEN BARLOW PARTNERSHIP prior to commencement of work and during construction phase. This drawing is to be read and understood in conjunction with structural, mechanical, electrical and/or any other consultants' documentation as may be applicable to the project prior to the commencement of work and its duration.

This drawing including notes has been prepared and produced for the client named for the project detailed and solely for the purposes indicated and is not intended for use by any other person or for any other purpose.

| revision | RevID | ChID | Transmittal Set Name | Date       |
|----------|-------|------|----------------------|------------|
| 01       |       |      | Planning Application | 19/03/2026 |
|          |       |      |                      |            |
|          |       |      |                      |            |
|          |       |      |                      |            |
|          |       |      |                      |            |

| scale  | 1:50   | 1:100  | 1:200 | 1:500 | 1:1250 |
|--------|--------|--------|-------|-------|--------|
| 0      | 0      | 0      | 0     | 0     | 0      |
| 1500   | 1500   | 3000   | 6     | 15    | 30     |
| 3000mm | 3000mm | 6000mm | 12m   | 30m   | 60m    |

north point

client  
MR. & MRS. PALMER

project  
PROPOSED NEW DWELLING  
40 JUBILEE ROAD, WATERLOOVILLE.  
PO7 7RD.

status/purpose/disclaimer

☐ preliminary ☒ planning ☐ building regulations ☐ production ☐ tender ☐ construction ☐ as built ☐ land registry ☐ other

## EXISTING ELEVATIONS

project number/drawing number  
0877-01.003.  
scale  
1:100

revision number  
01  
date  
18 MARCH 2026

© Copyright 2026 - The Steven Barlow Partnership (TSBP Architecture)  
Chartered Institute of Architectural Technologists Chartered Practice  
Principal - Steven V. Barlow FCIAT