

Client:

Olly Pugsley - OP construction

Notes:

1. ALL LEVELS AND DIMENSIONS TO BE CHECKED ON SITE.
2. THIS DRAWING TO BE READ IN CONJUNCTION WITH SPECIFICATIONS & ALL OTHER CONSULTANTS DRAWINGS.
3. ALL DIMENSIONS AND LEVELS ARE TO BE VERIFIED ON SITE BY THE CONTRACTOR BEFORE COMMENCING ANY WORK.

Project:

Rear Extension - 44 The Dale

Title:


PROPOSED ELEVATIONS

Scale:	1:100
Drawn By:	JB
Approved:	N/A
Date Drawn:	04/07/26
Revisions:	Rev A

A :: Original Front Elevation
002 scale: 1:100



A :: Original West Elevation
001 scale: 1:100

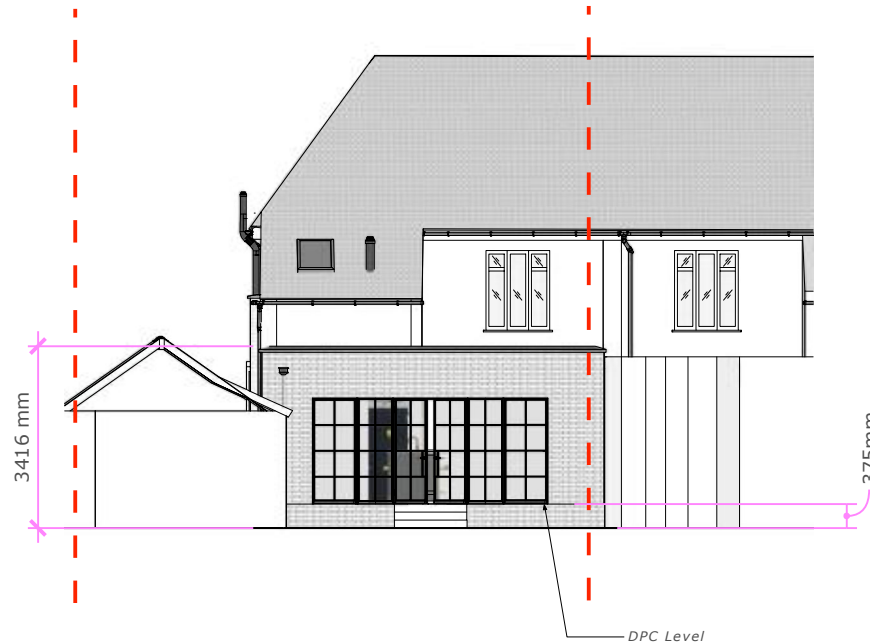

B :: Original West Elevation
002 1:100

