




Dining Hall - Windows and Doors

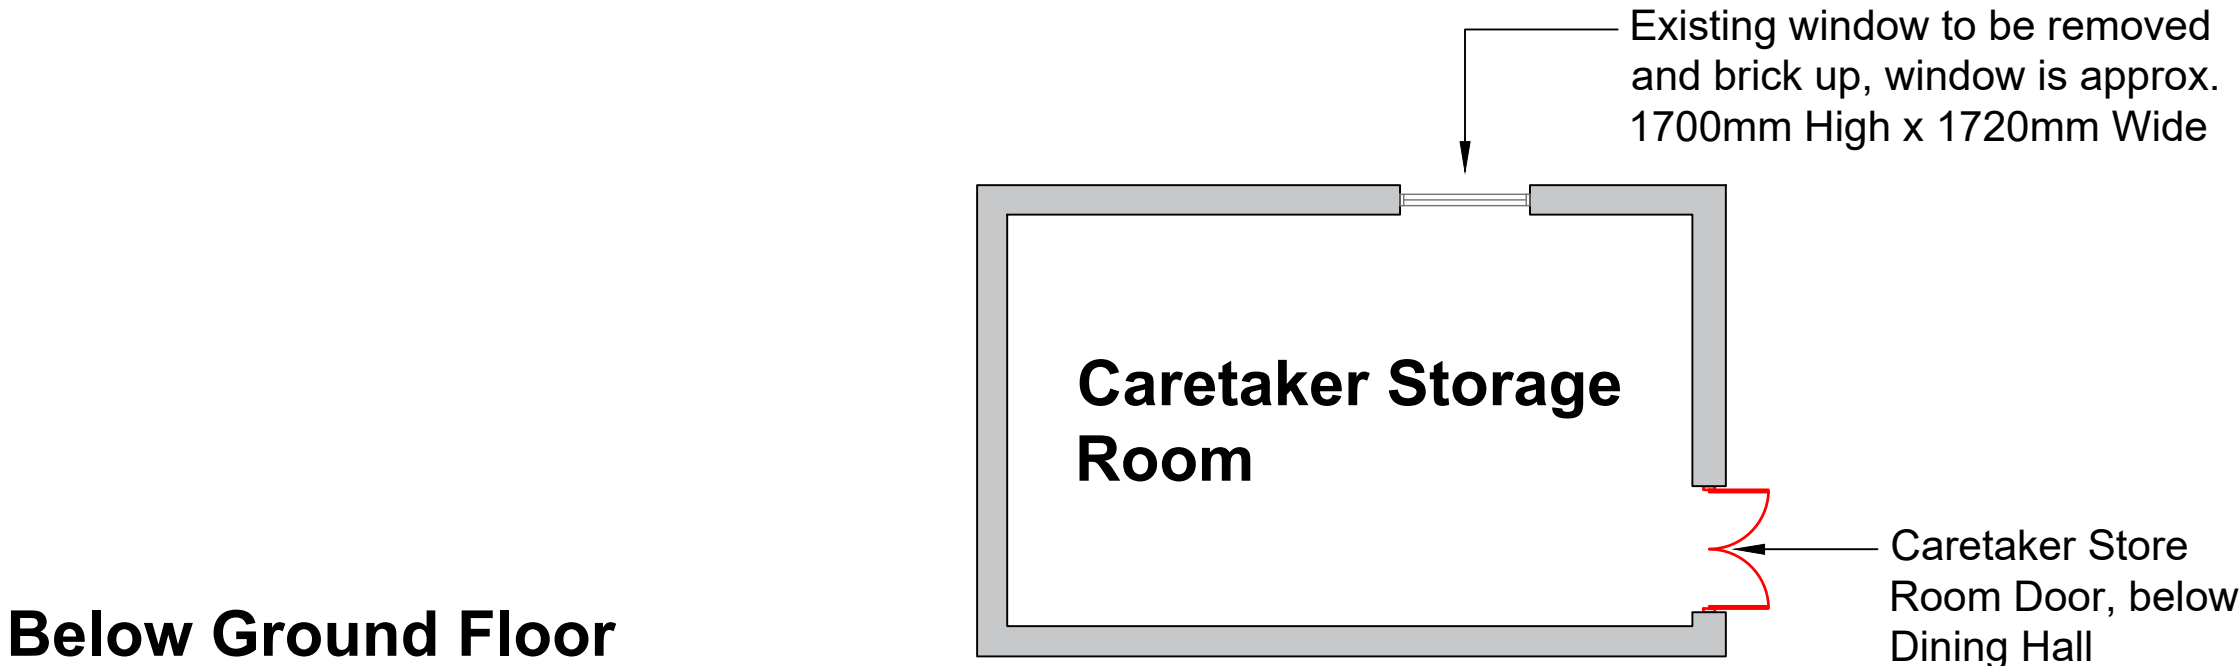

Below Ground Floor

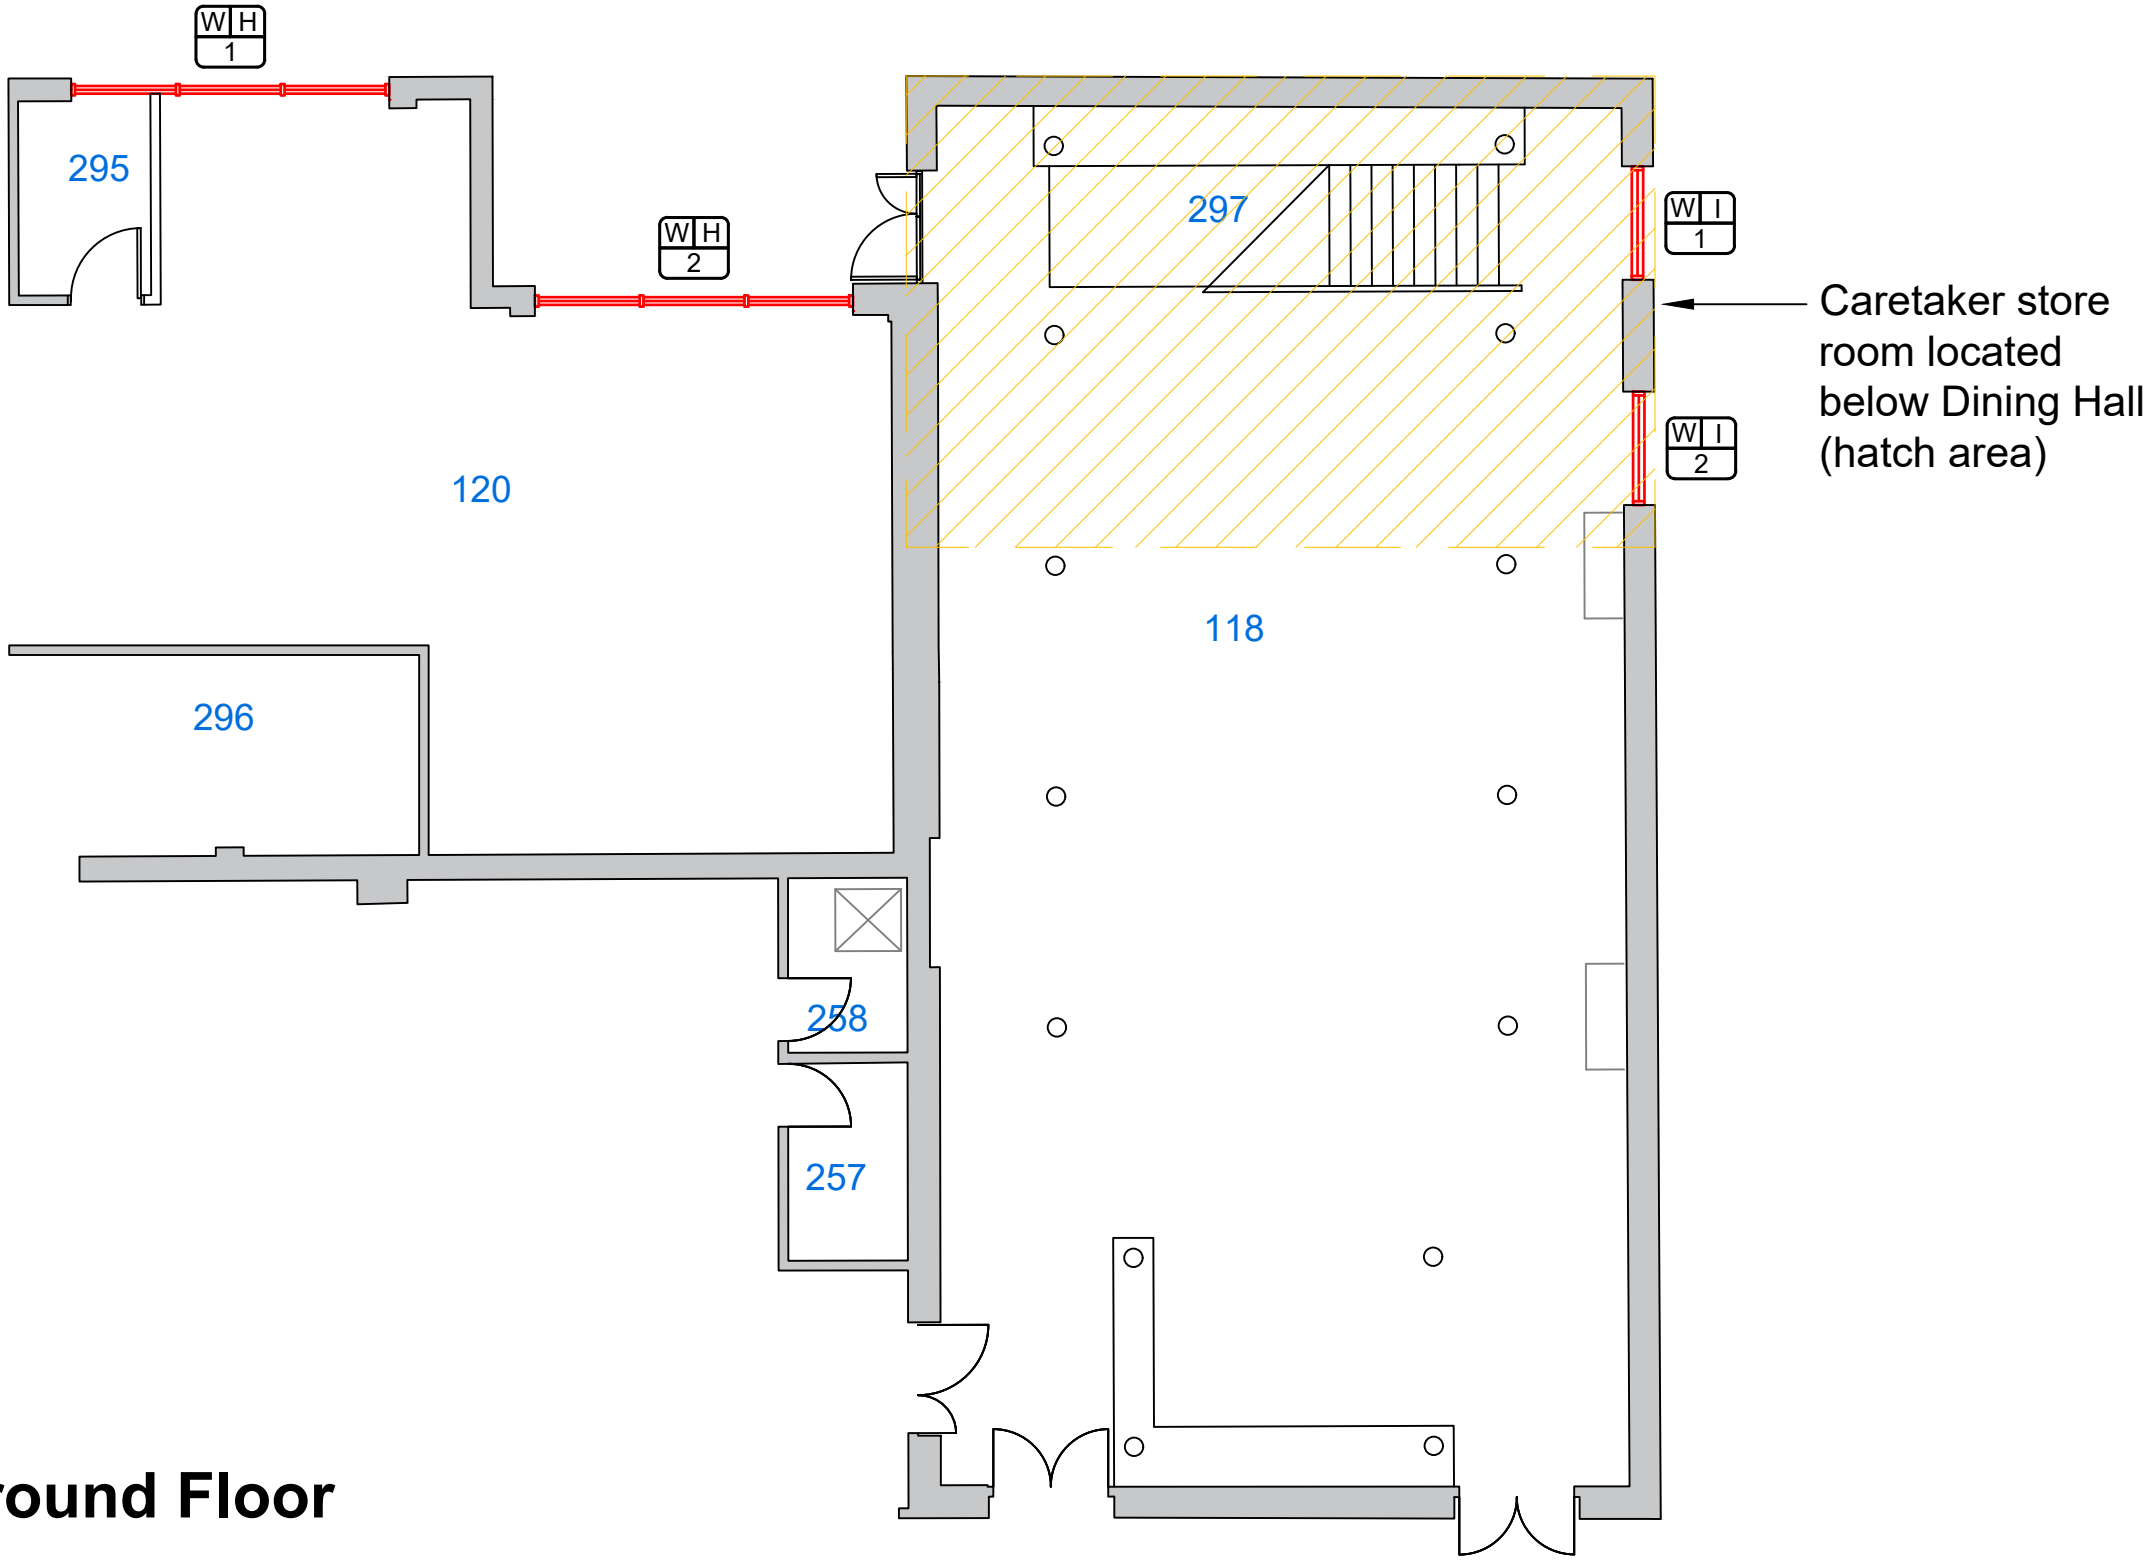


Ground Floor

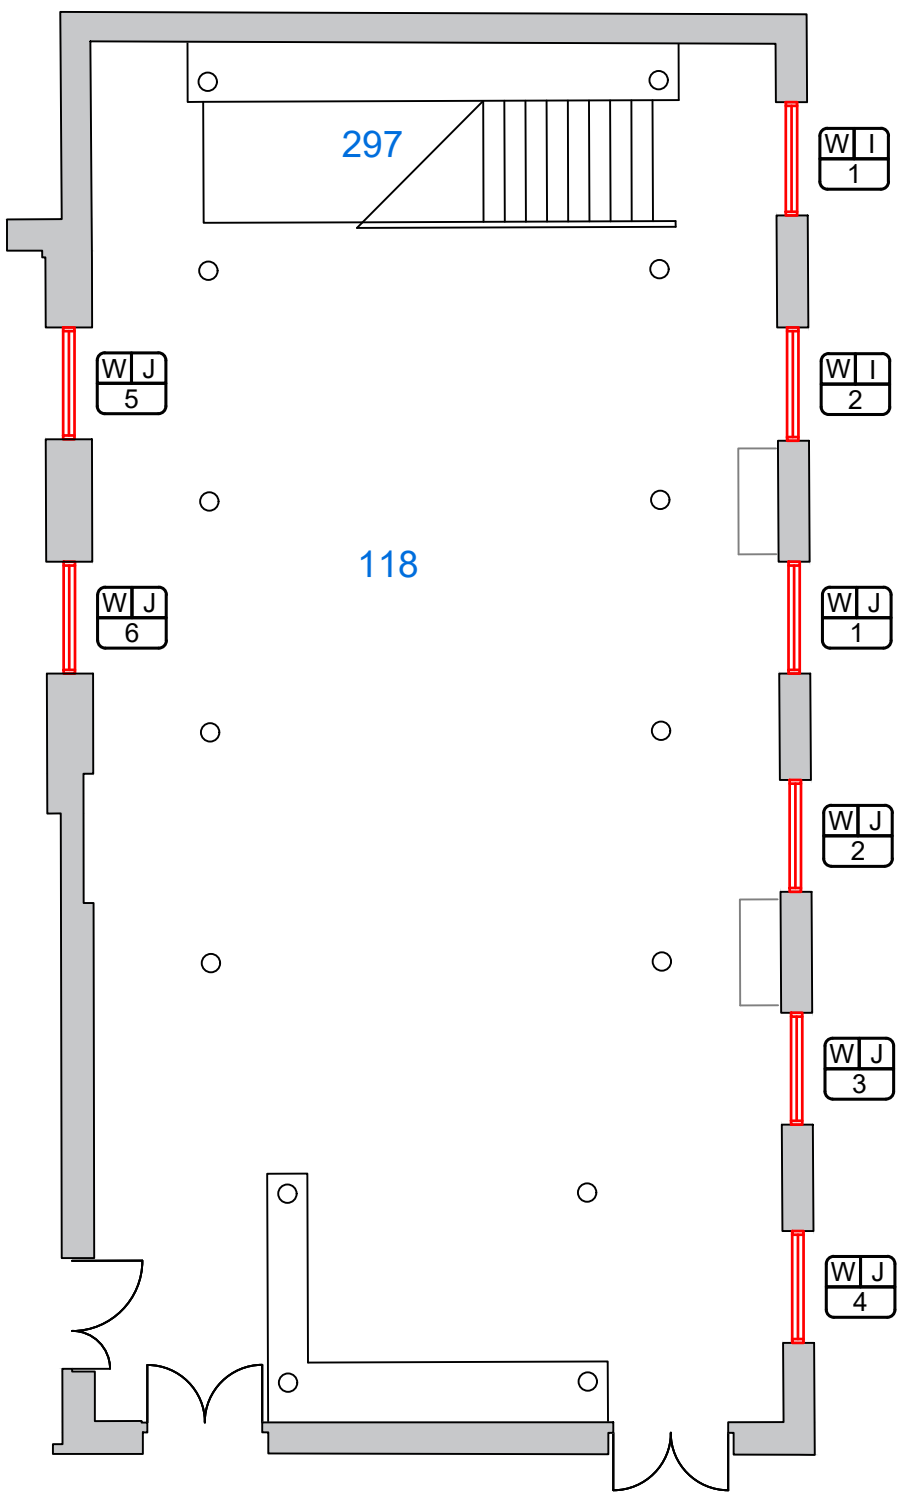

First Floor Plan


Door - Type D

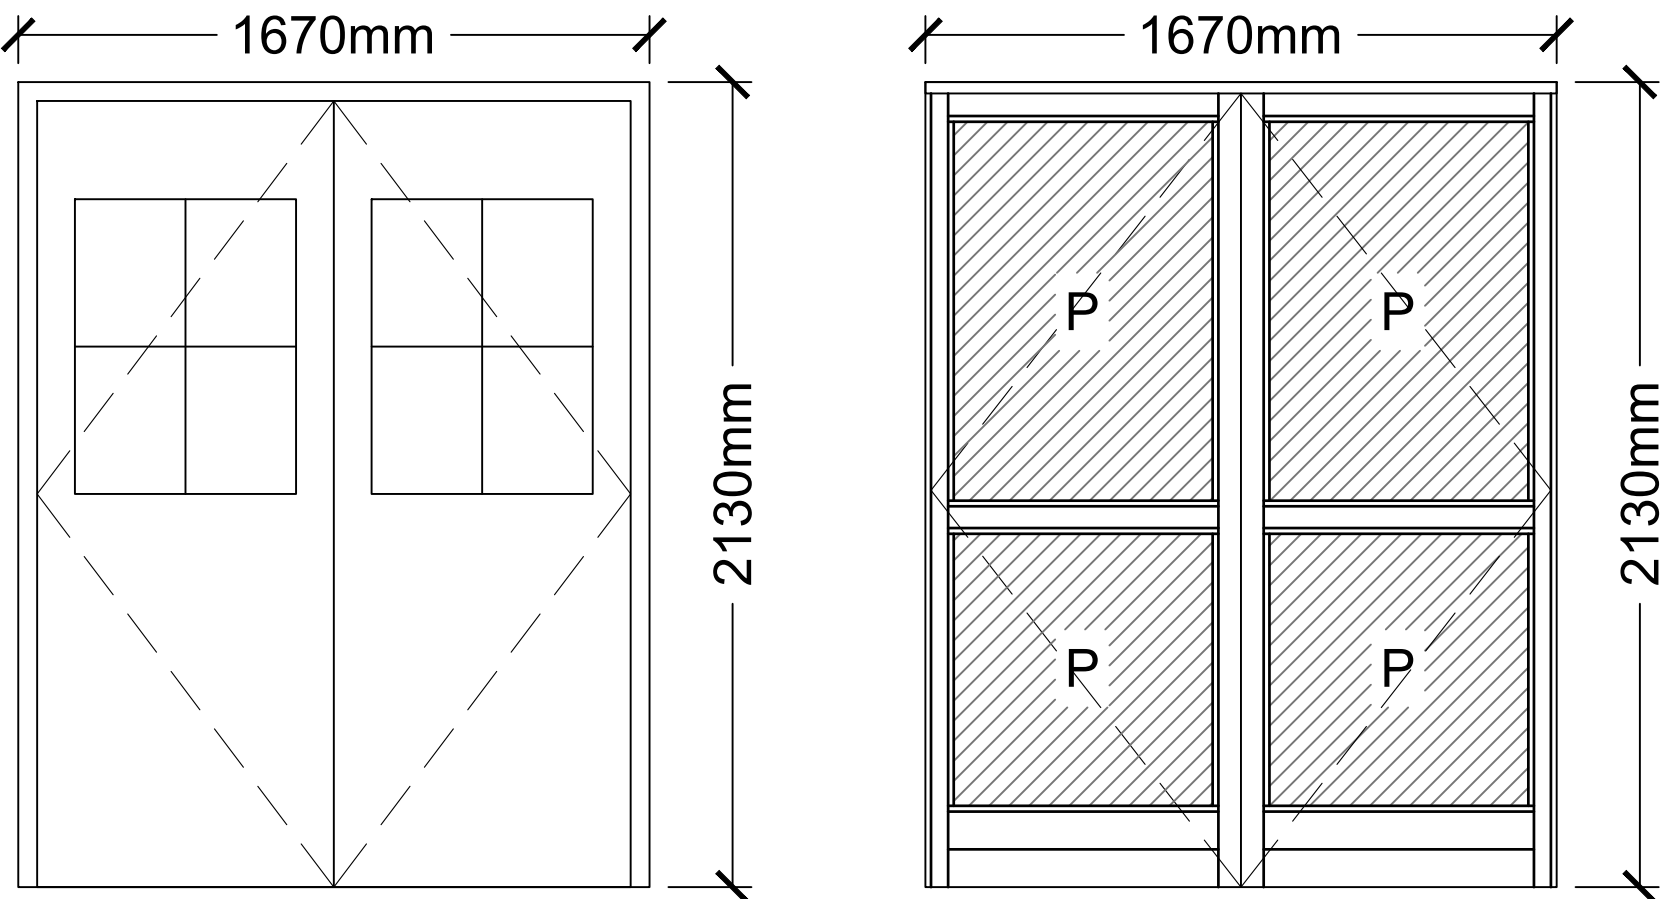

Existing

Proposed

Window - Type H

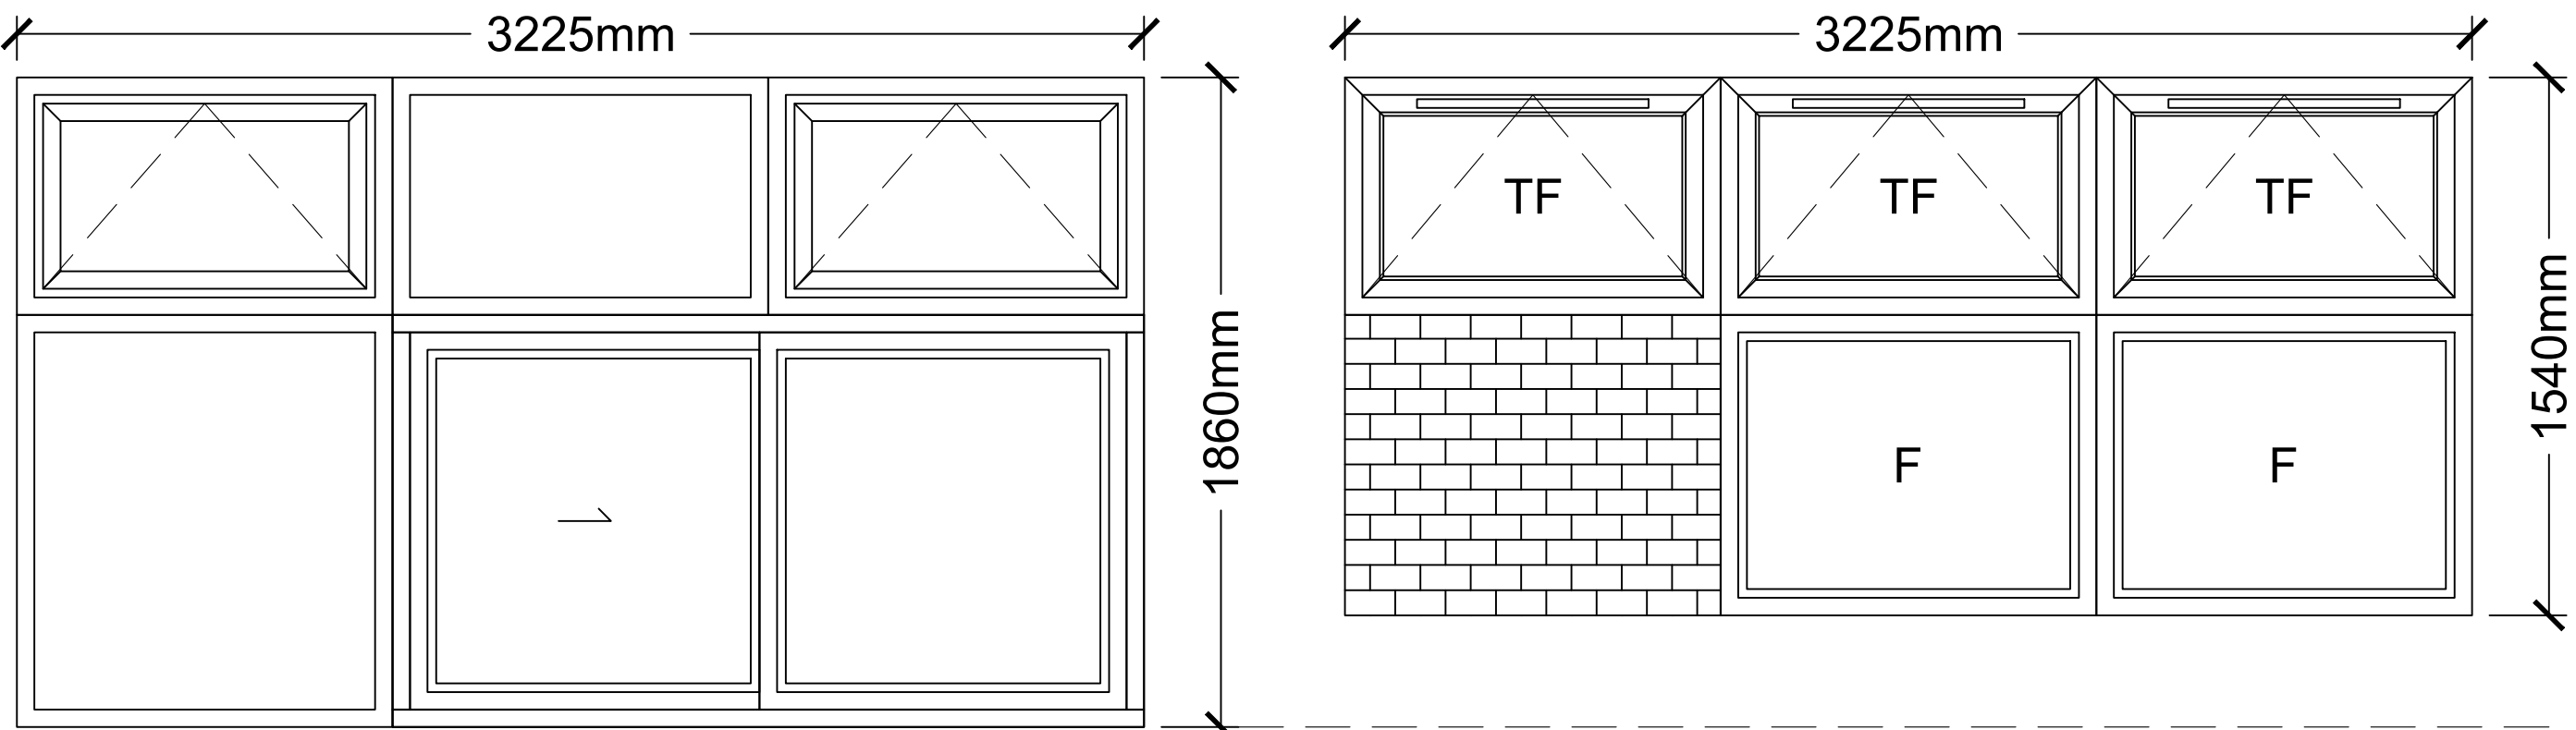


Note : Existing window ground to cill height = 980mm

Note : Proposed window ground to cill height = 1300mm  
Bottom left section to be bricked up to 1800mm from exit door

Existing

Proposed - H2

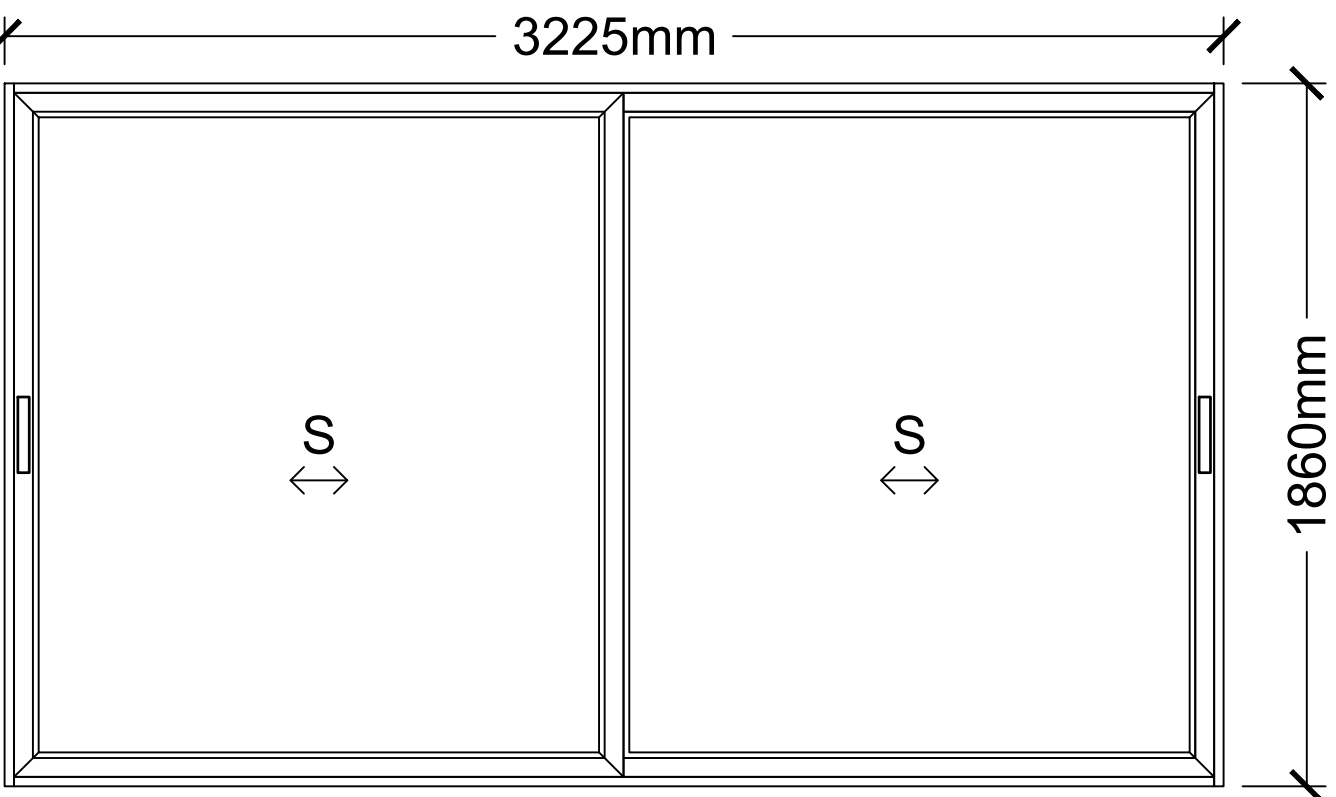

Proposed - H1

**General Notes**

- This drawing is © copyright Hampshire County Council 2025. No unauthorised reproduction of any kind is permitted.
- No dimensions to be scaled from this drawing. Verify all dimensions prior to construction. Immediately report any discrepancies on the document to the Architect/Contract Administrator. This document shall be read in conjunction with associated models, specifications and related consultant's documents.
- Drawing to be read with all relevant Architectural, Interiors, Structural, M&E, Drainage/Public Health, Landscape, Civils and Interiors drawings and specifications.
- This map is reproduced from Ordnance Survey material with the permission of Ordnance Survey on behalf of the controller of Her Majesty's Stationery Office © Crown copyright. Unauthorized reproduction infringes Crown Copyright & may lead to prosecution or civil proceedings (100019180) 2025.

Hampshire County Council

Notes:

- All dimensions shown are for pricing purposes only.
- Contractor is required to visit the school to take their own measurements prior to issue of fabrication drawings and fabrication.
- Contractor to issue fabrication drawings for Contract Administrator (CA) approval prior to fabrication.
- Drawings to be read in conjunction with Schedule of works and Tender Documents.
- Drawings not to be scaled.
- All products must be installed to the manufacturers recommendations and to the complete satisfaction of the CA.
- Colours: TBC
- Please refer to Schedule of works for windows opening configurations, i.e. teleflex or camstay.

- KEYS:**
- Panel
  - F = FIXED WINDOW GLAZING
  - G = DOOR LEAF GLAZING
  - L = LOUVRE
  - OG = OPAQUE GLASS
  - S = SLIDERS
  - TF = TELEFLEX
  - CS = CAMSTAY

|    |              |      |     |     |
|----|--------------|------|-----|-----|
|    |              |      |     |     |
|    |              |      |     |     |
|    |              |      |     |     |
| P1 | TENDER ISSUE | ---- | XXX | XXX |

HCC Property Services  
The Castle  
Winchester SO23 8UD  
tel: (01962) 847801

**Property Services**

**PROJECT NAME**  
Purbrook Park School - Windows and Doors Replacement

**SHEET NAME**  
Block 001D and Block 001E  
Dining Hall Area  
Existing and Proposed Windows and Doors

**SCALE**  
Various@ A1

**DRAWN** KL  
**CHKD** XXX  
**APRV** XXX

**DRAWING No.**  
P14803-2002

**SUITABILITY**  
code description

version  
P1 00

D2 SUITABLE FOR TENDER