

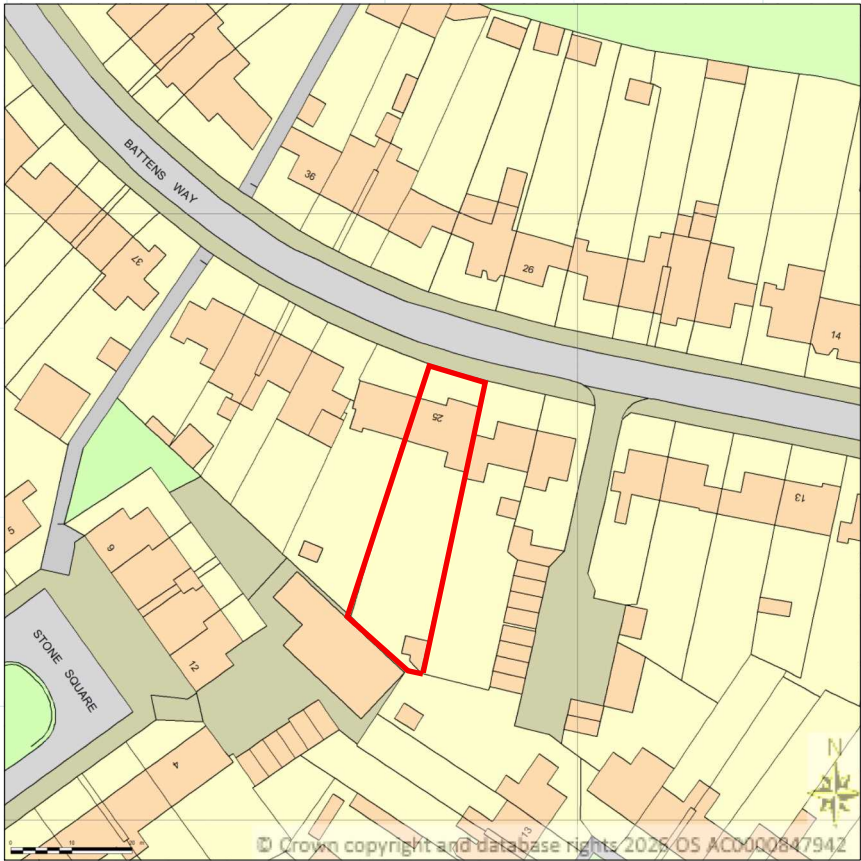
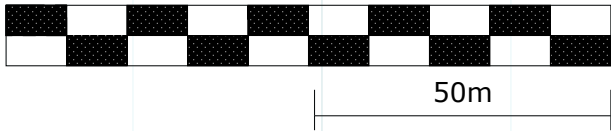



LOCATION PLAN
SCALE 1:1250

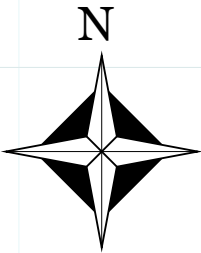

SCALE BAR 1:1250

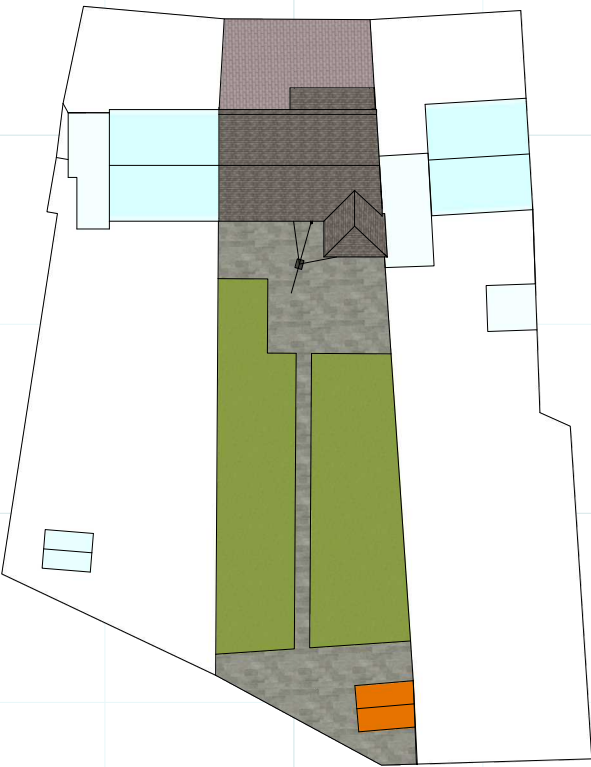


EXISTING BLOCK PLAN
SCALE 1:500

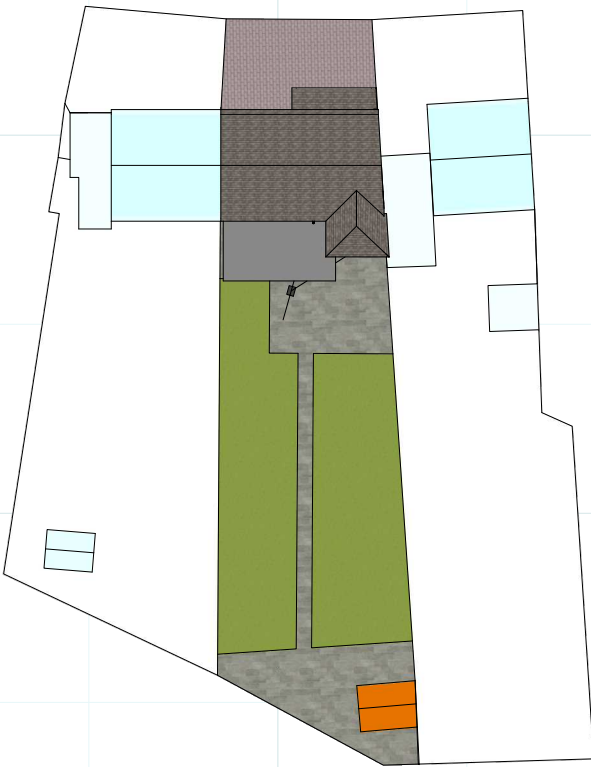

PROPOSED BLOCK PLAN
SCALE 1:500

SCALE BAR 1:500

 

25 BATTENS WAY
HAVANT
PO9 2DX

PLANNING APPLICATION:
SINGLE STOREY REAR
EXTENSION FOR DISABLED
BEDROOM AND WETROOM
to DDA standard

SCALE 1:50/100/200/1250


DATE:
20/7/26



EXISTING FRONT ELEVATION




EXISTING REAR ELEVATION

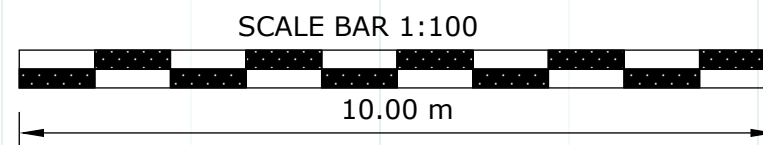


PROPOSED FRONT ELEVATION




PROPOSED REAR ELEVATION

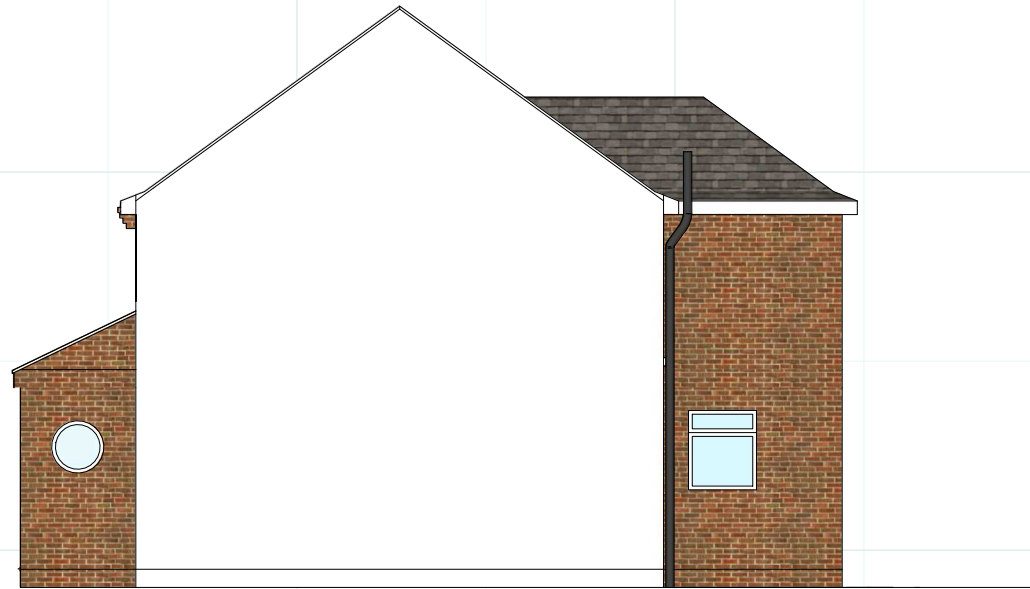


EXISTING SIDE ELEVATION

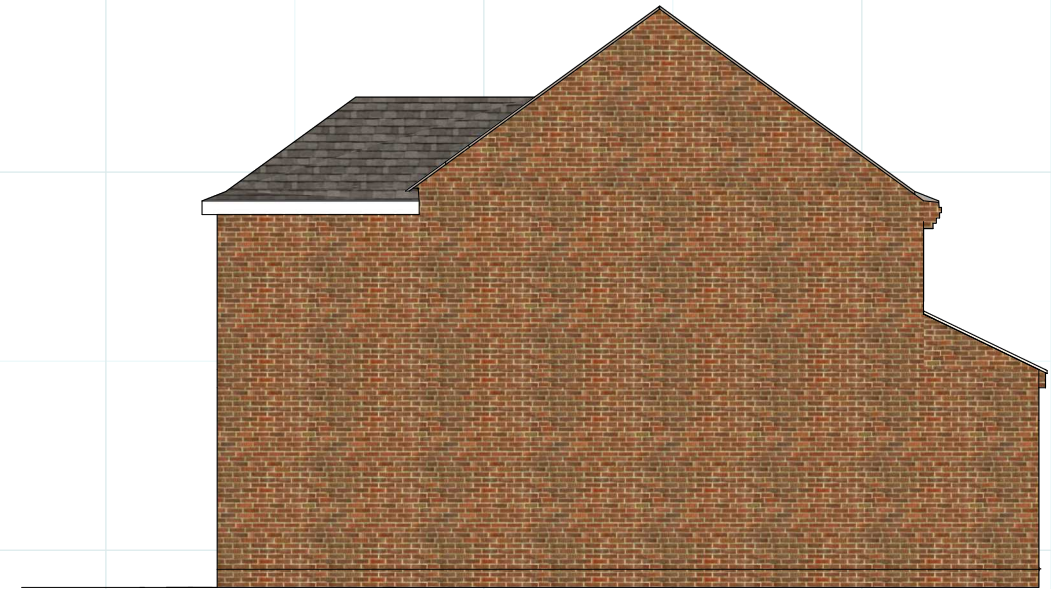


EXISTING SIDE ELEVATION

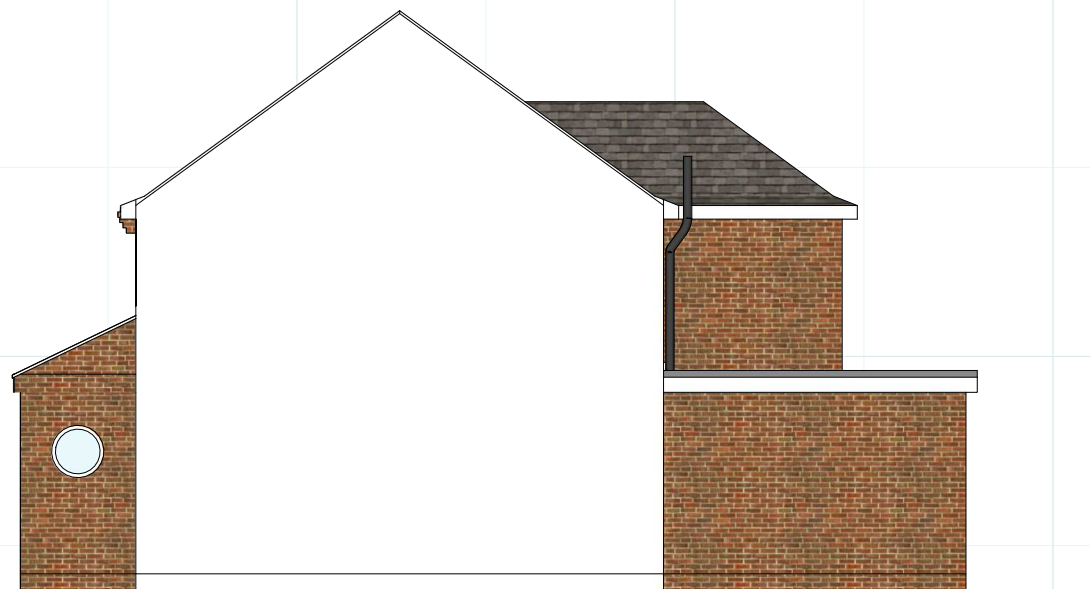


PROPOSED SIDE ELEVATION

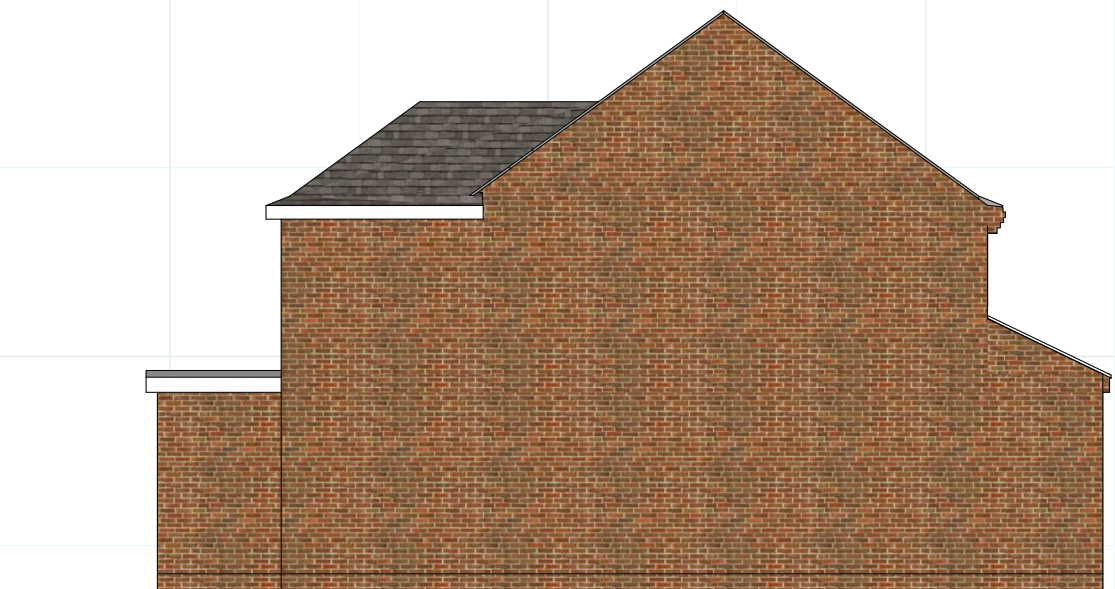

PROPOSED SIDE ELEVATION

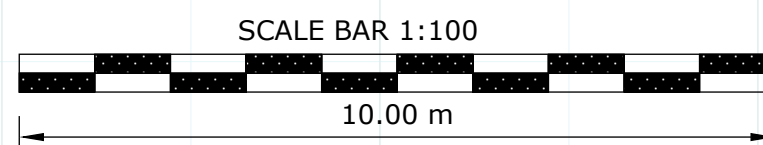


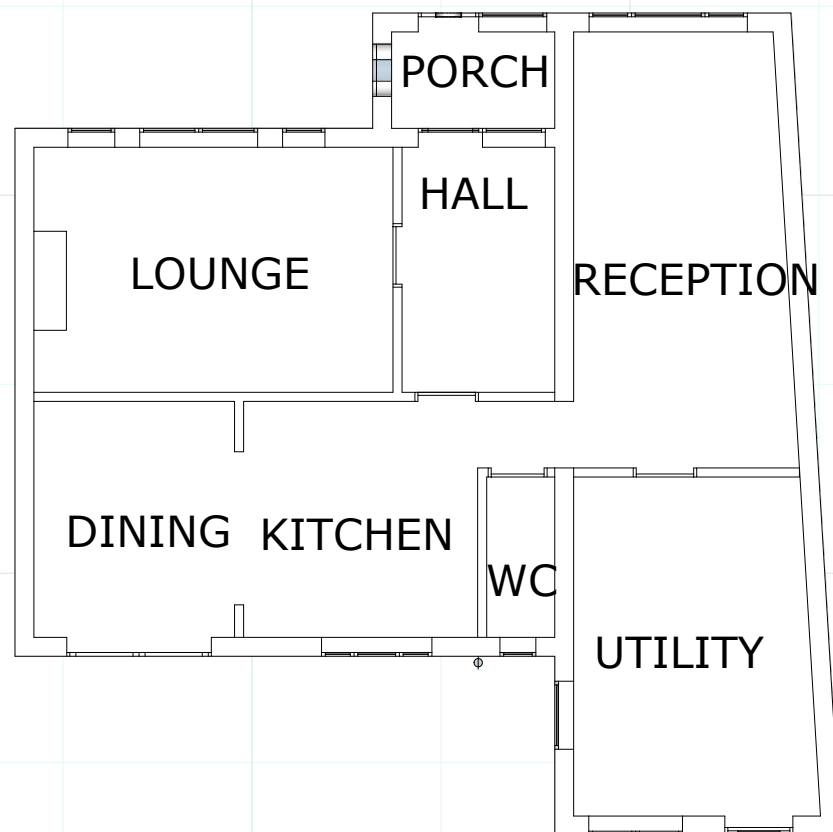


EXISTING GROUND FLOOR PLAN











EXISTING FIRST FLOOR PLAN

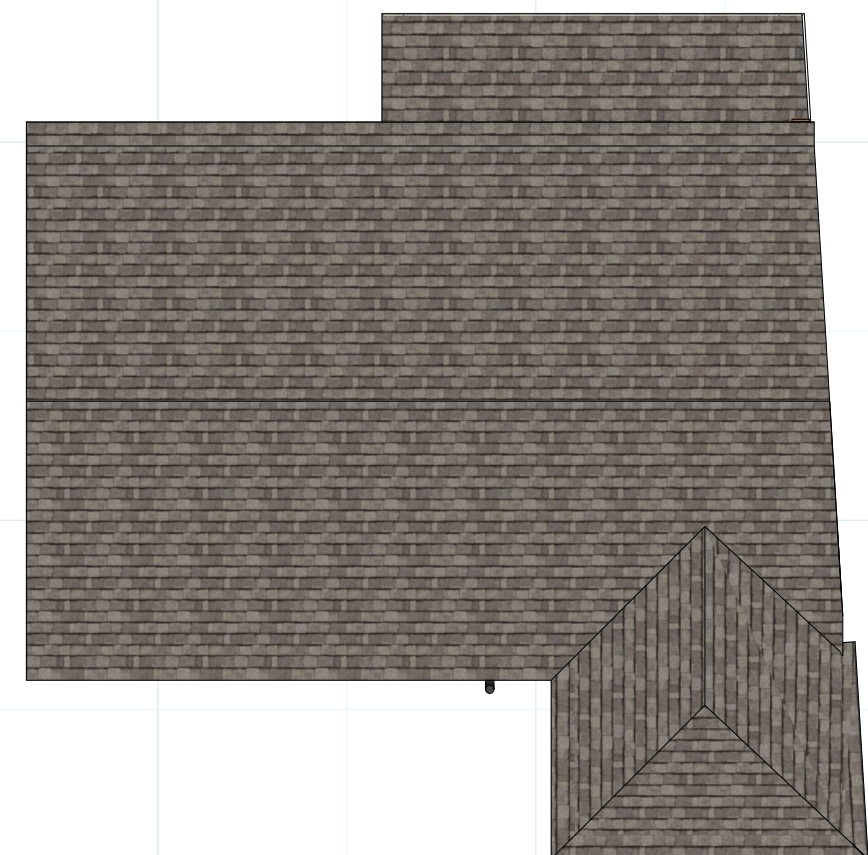


EXISTING ROOF PLAN

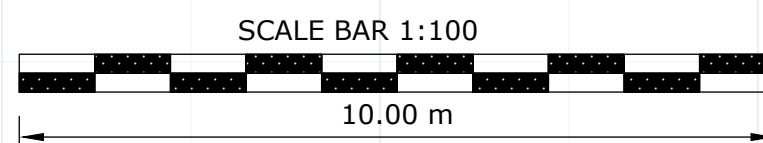

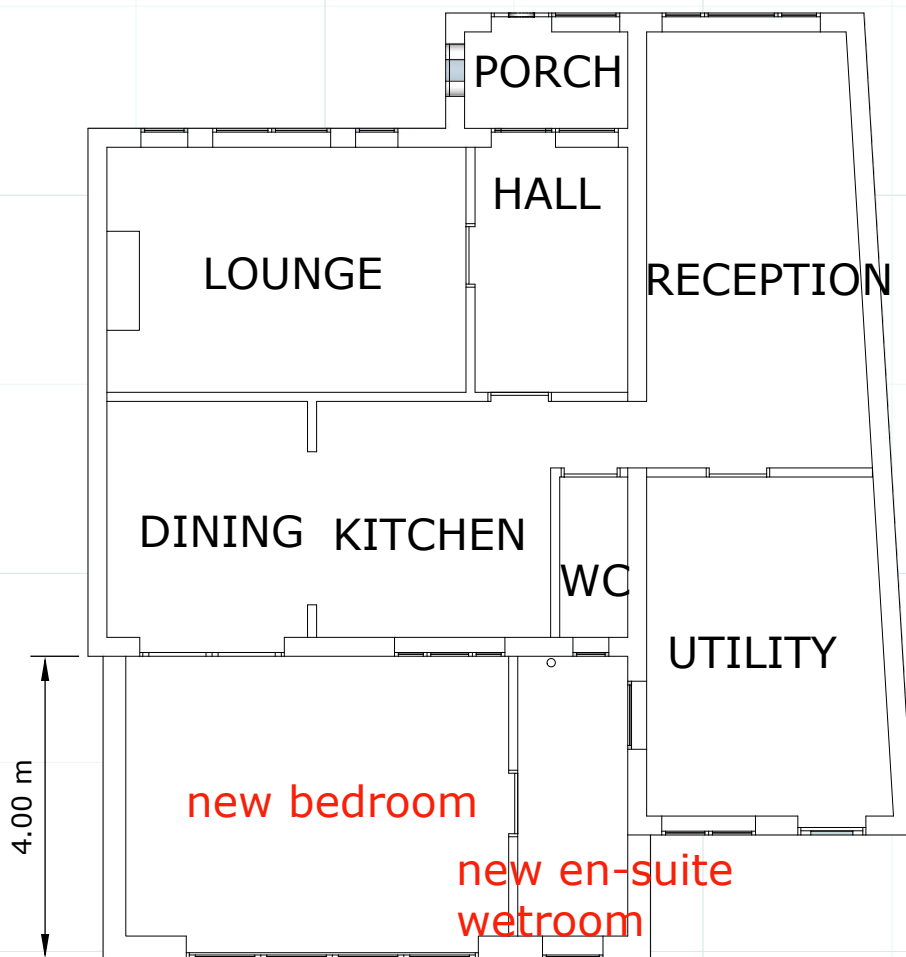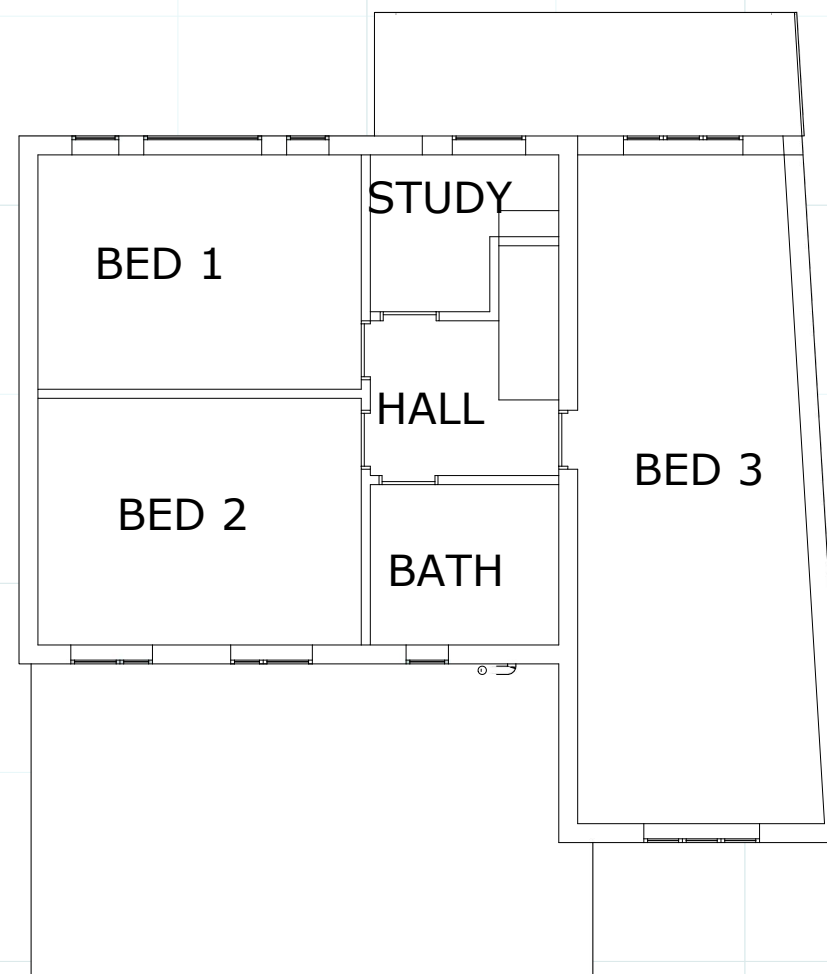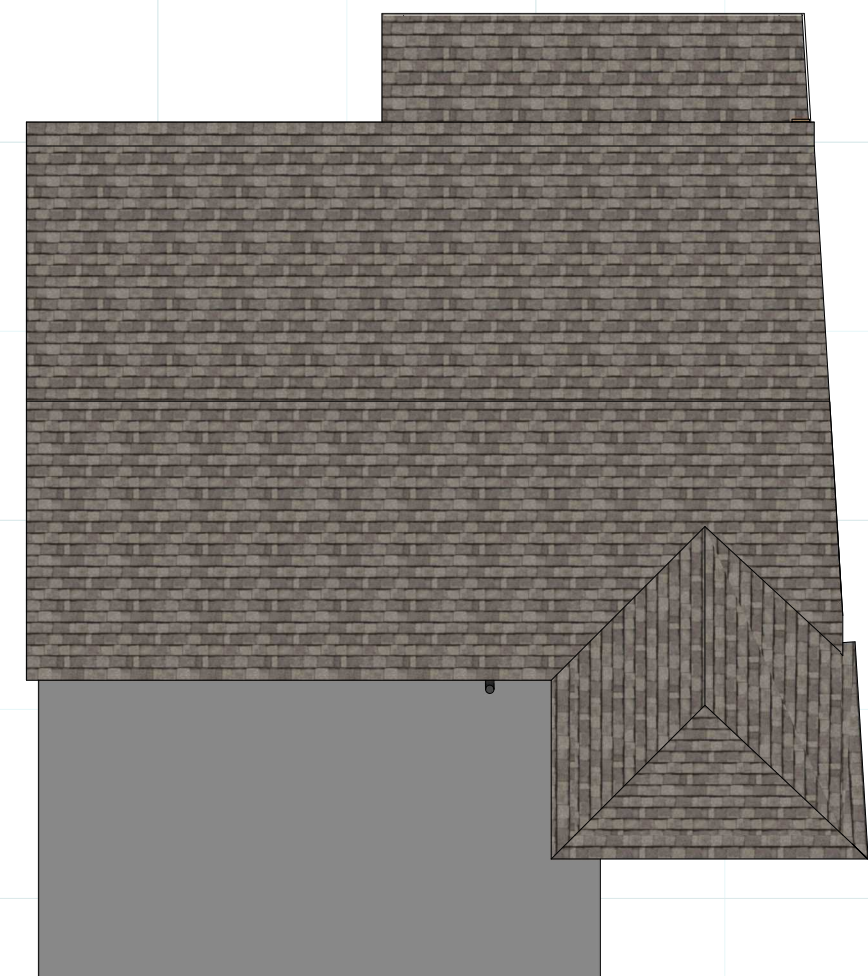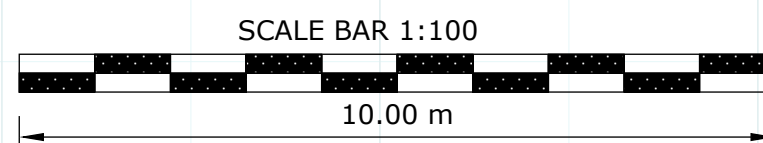

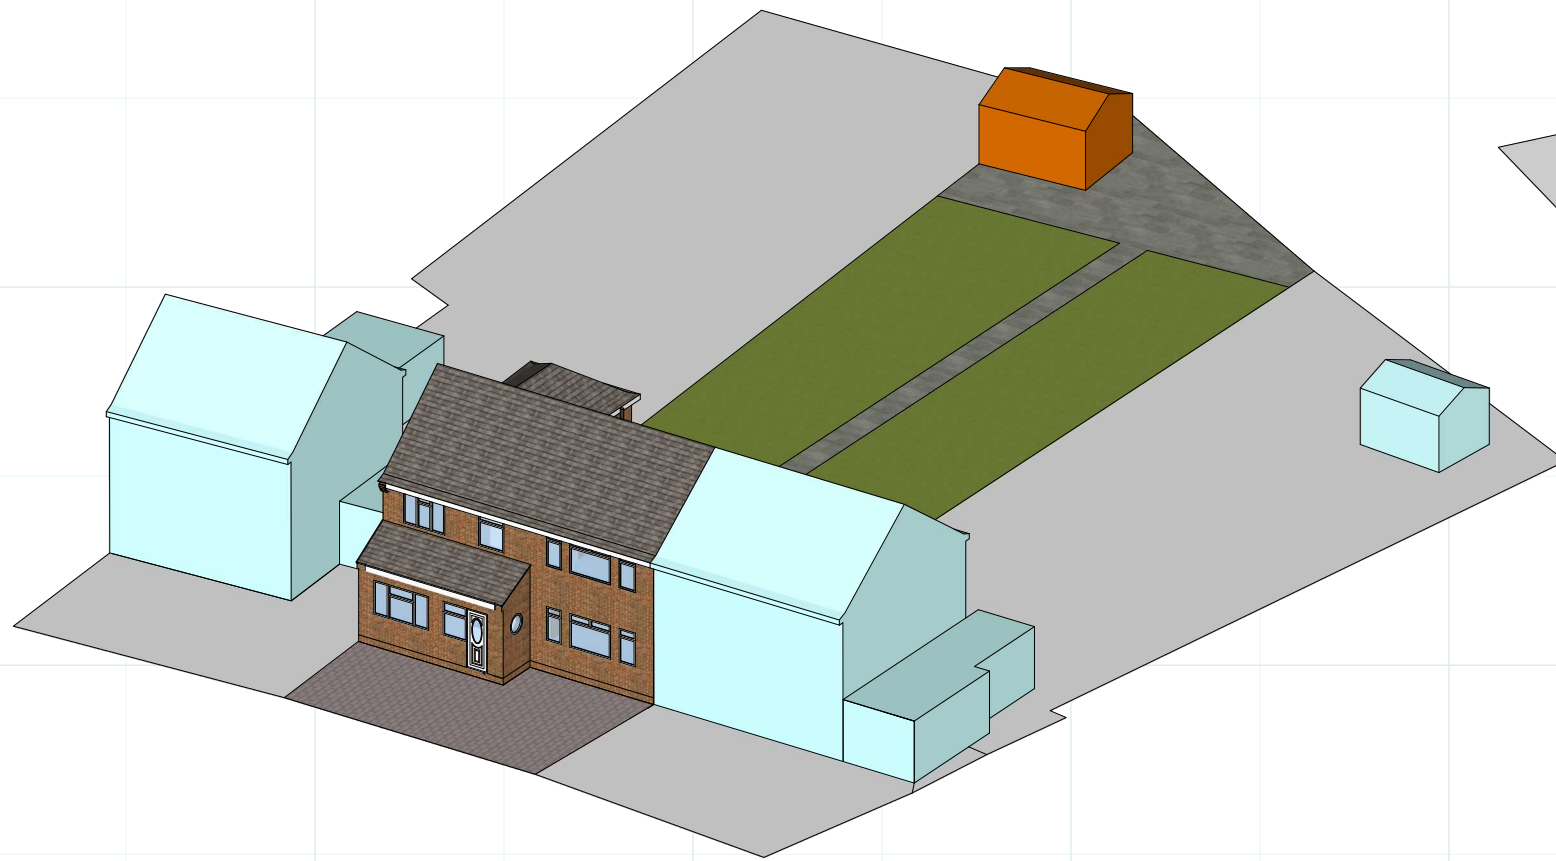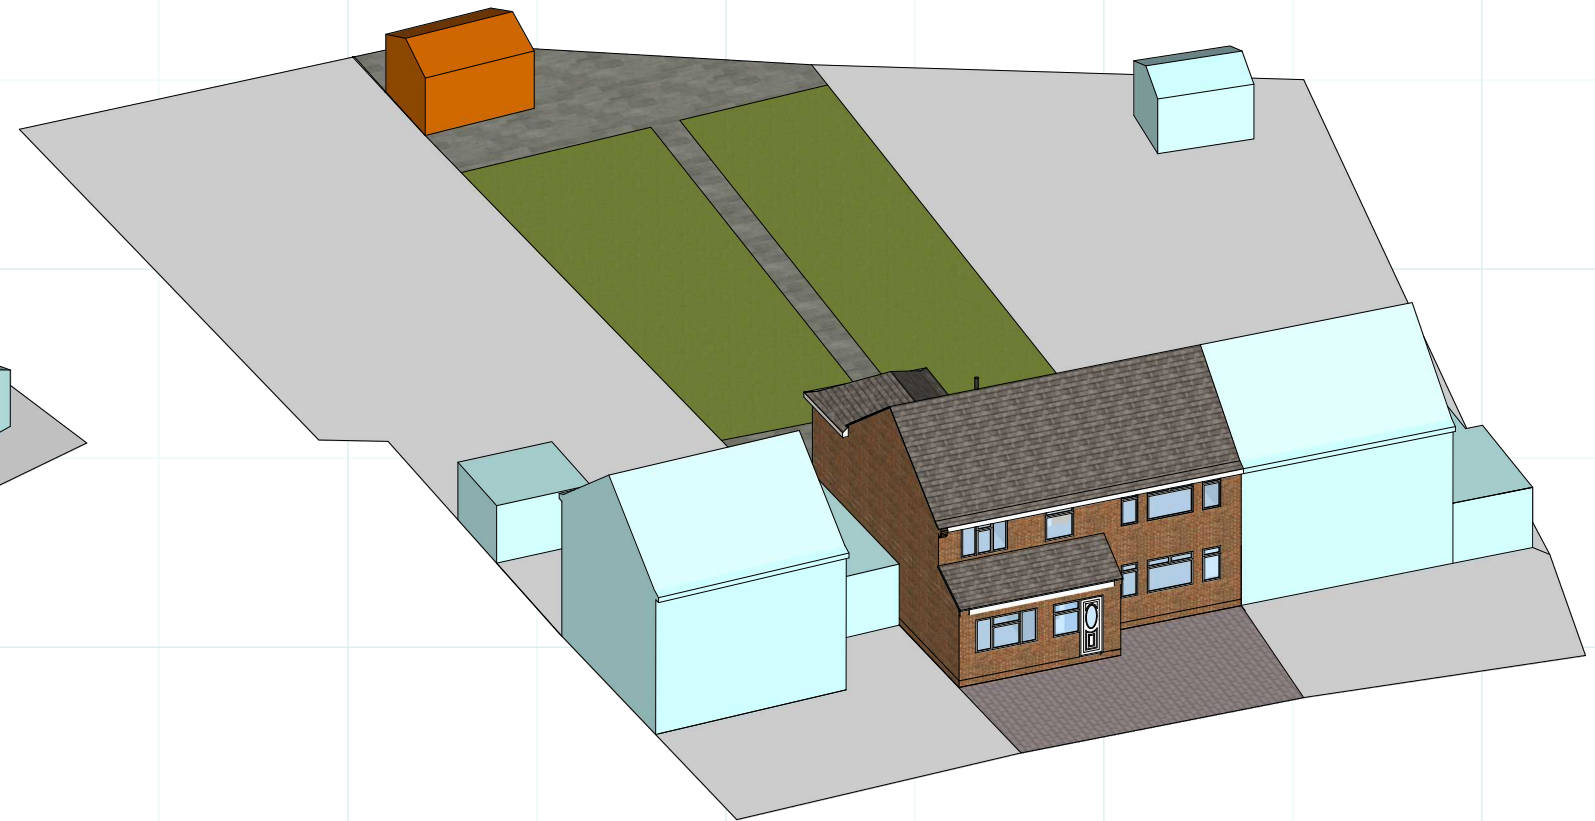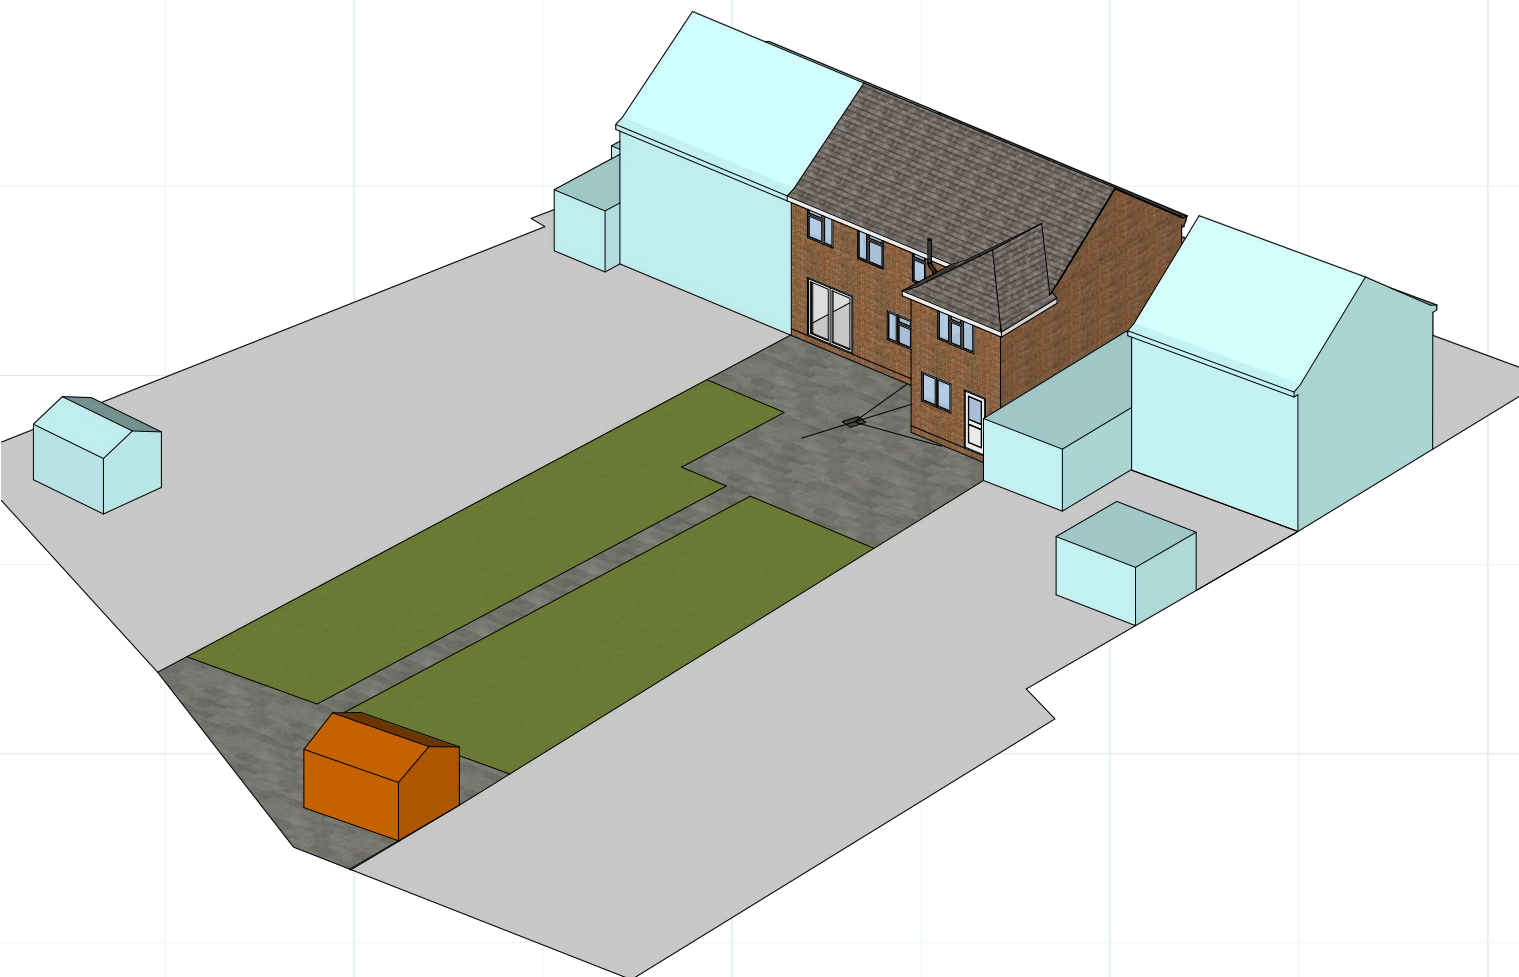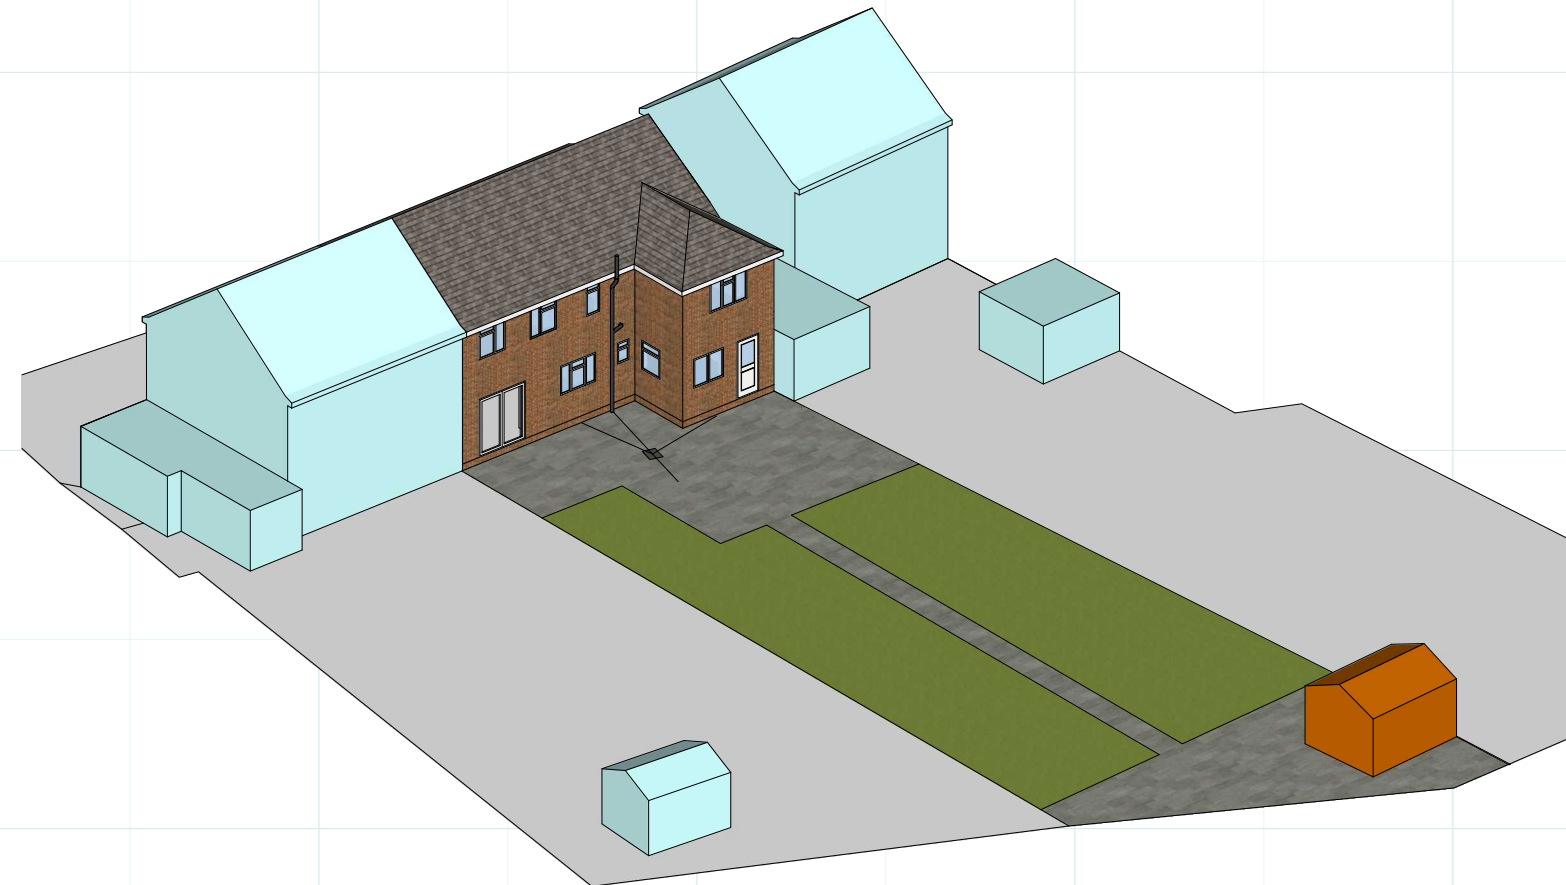


EXISTING PERSPECTIVES

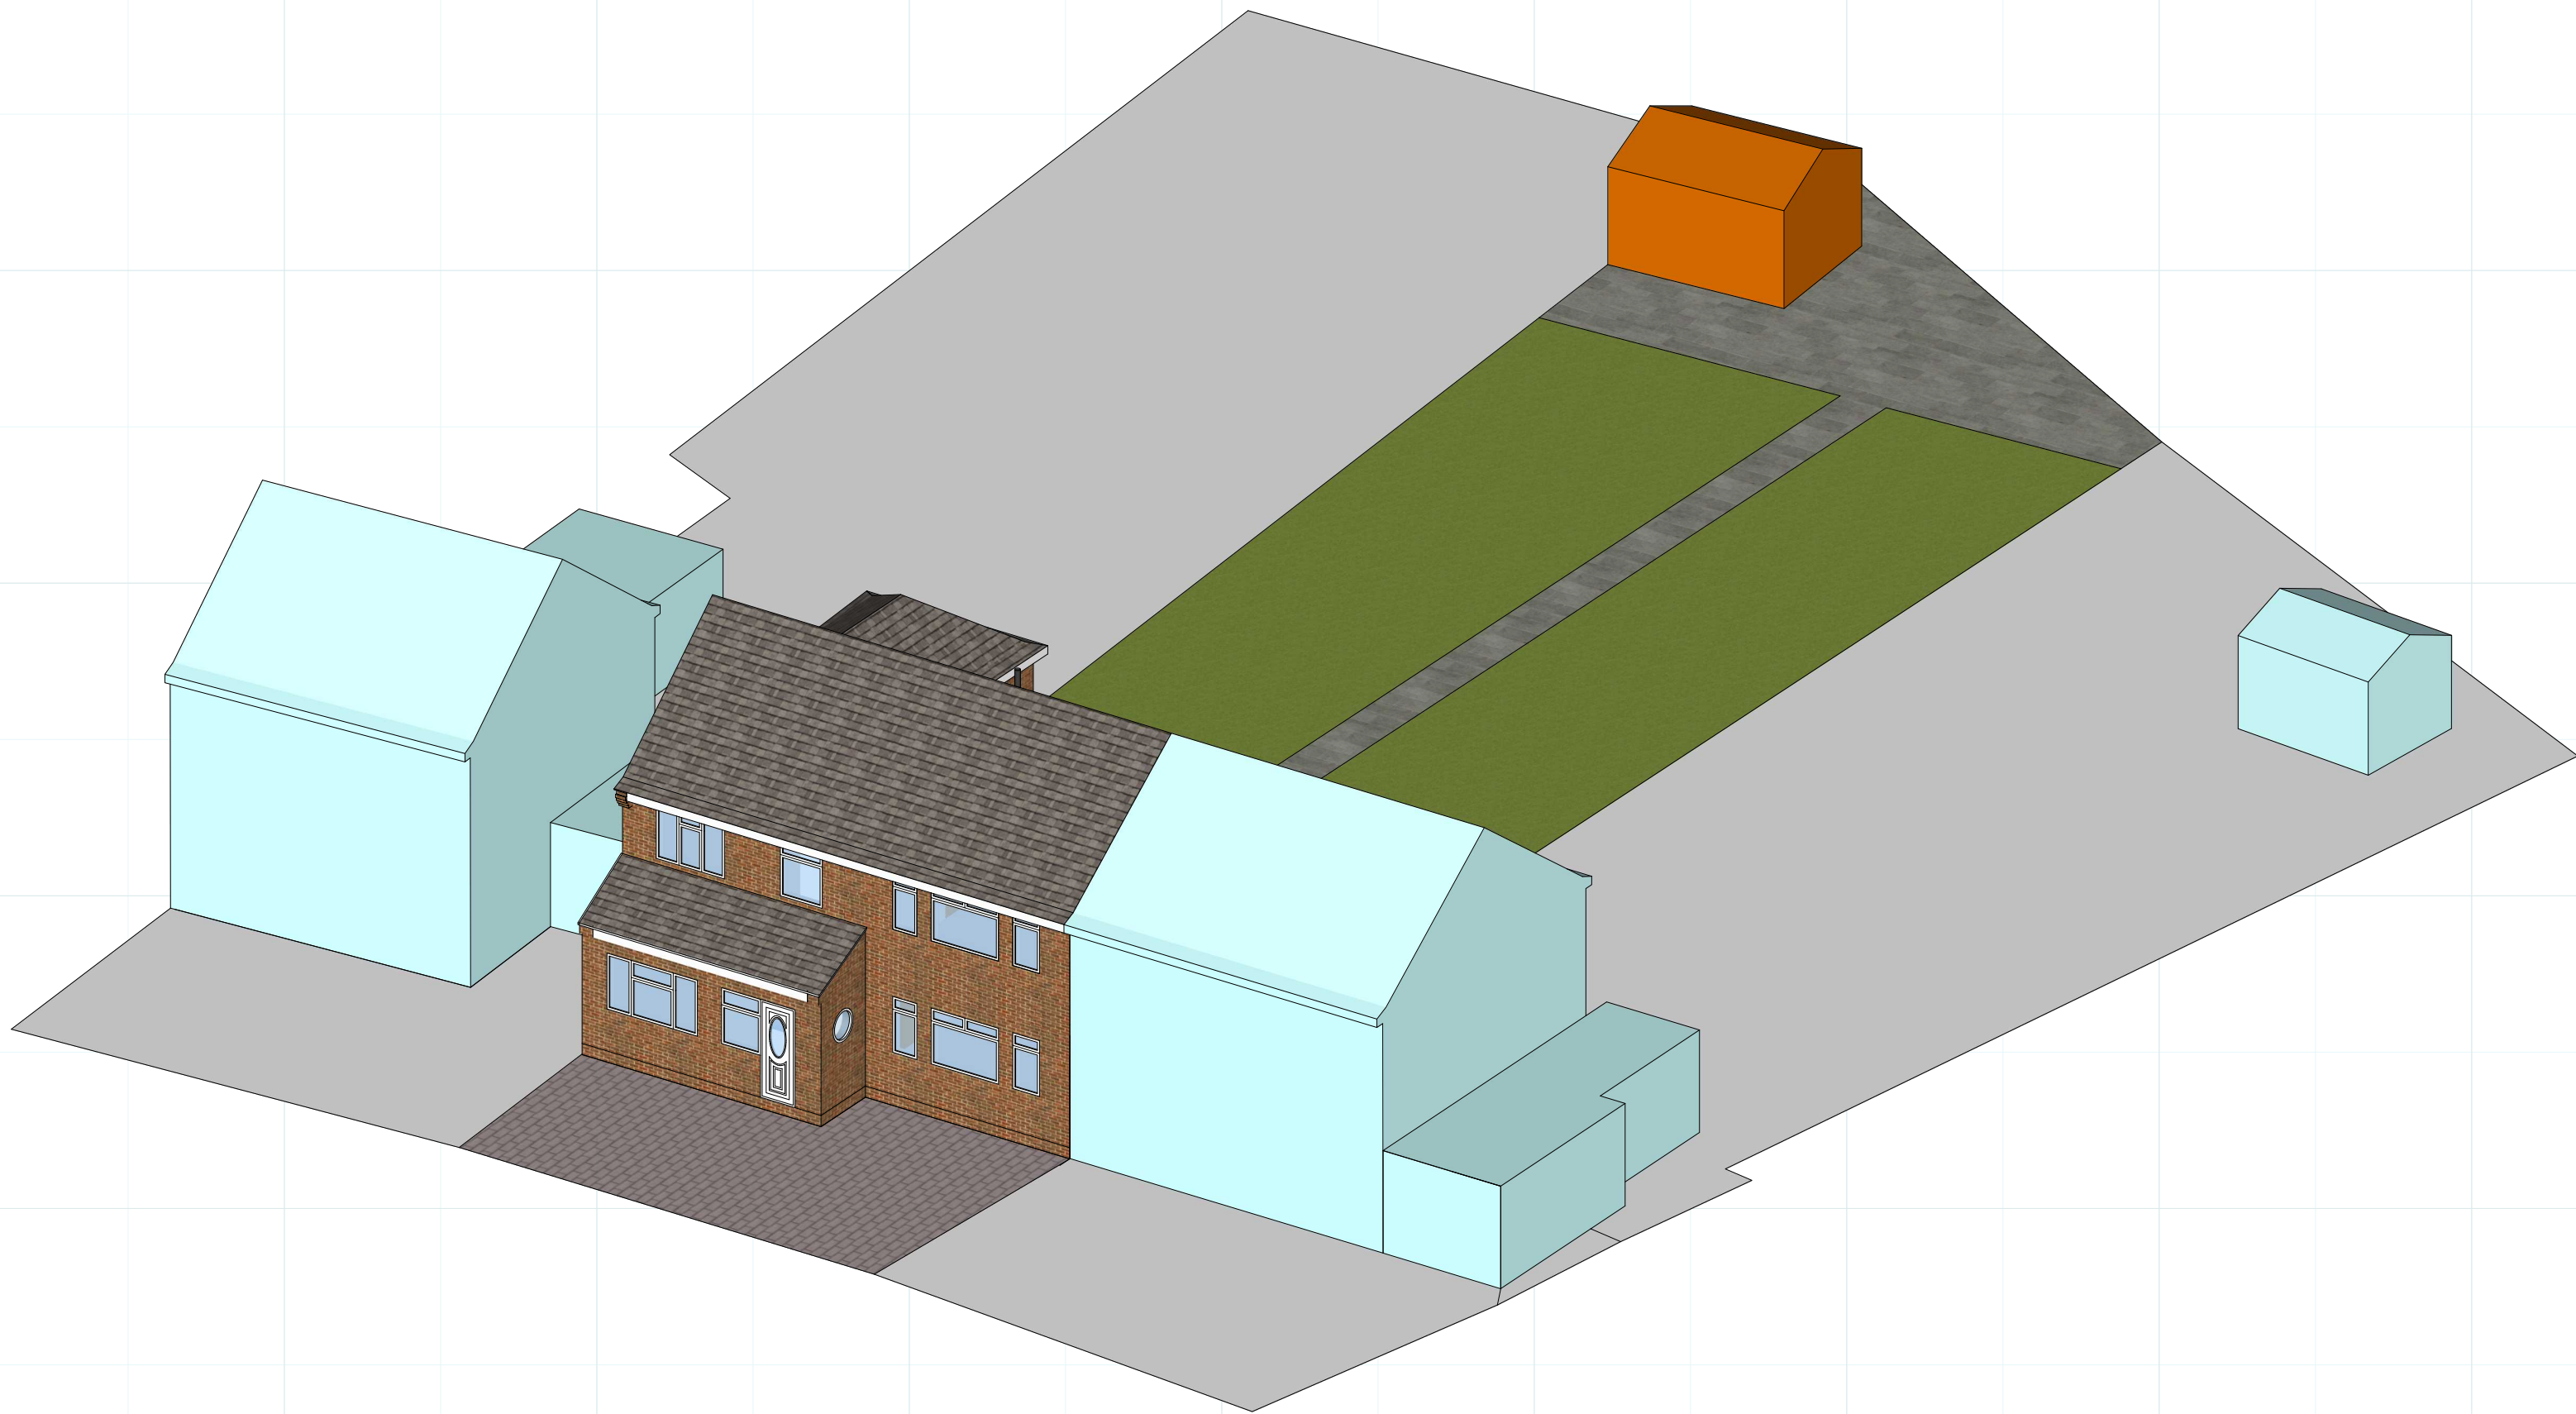


PROPOSED FRONT PERSPECTIVE 1



PROPOSED FRONT PERSPECTIVE 2

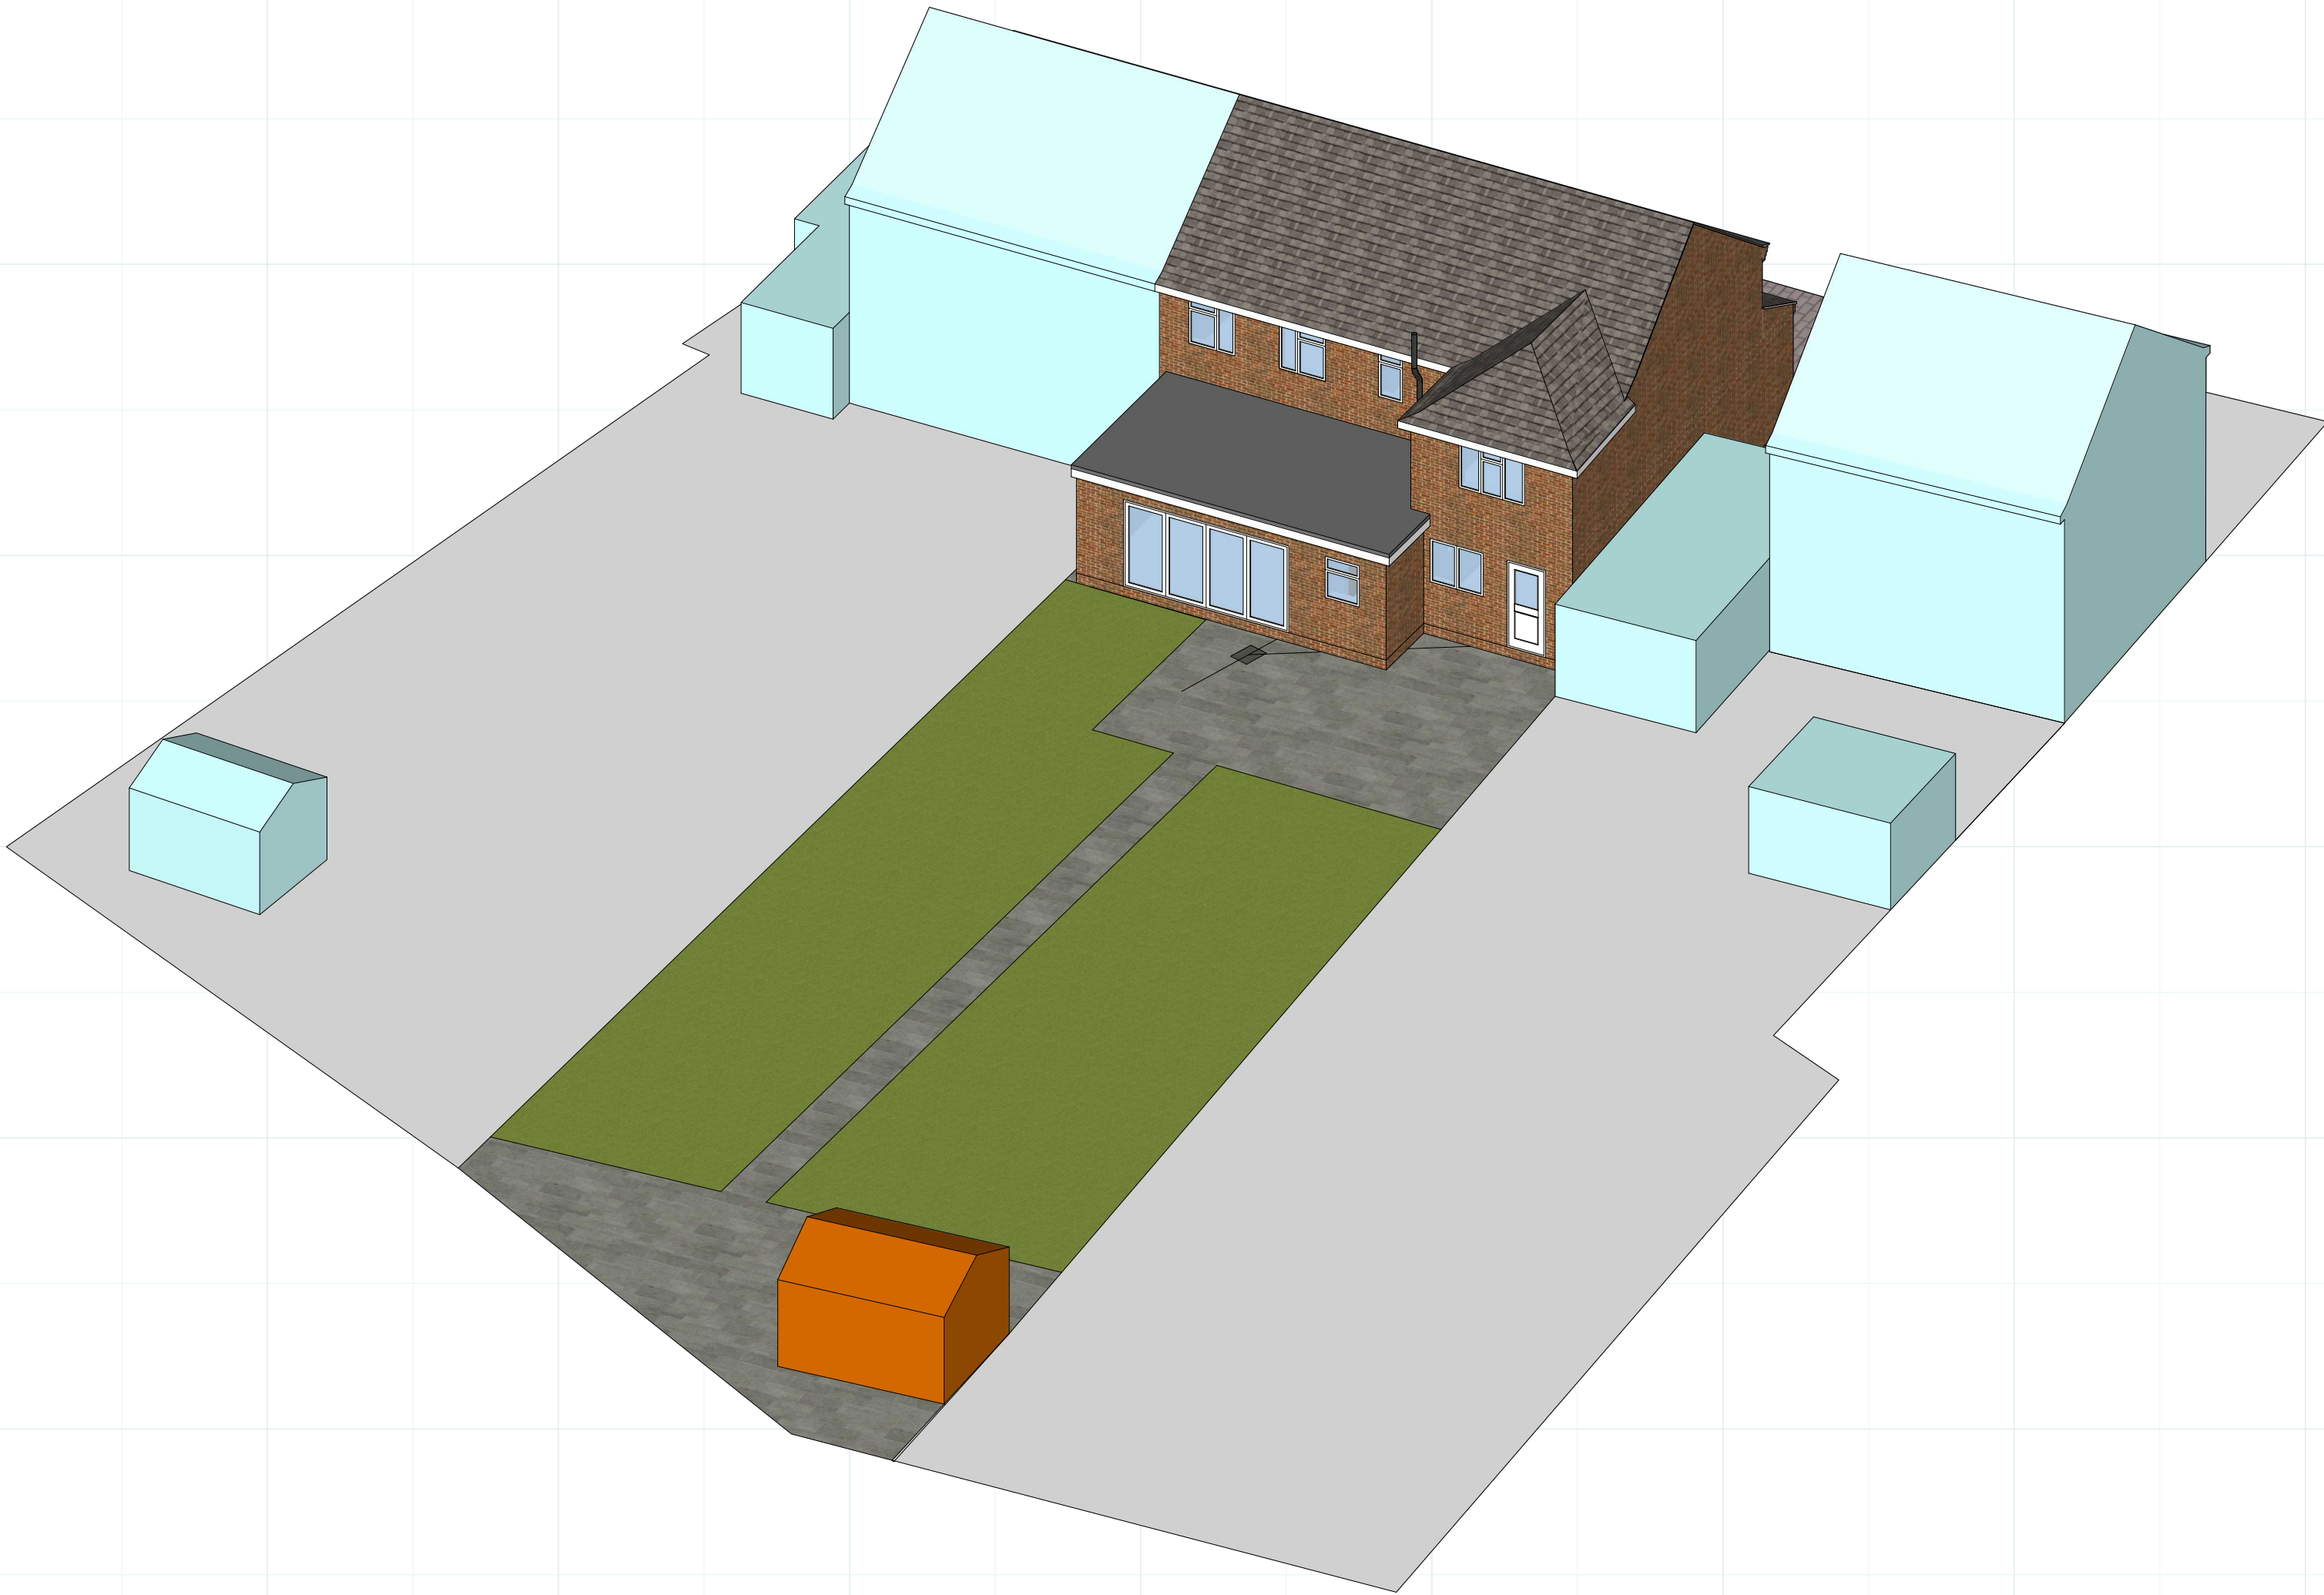

PROPOSED REAR PERSPECTIVE 1

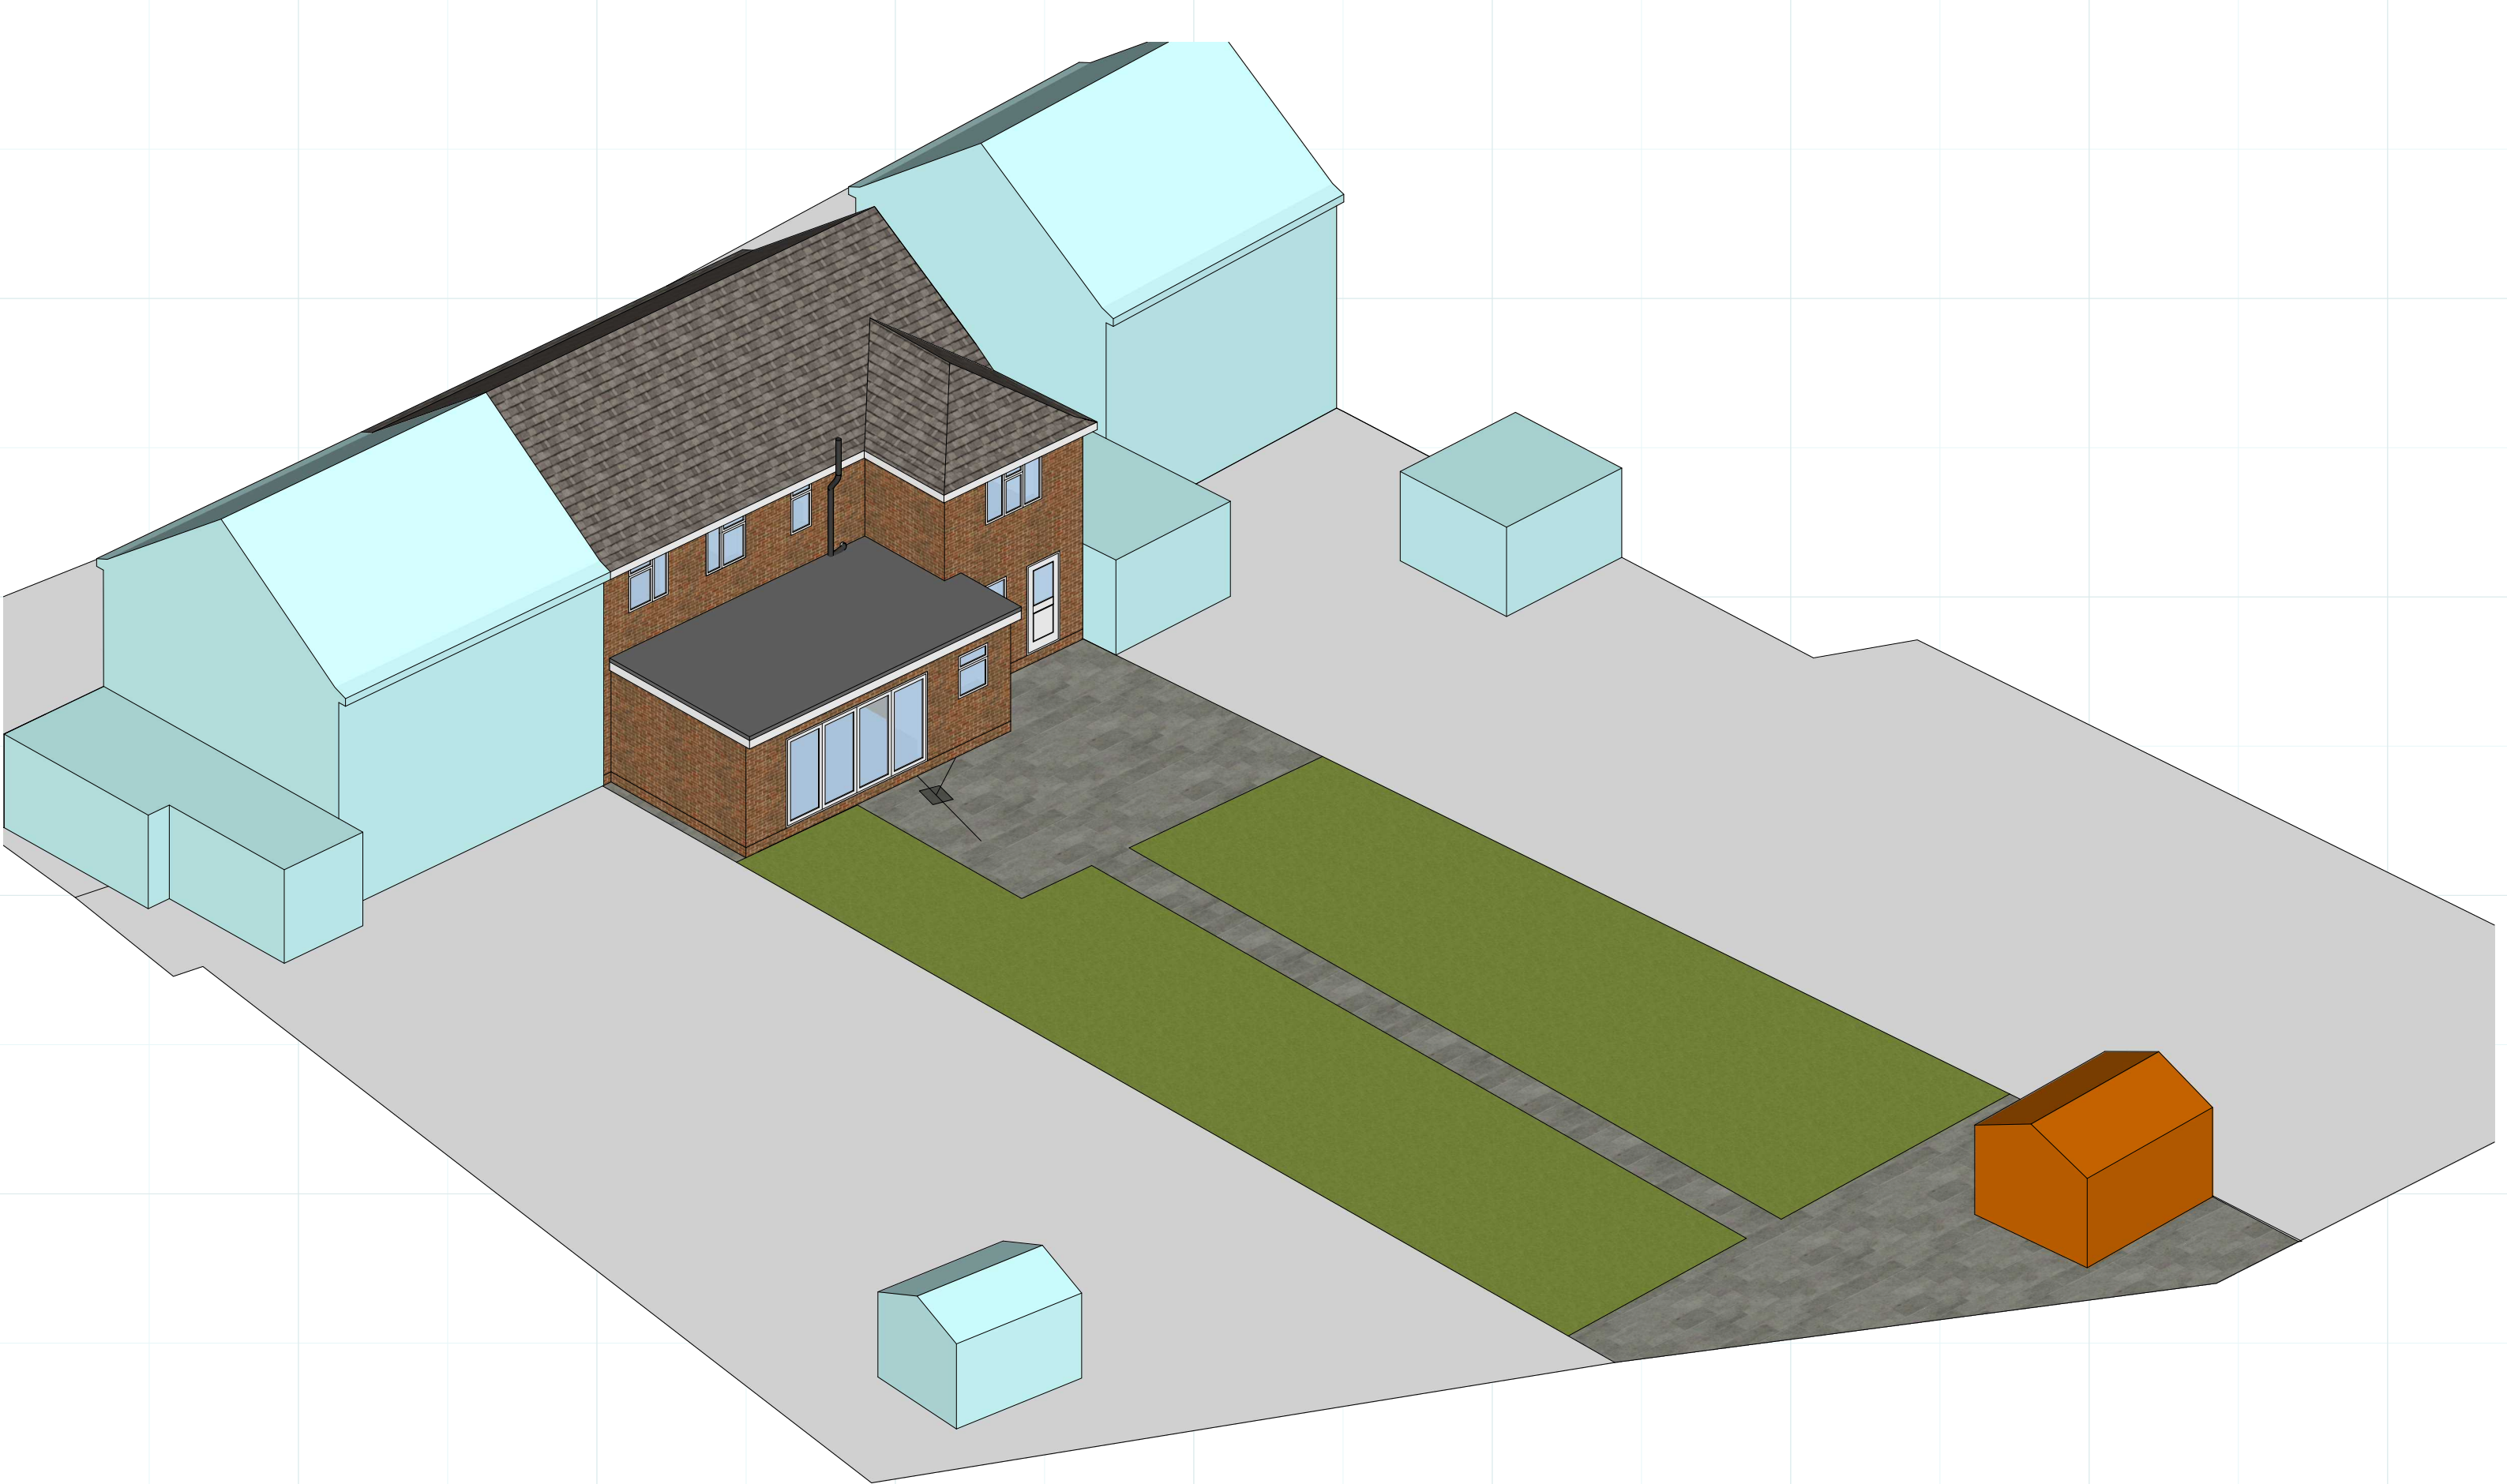

PROPOSED REAR PERSPECTIVE 2