

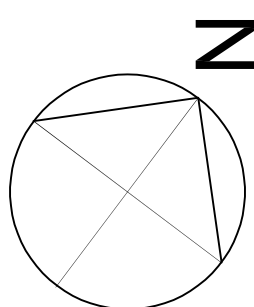


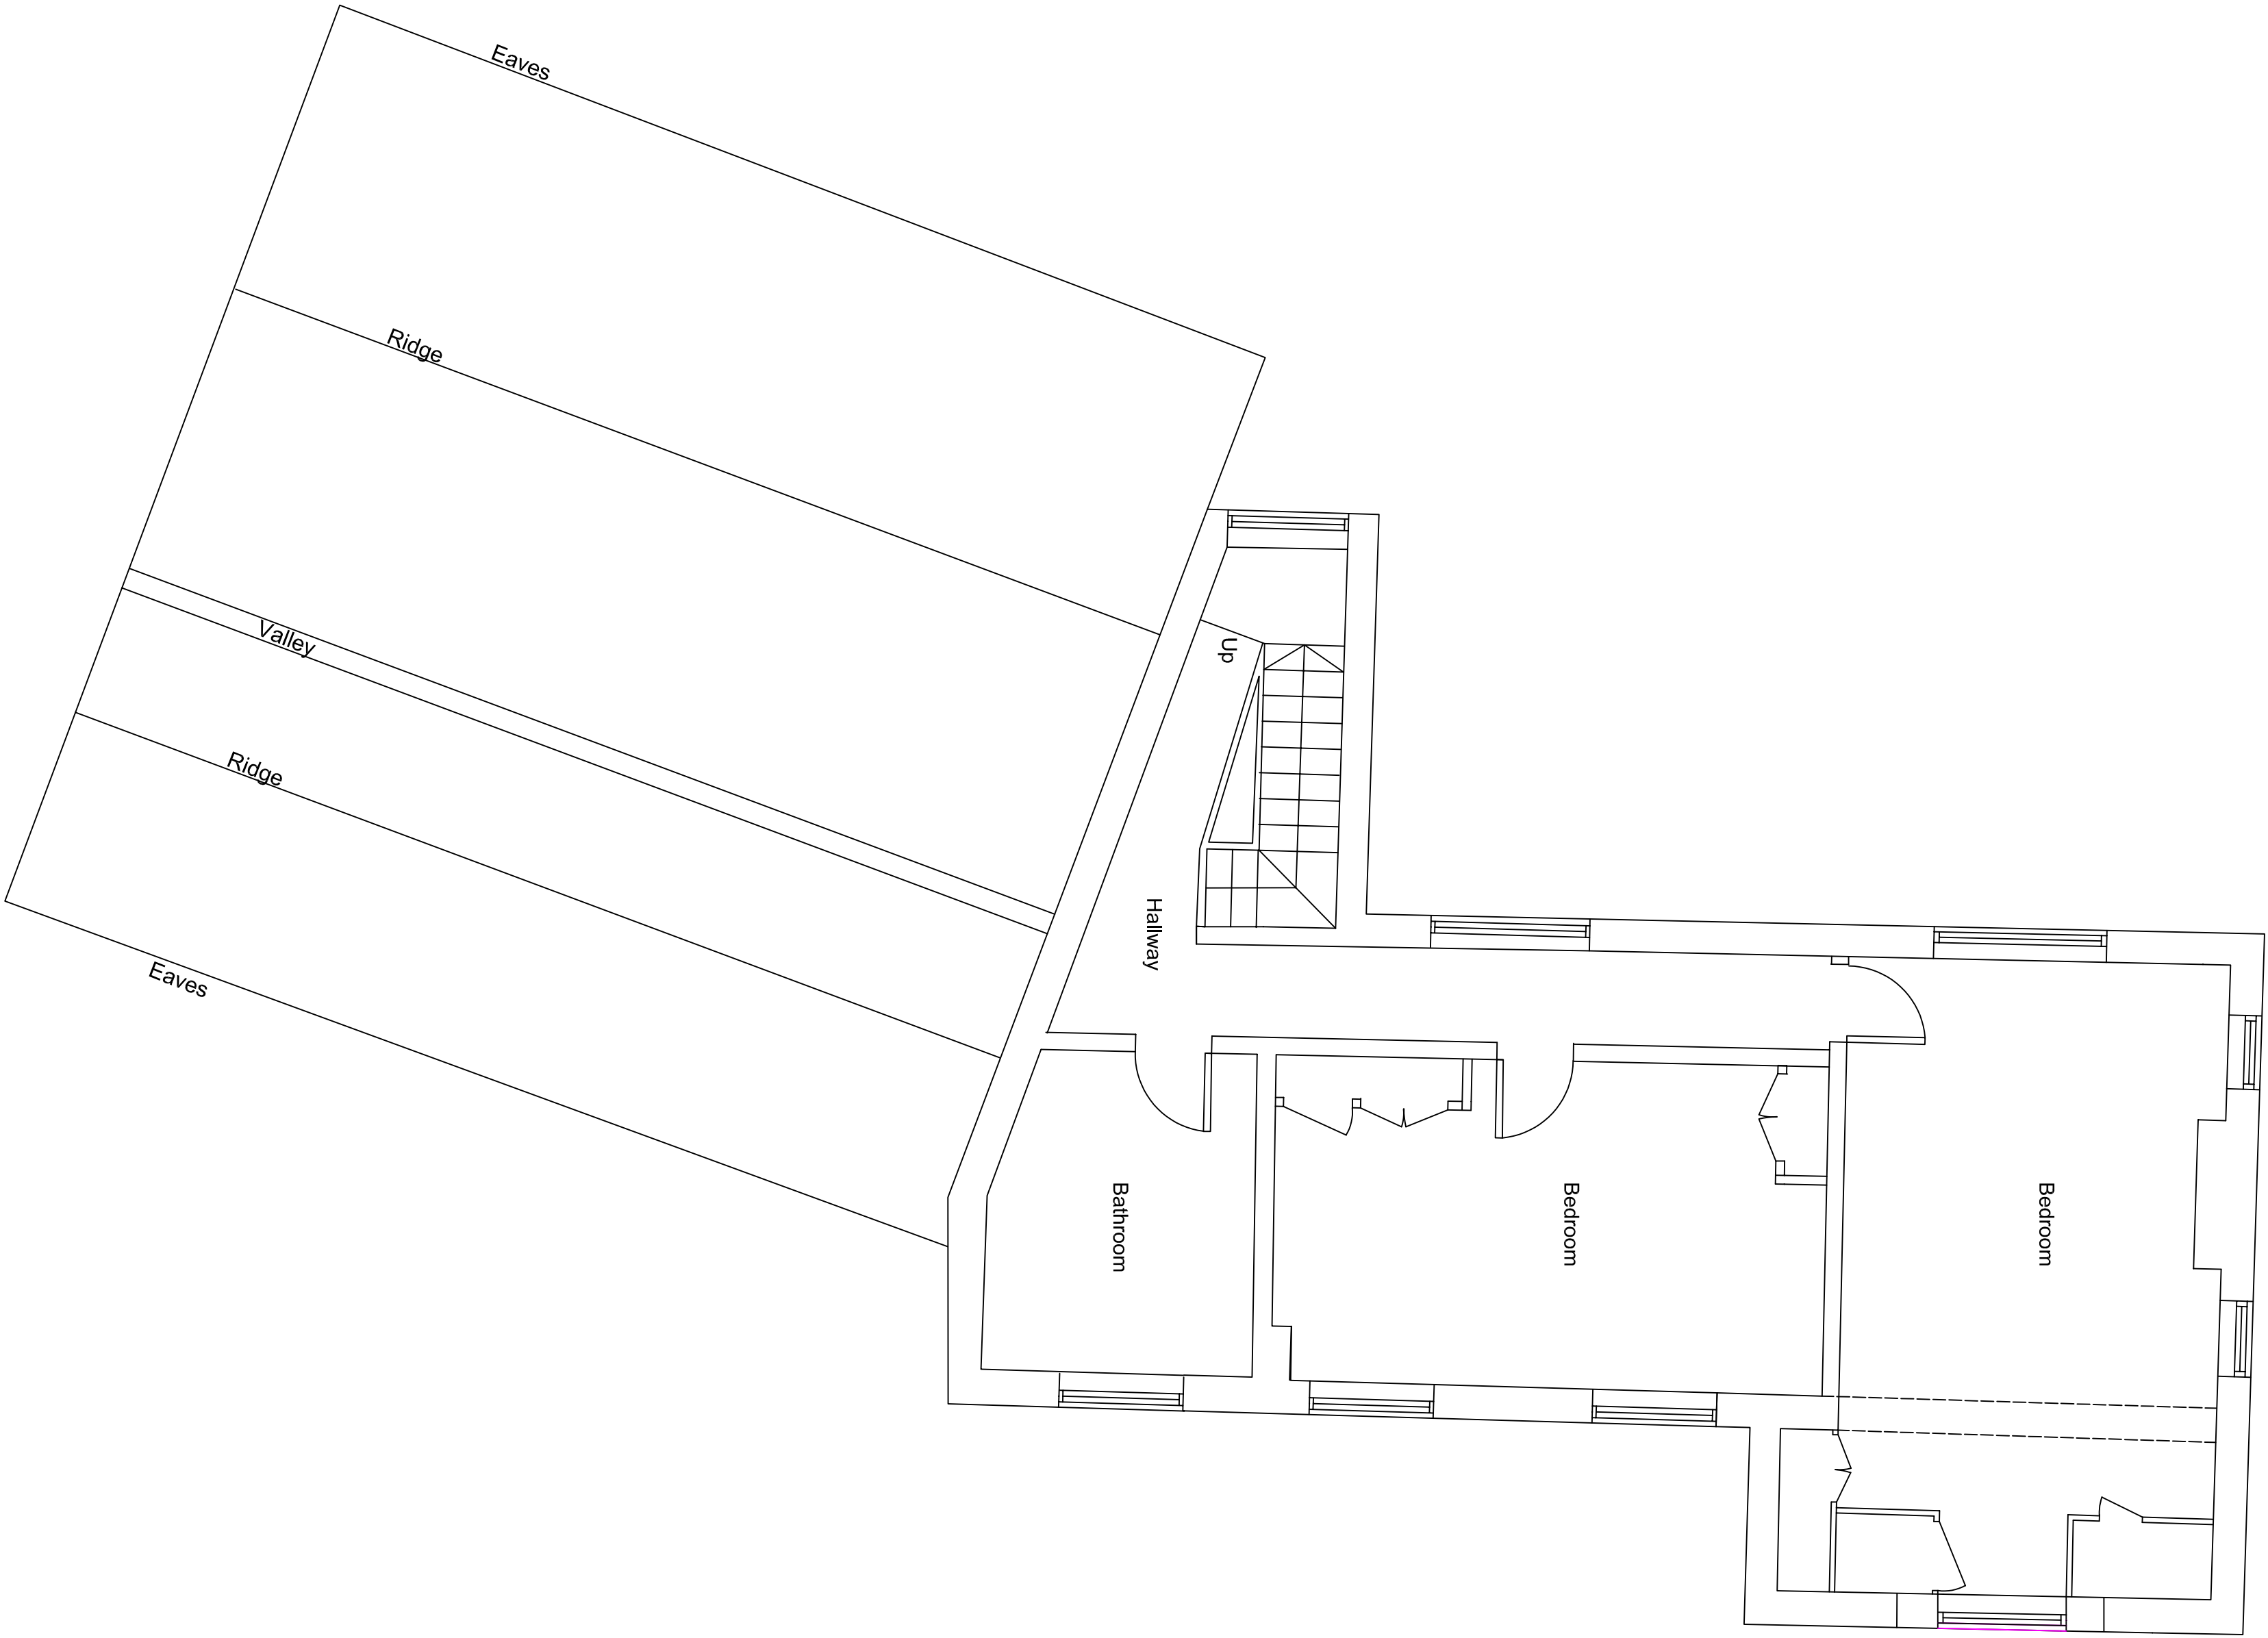

Existing Second Floor Plan

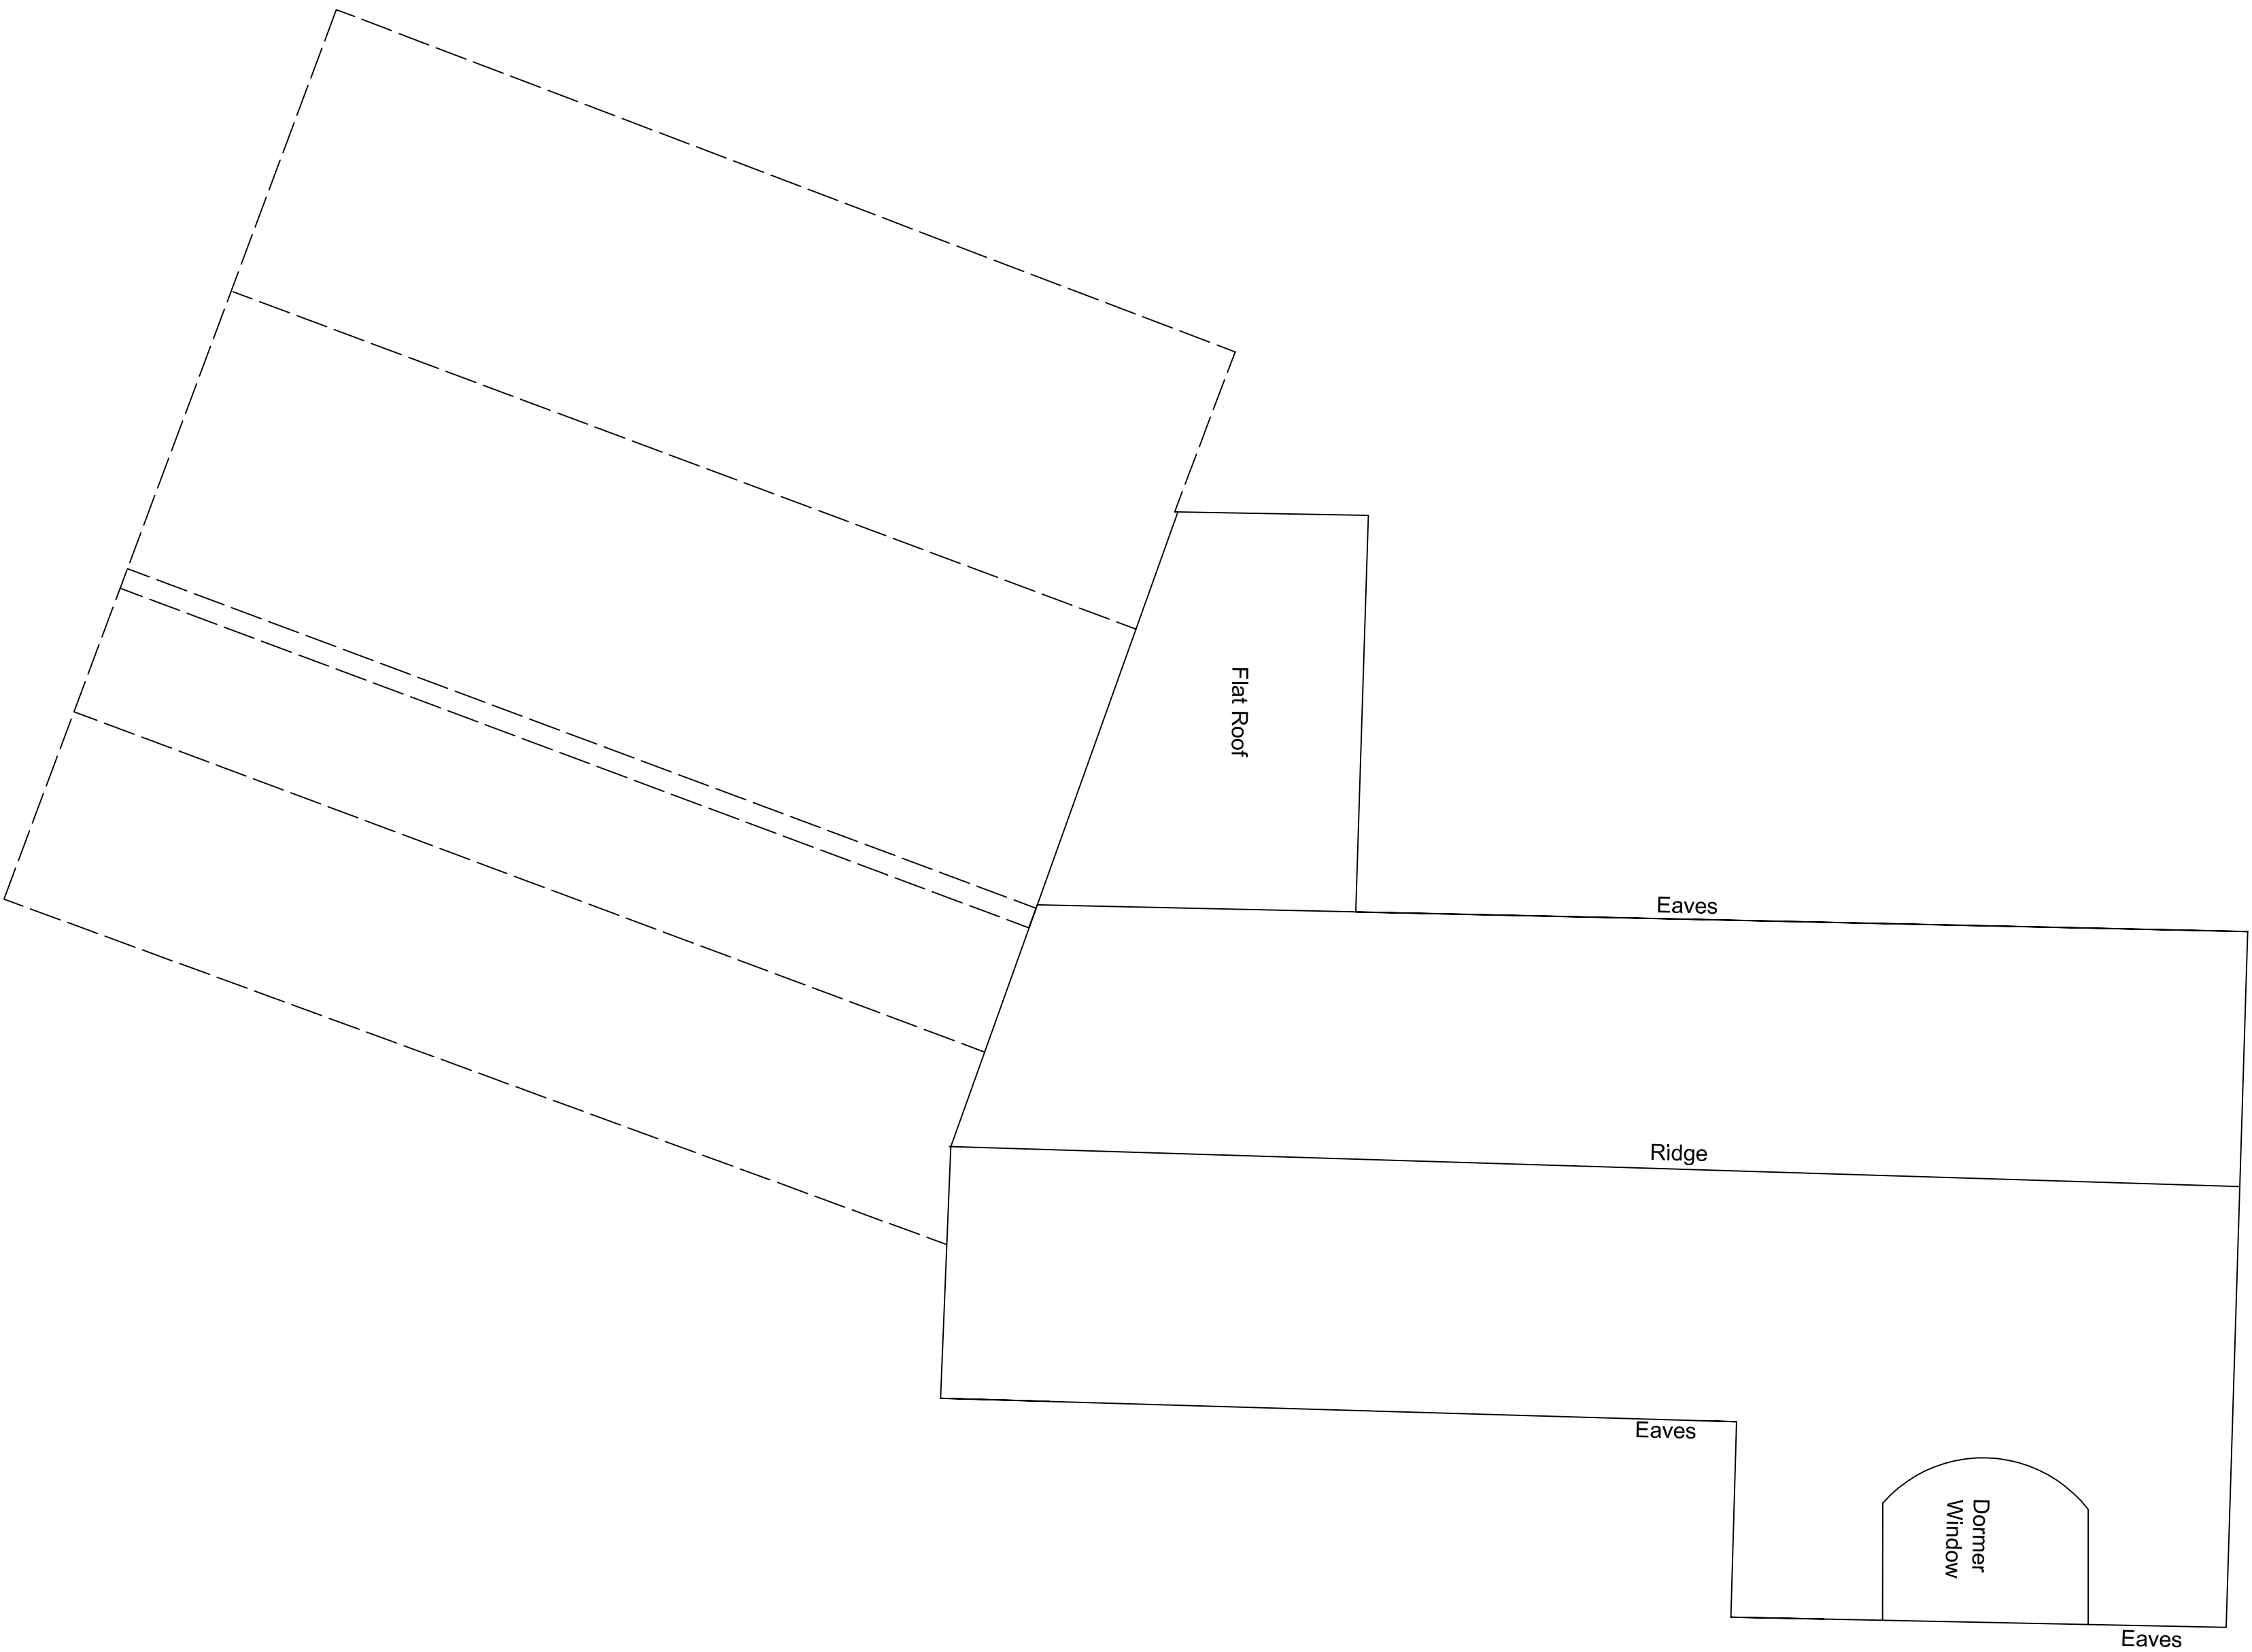

Existing Roof Plan

Revision	Description	Date	By	Ctd
Inspire No:		Date: Aug 2026		
Client:				
Project Address: Saffron Cottage South Street, Emsworth				
Drawing Title: Existing Second Floor and Roof Plan				
Drawn: JJC		Scale: 1:50 @ A1		
Checked:		Date Created: 10.08.26		
Project Name	Floor	Number	Stage	Revision
SC	02/RF	03		01