
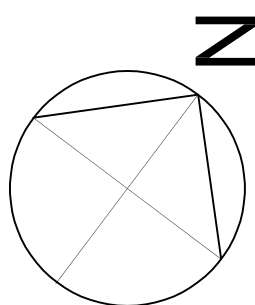


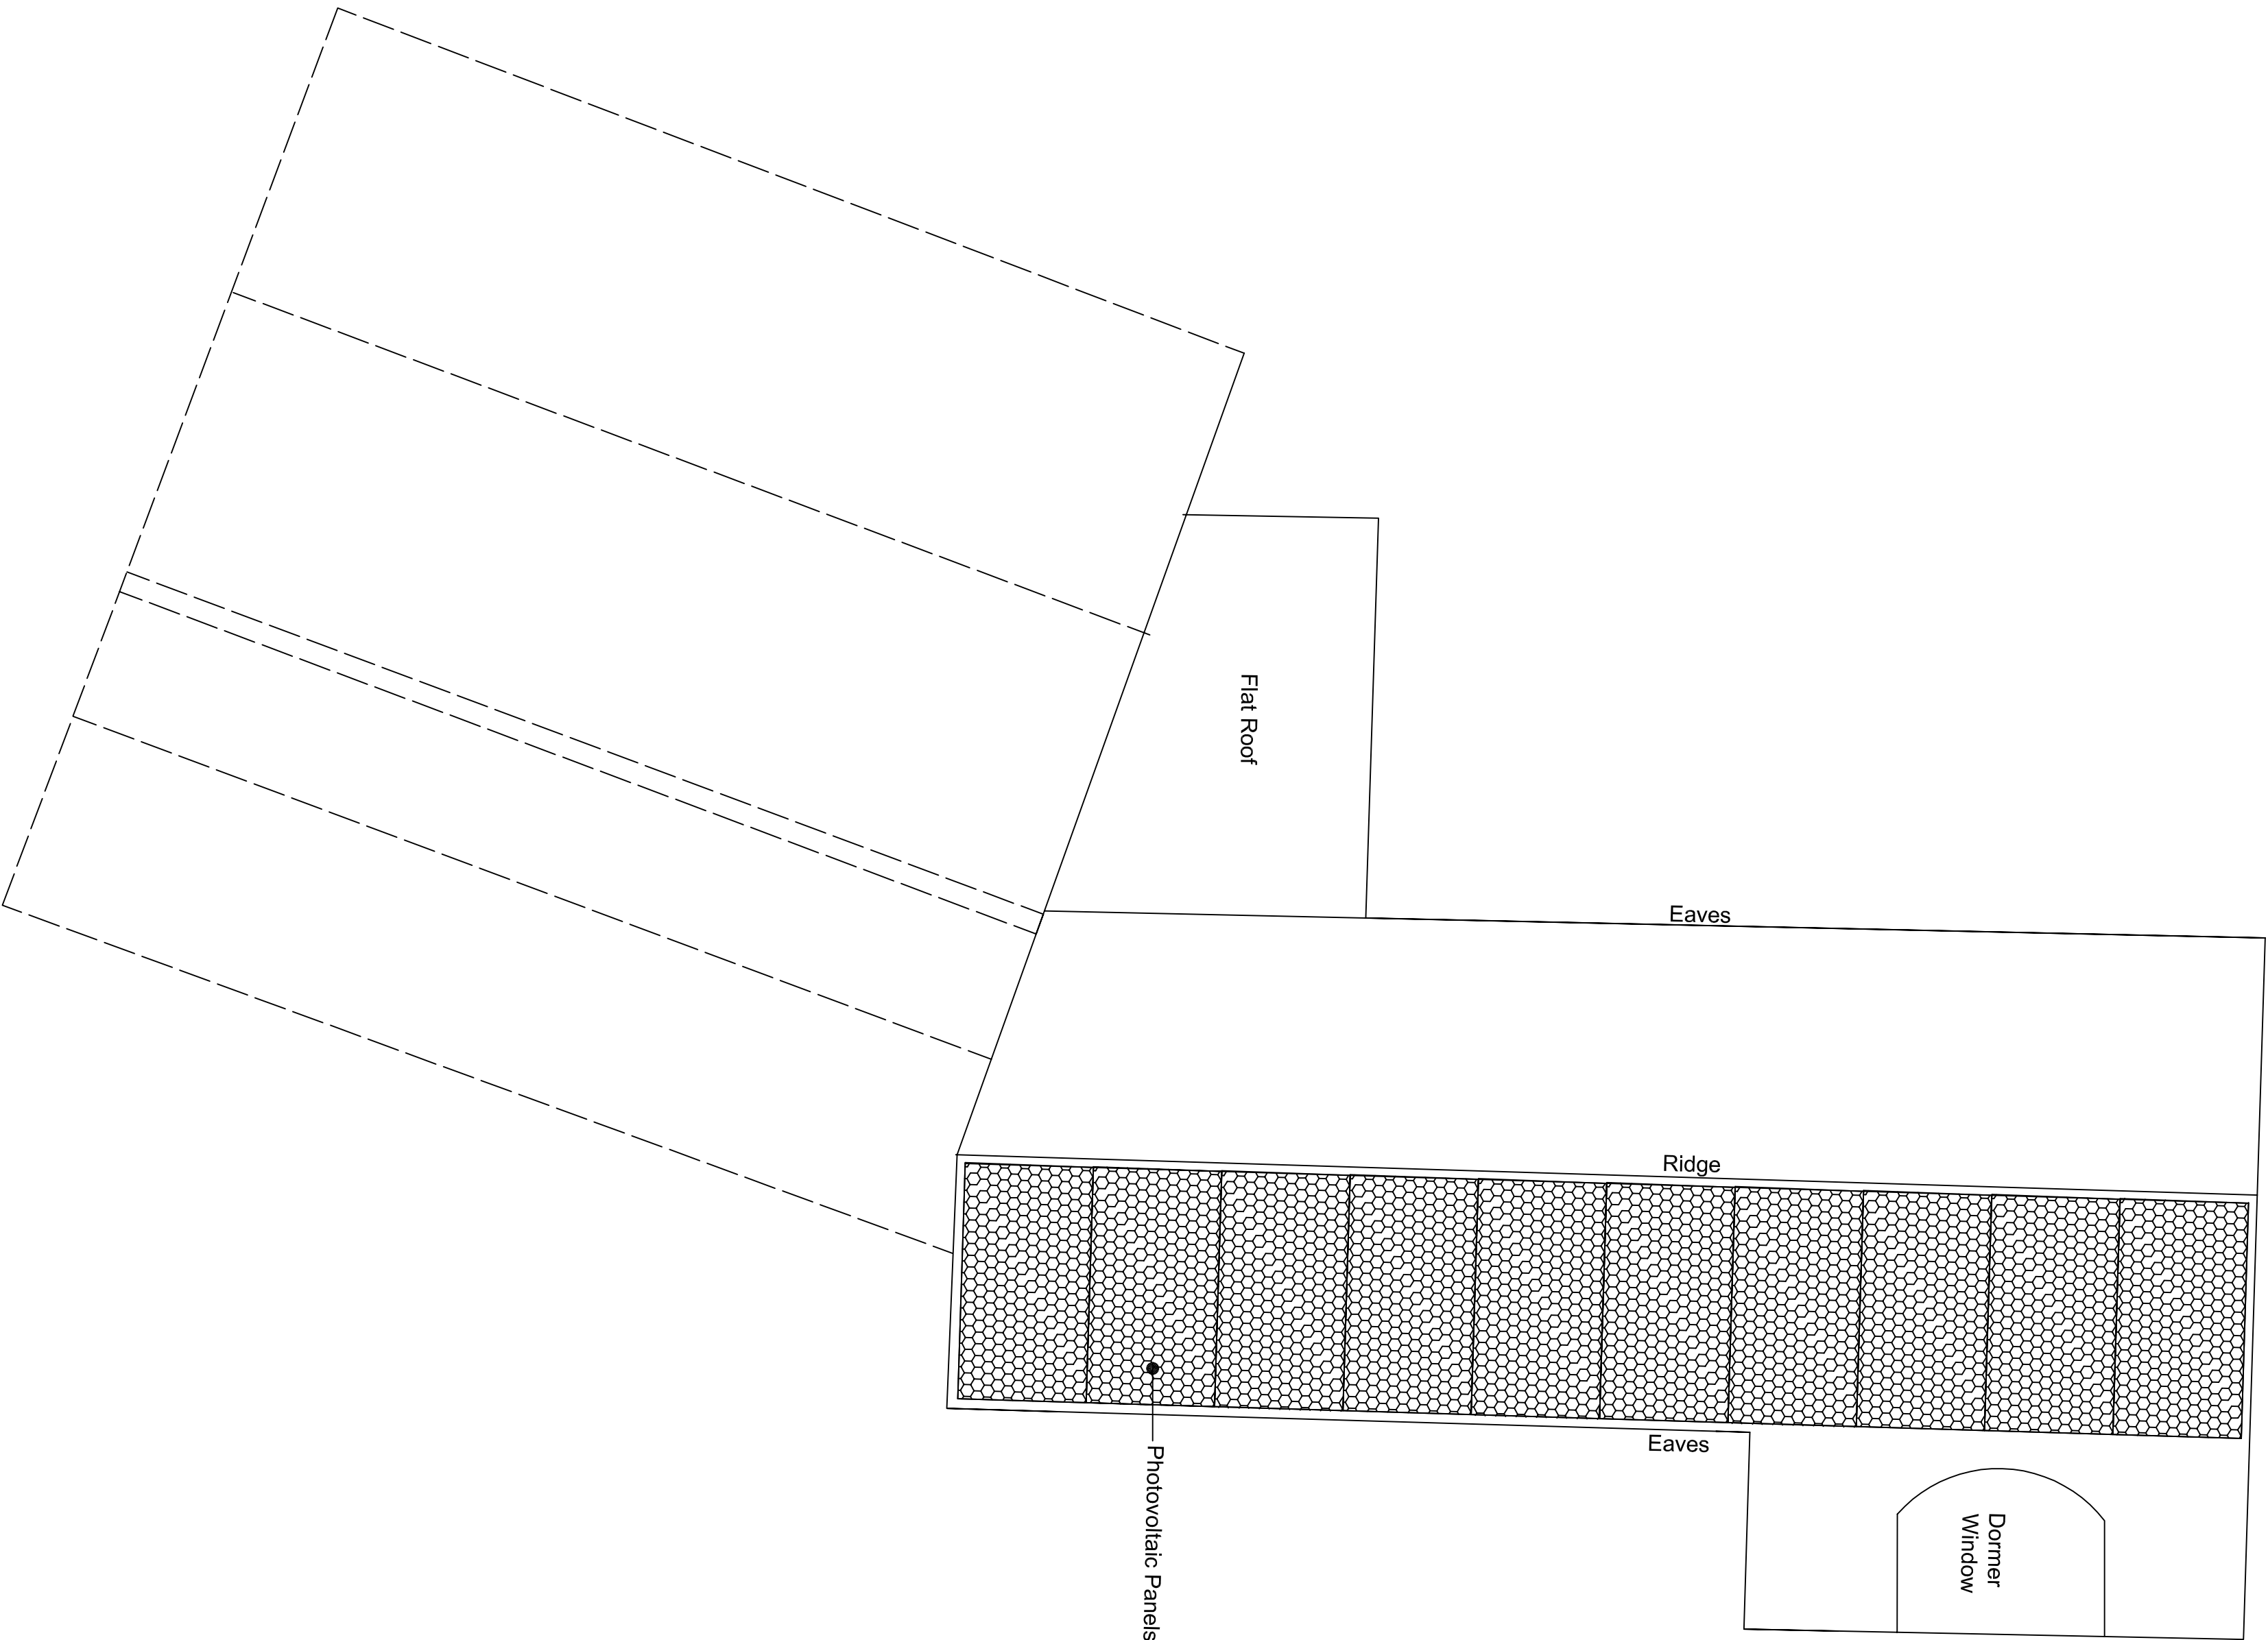

Proposed Roof Plan

Revision	Description	Date	By	Ckd
Inspire No:	Date Aug 2026			
Client:				
Project Address: Saffron Cottage South Street, Emsworth				
Drawing Title: Proposed Roof Plan				
Drawn:	Scale:			
JJC	1:50@A1			
Checked:	Date Created: 10.08.26			
Project Name	Floor	Number	Stage	Revision
SC	RF	04		01