




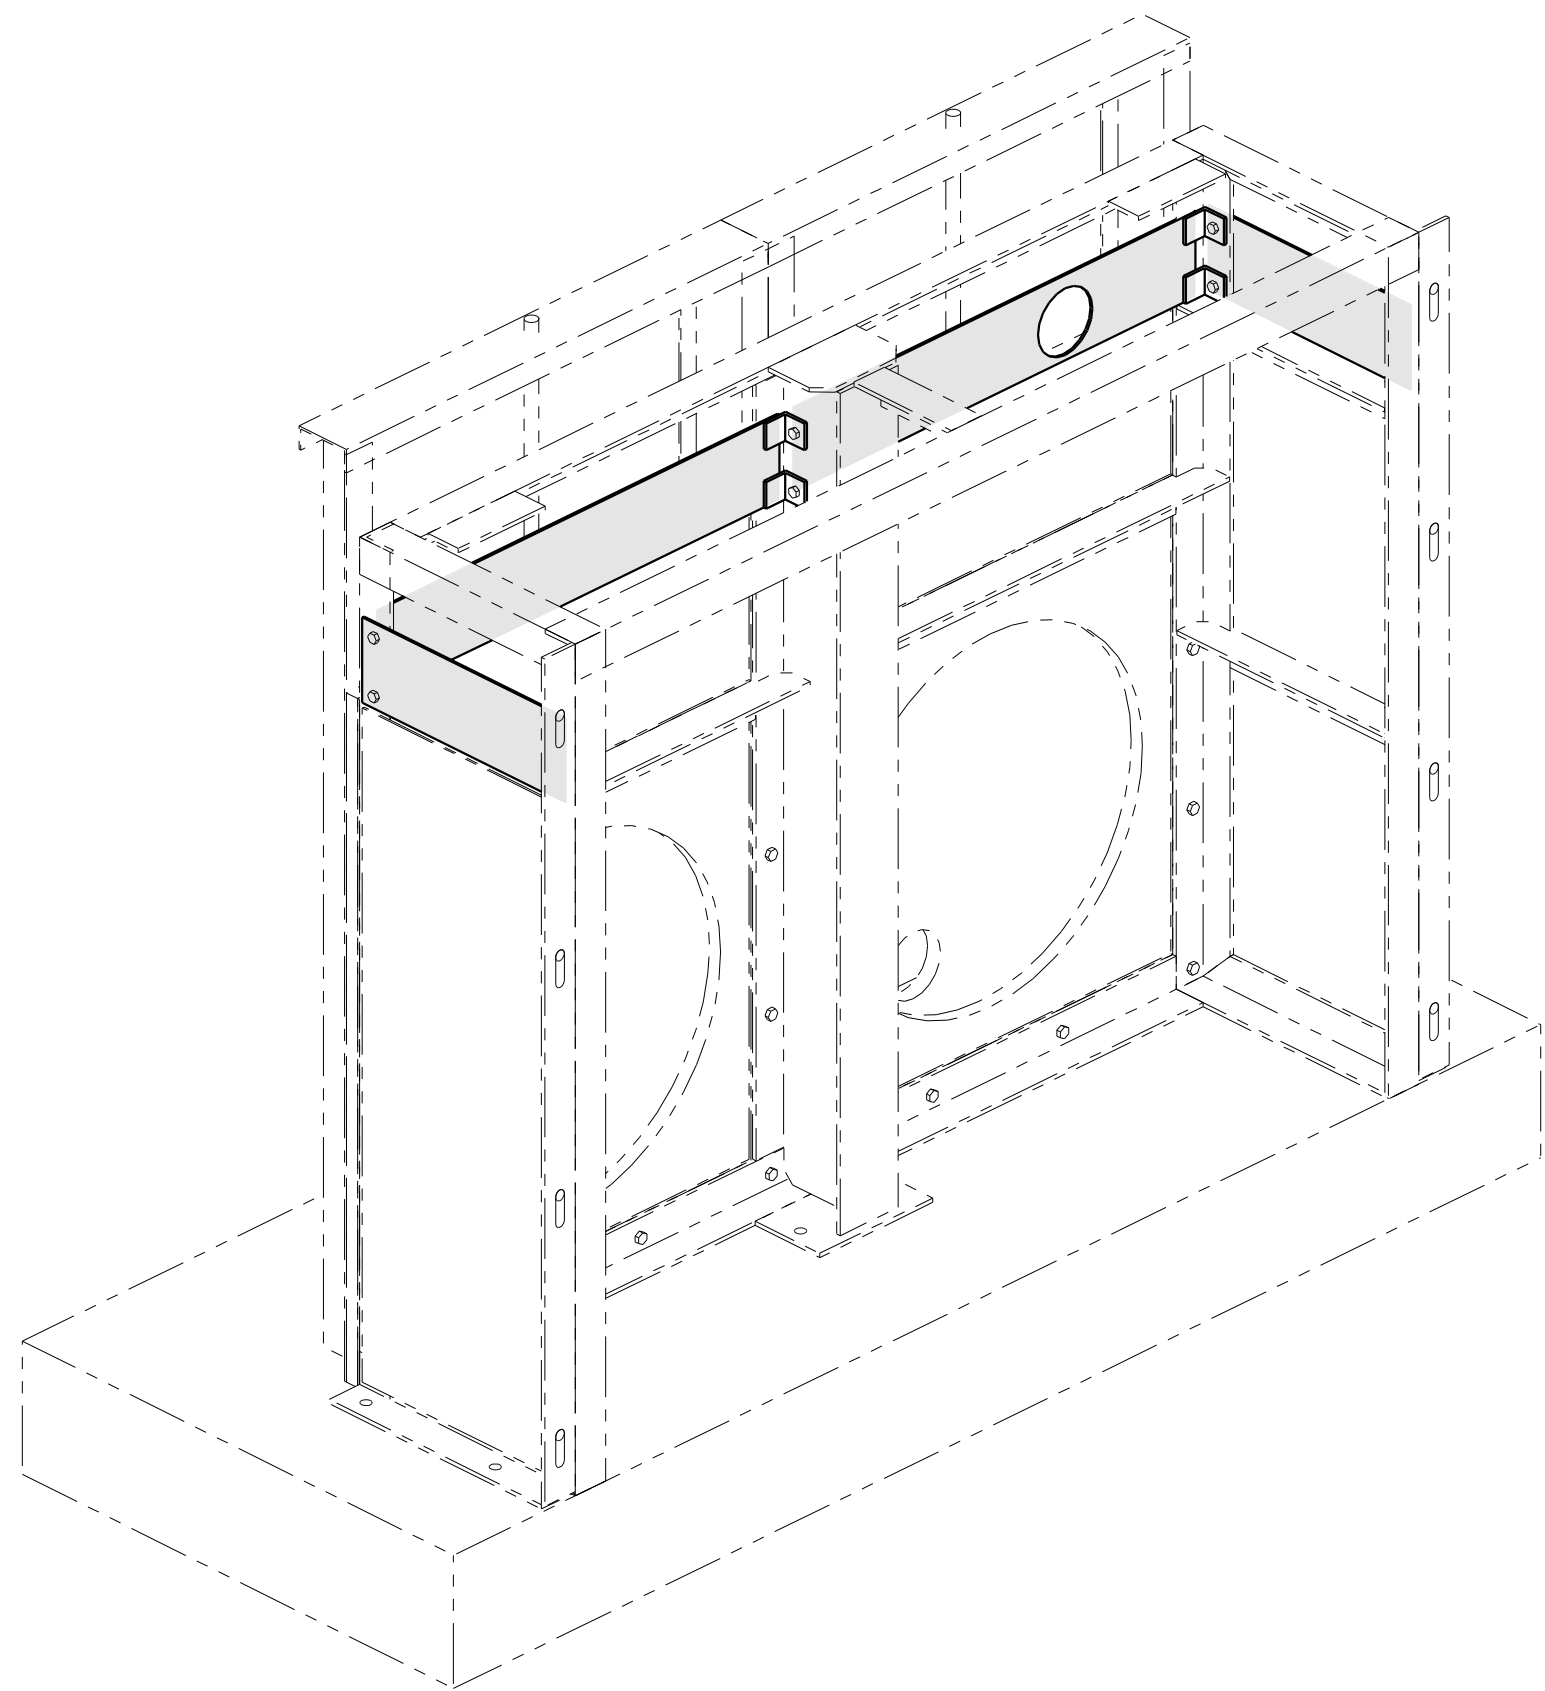


3D VIEW

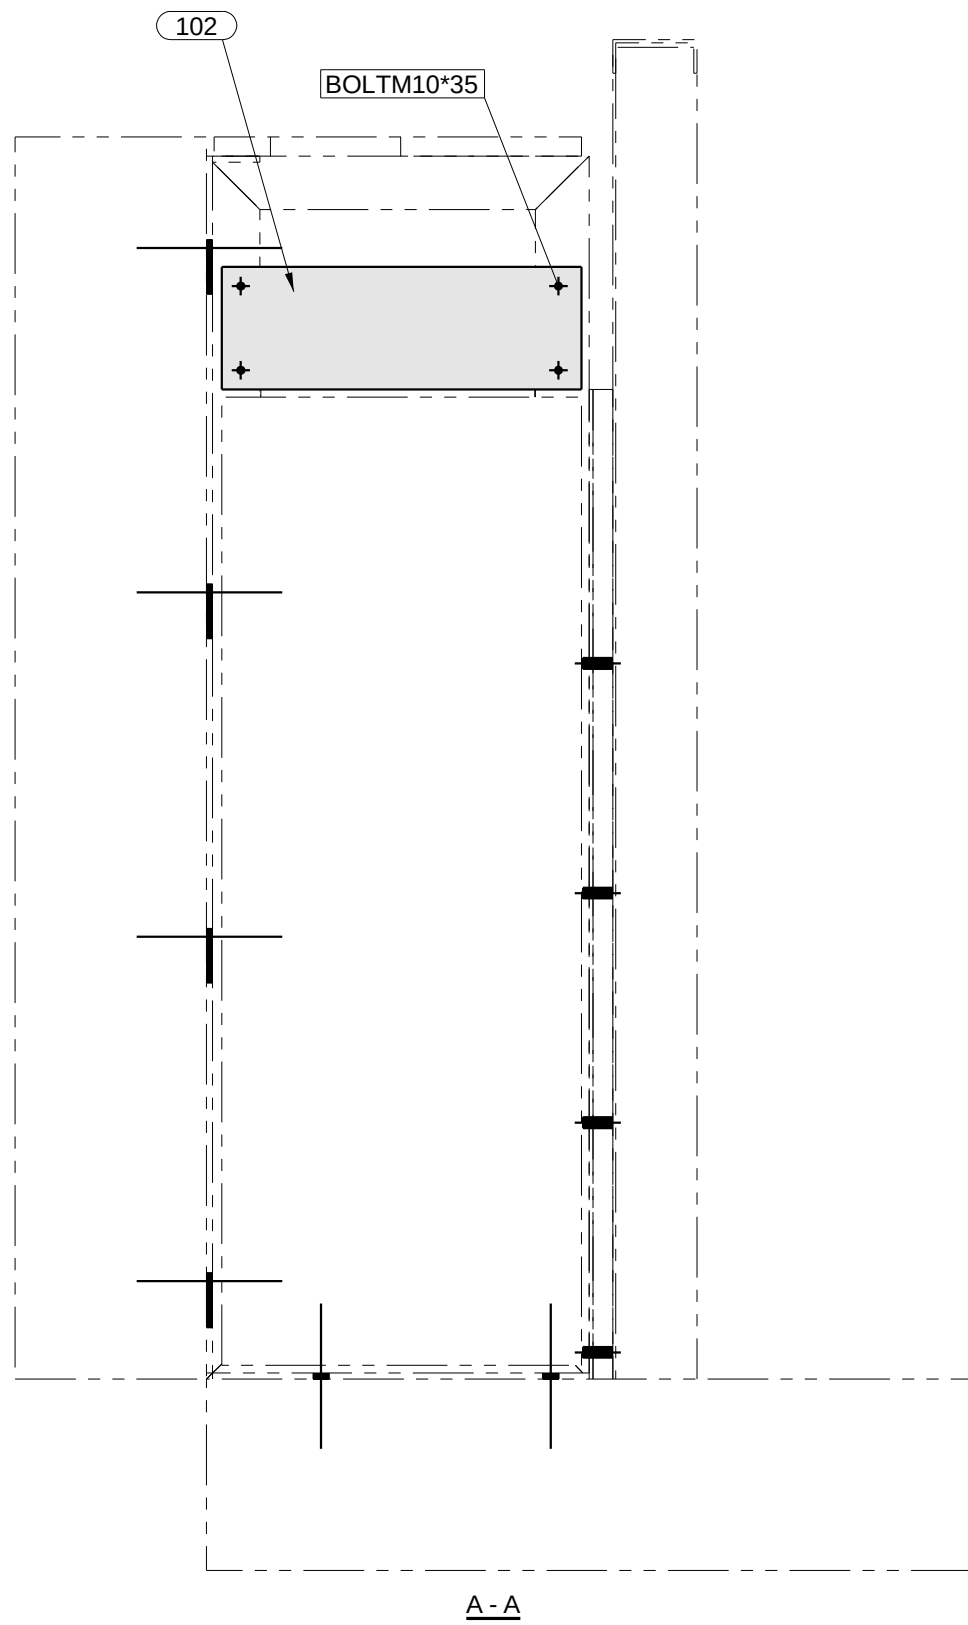


A-A

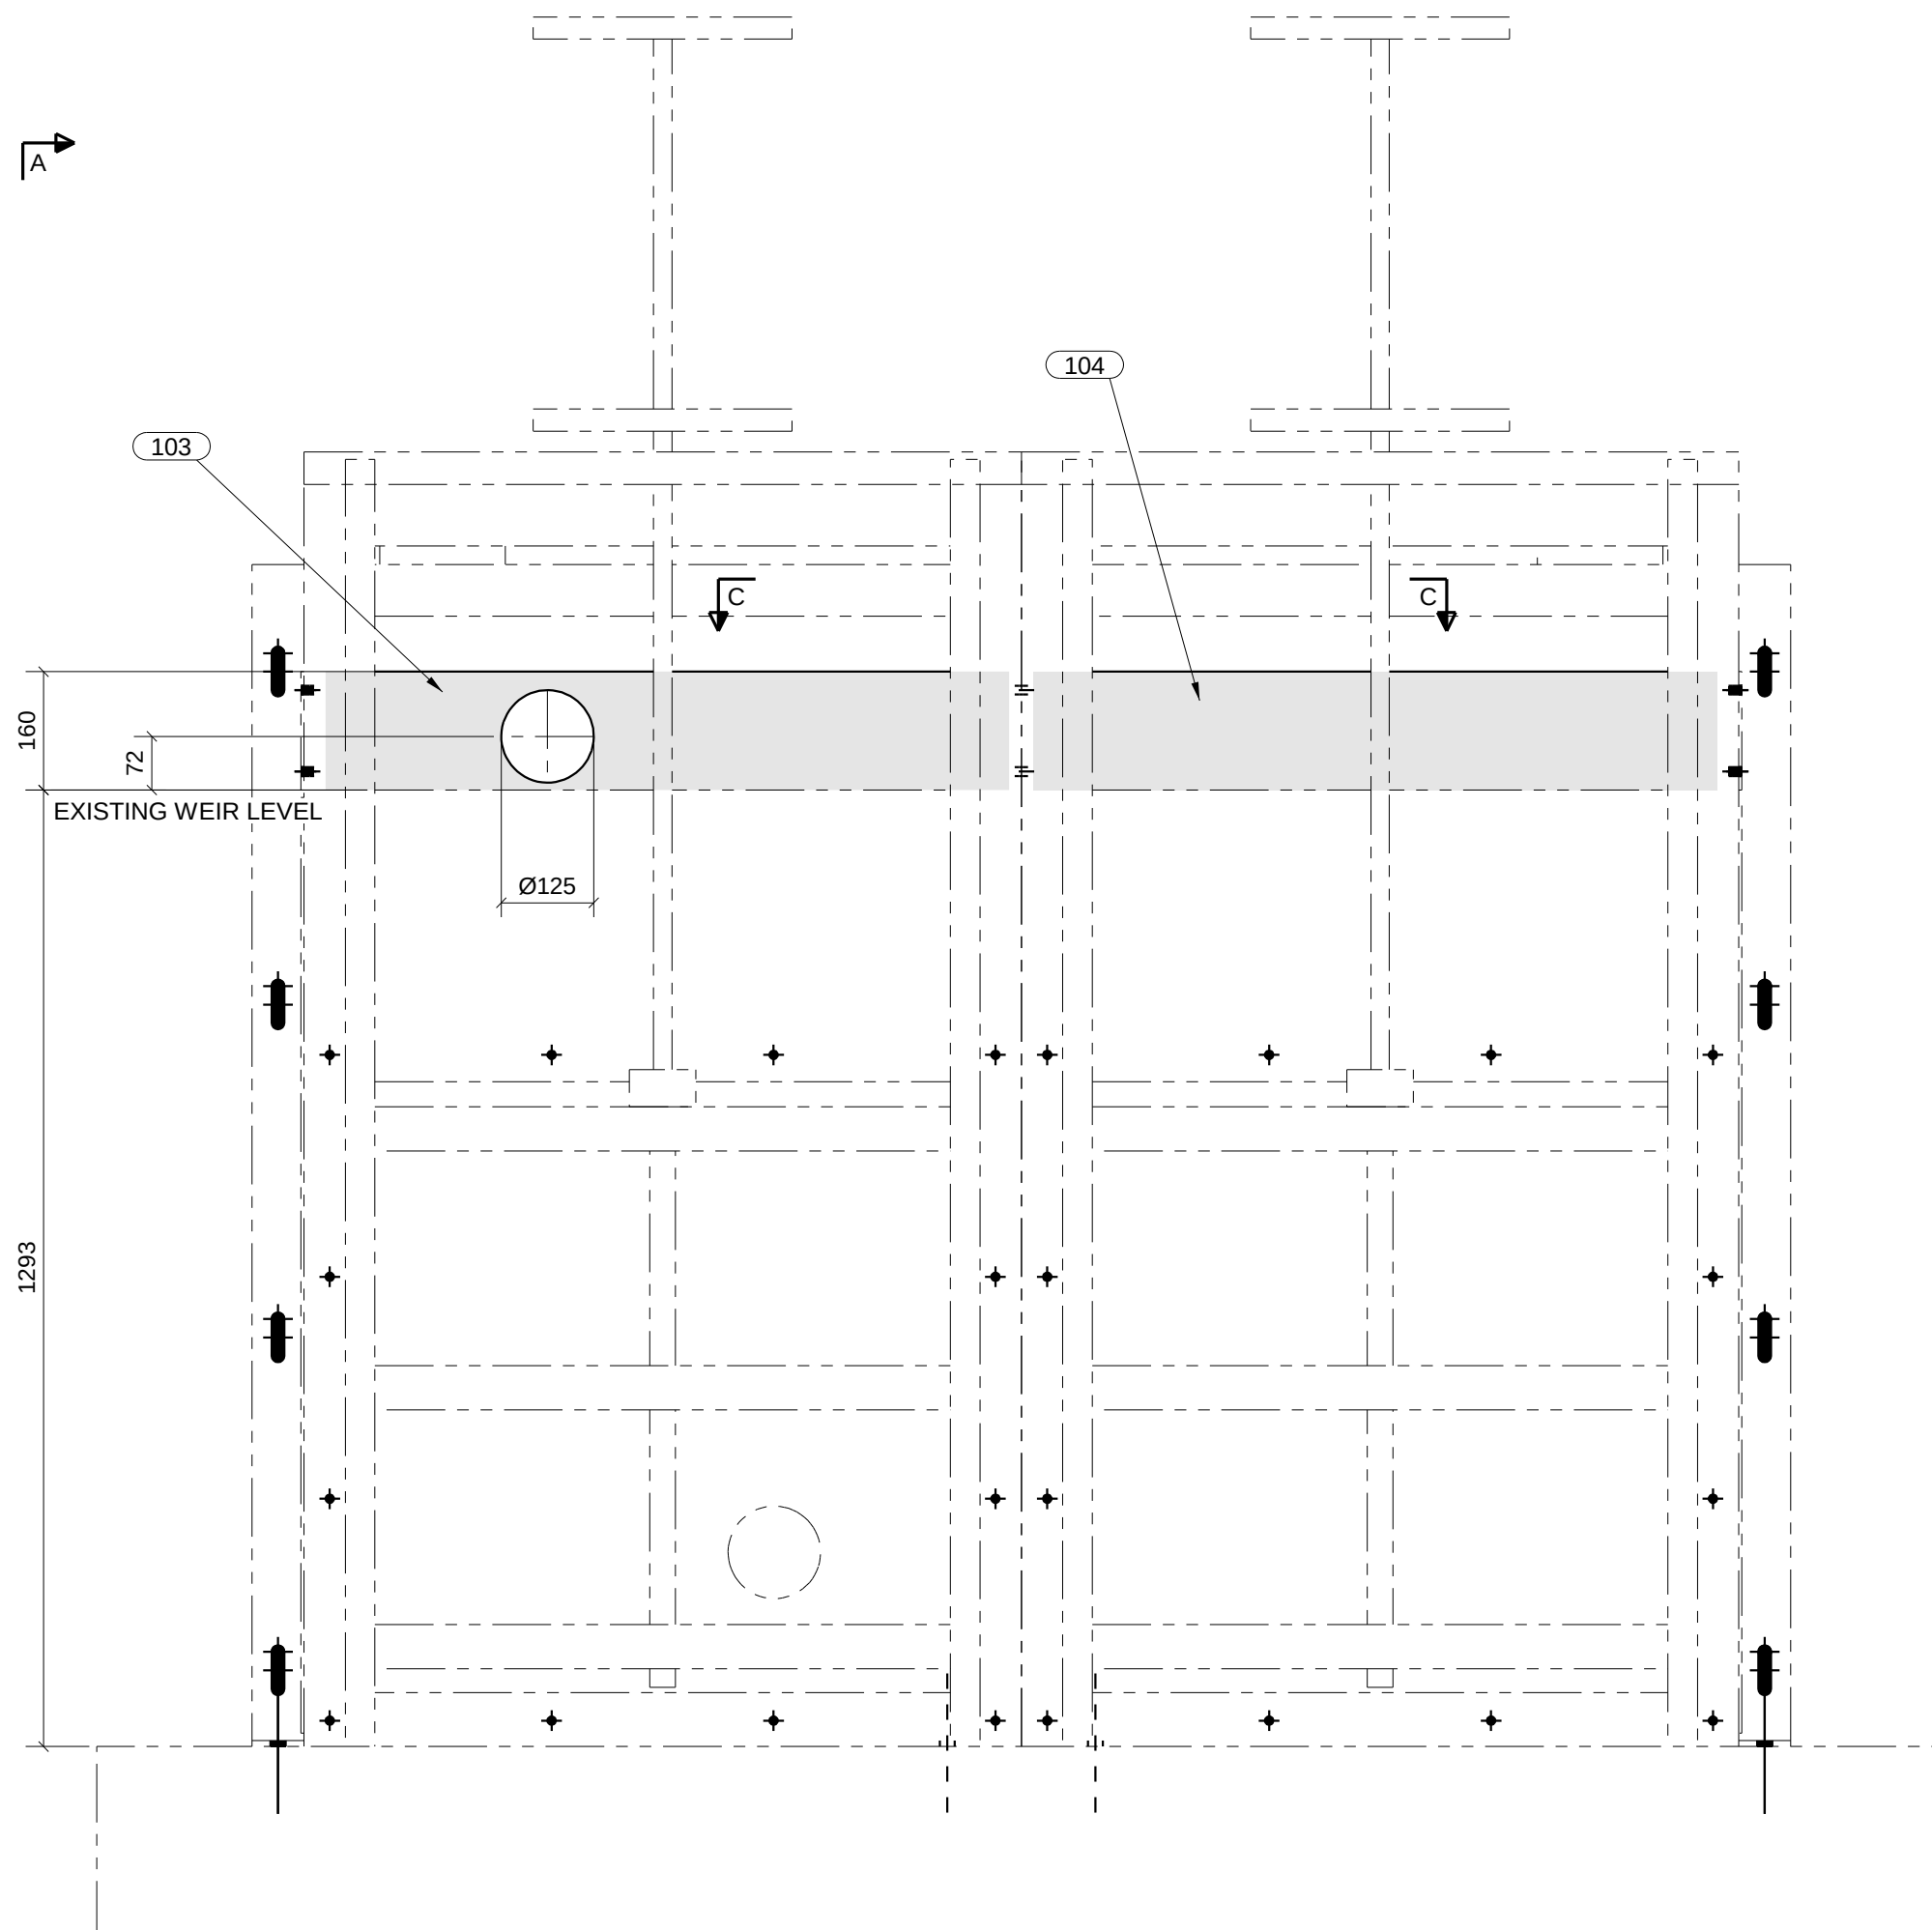


FRONT ELEVATION
1:10

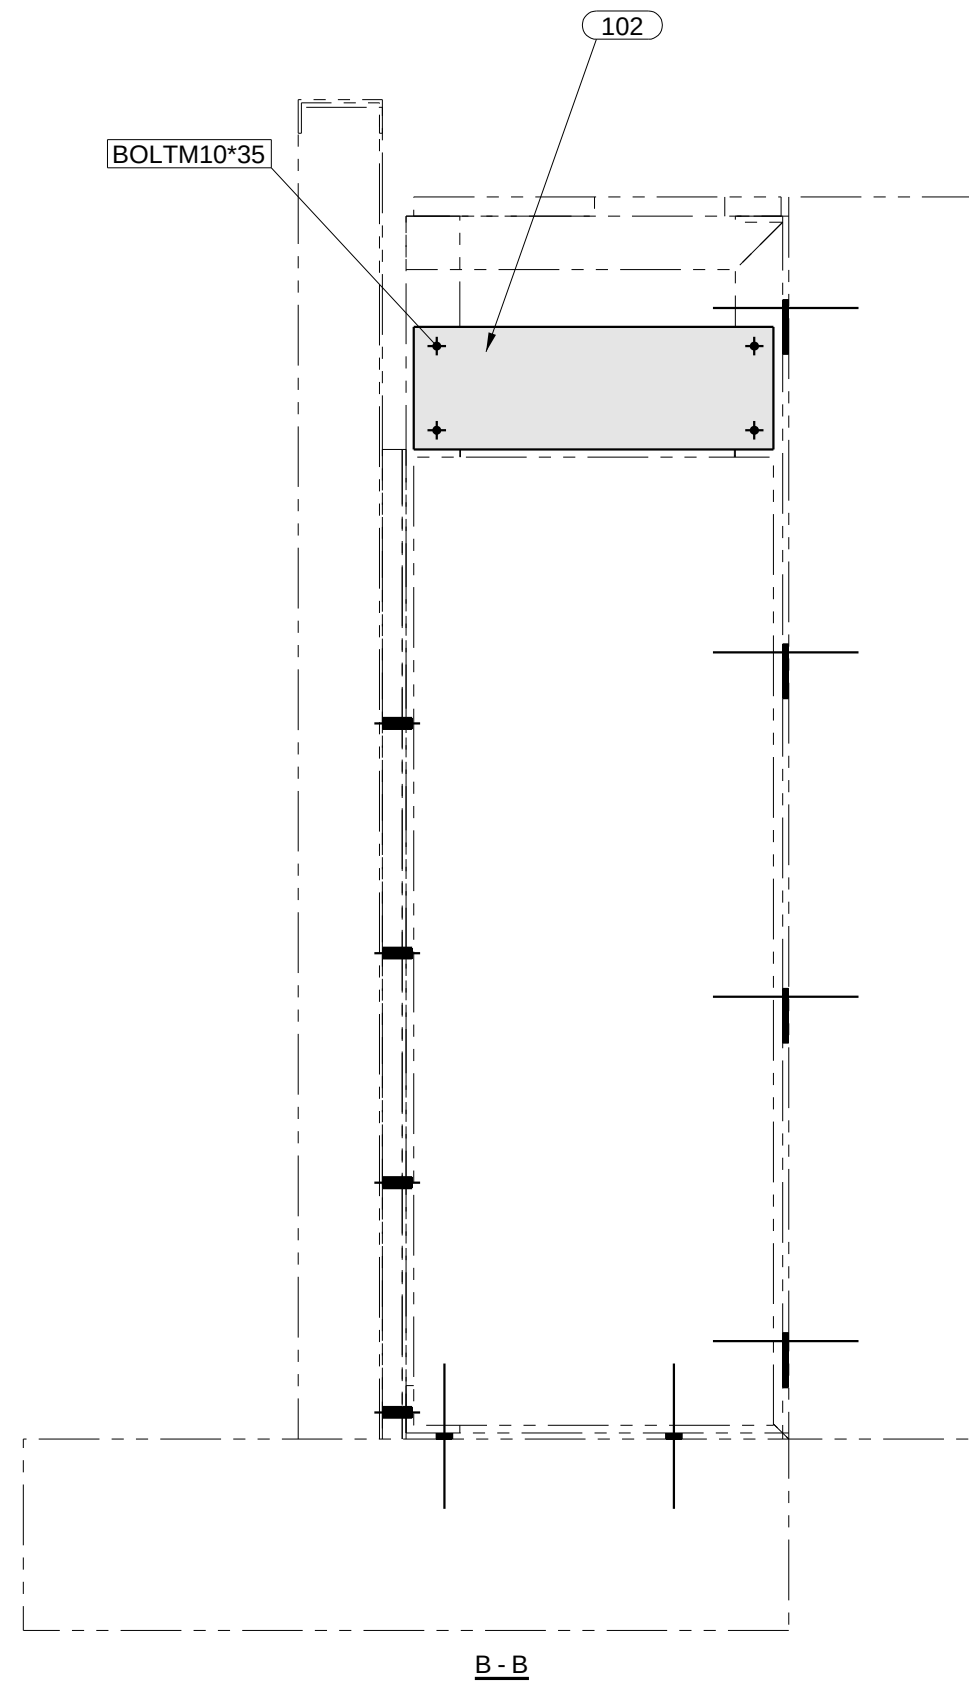

B-B

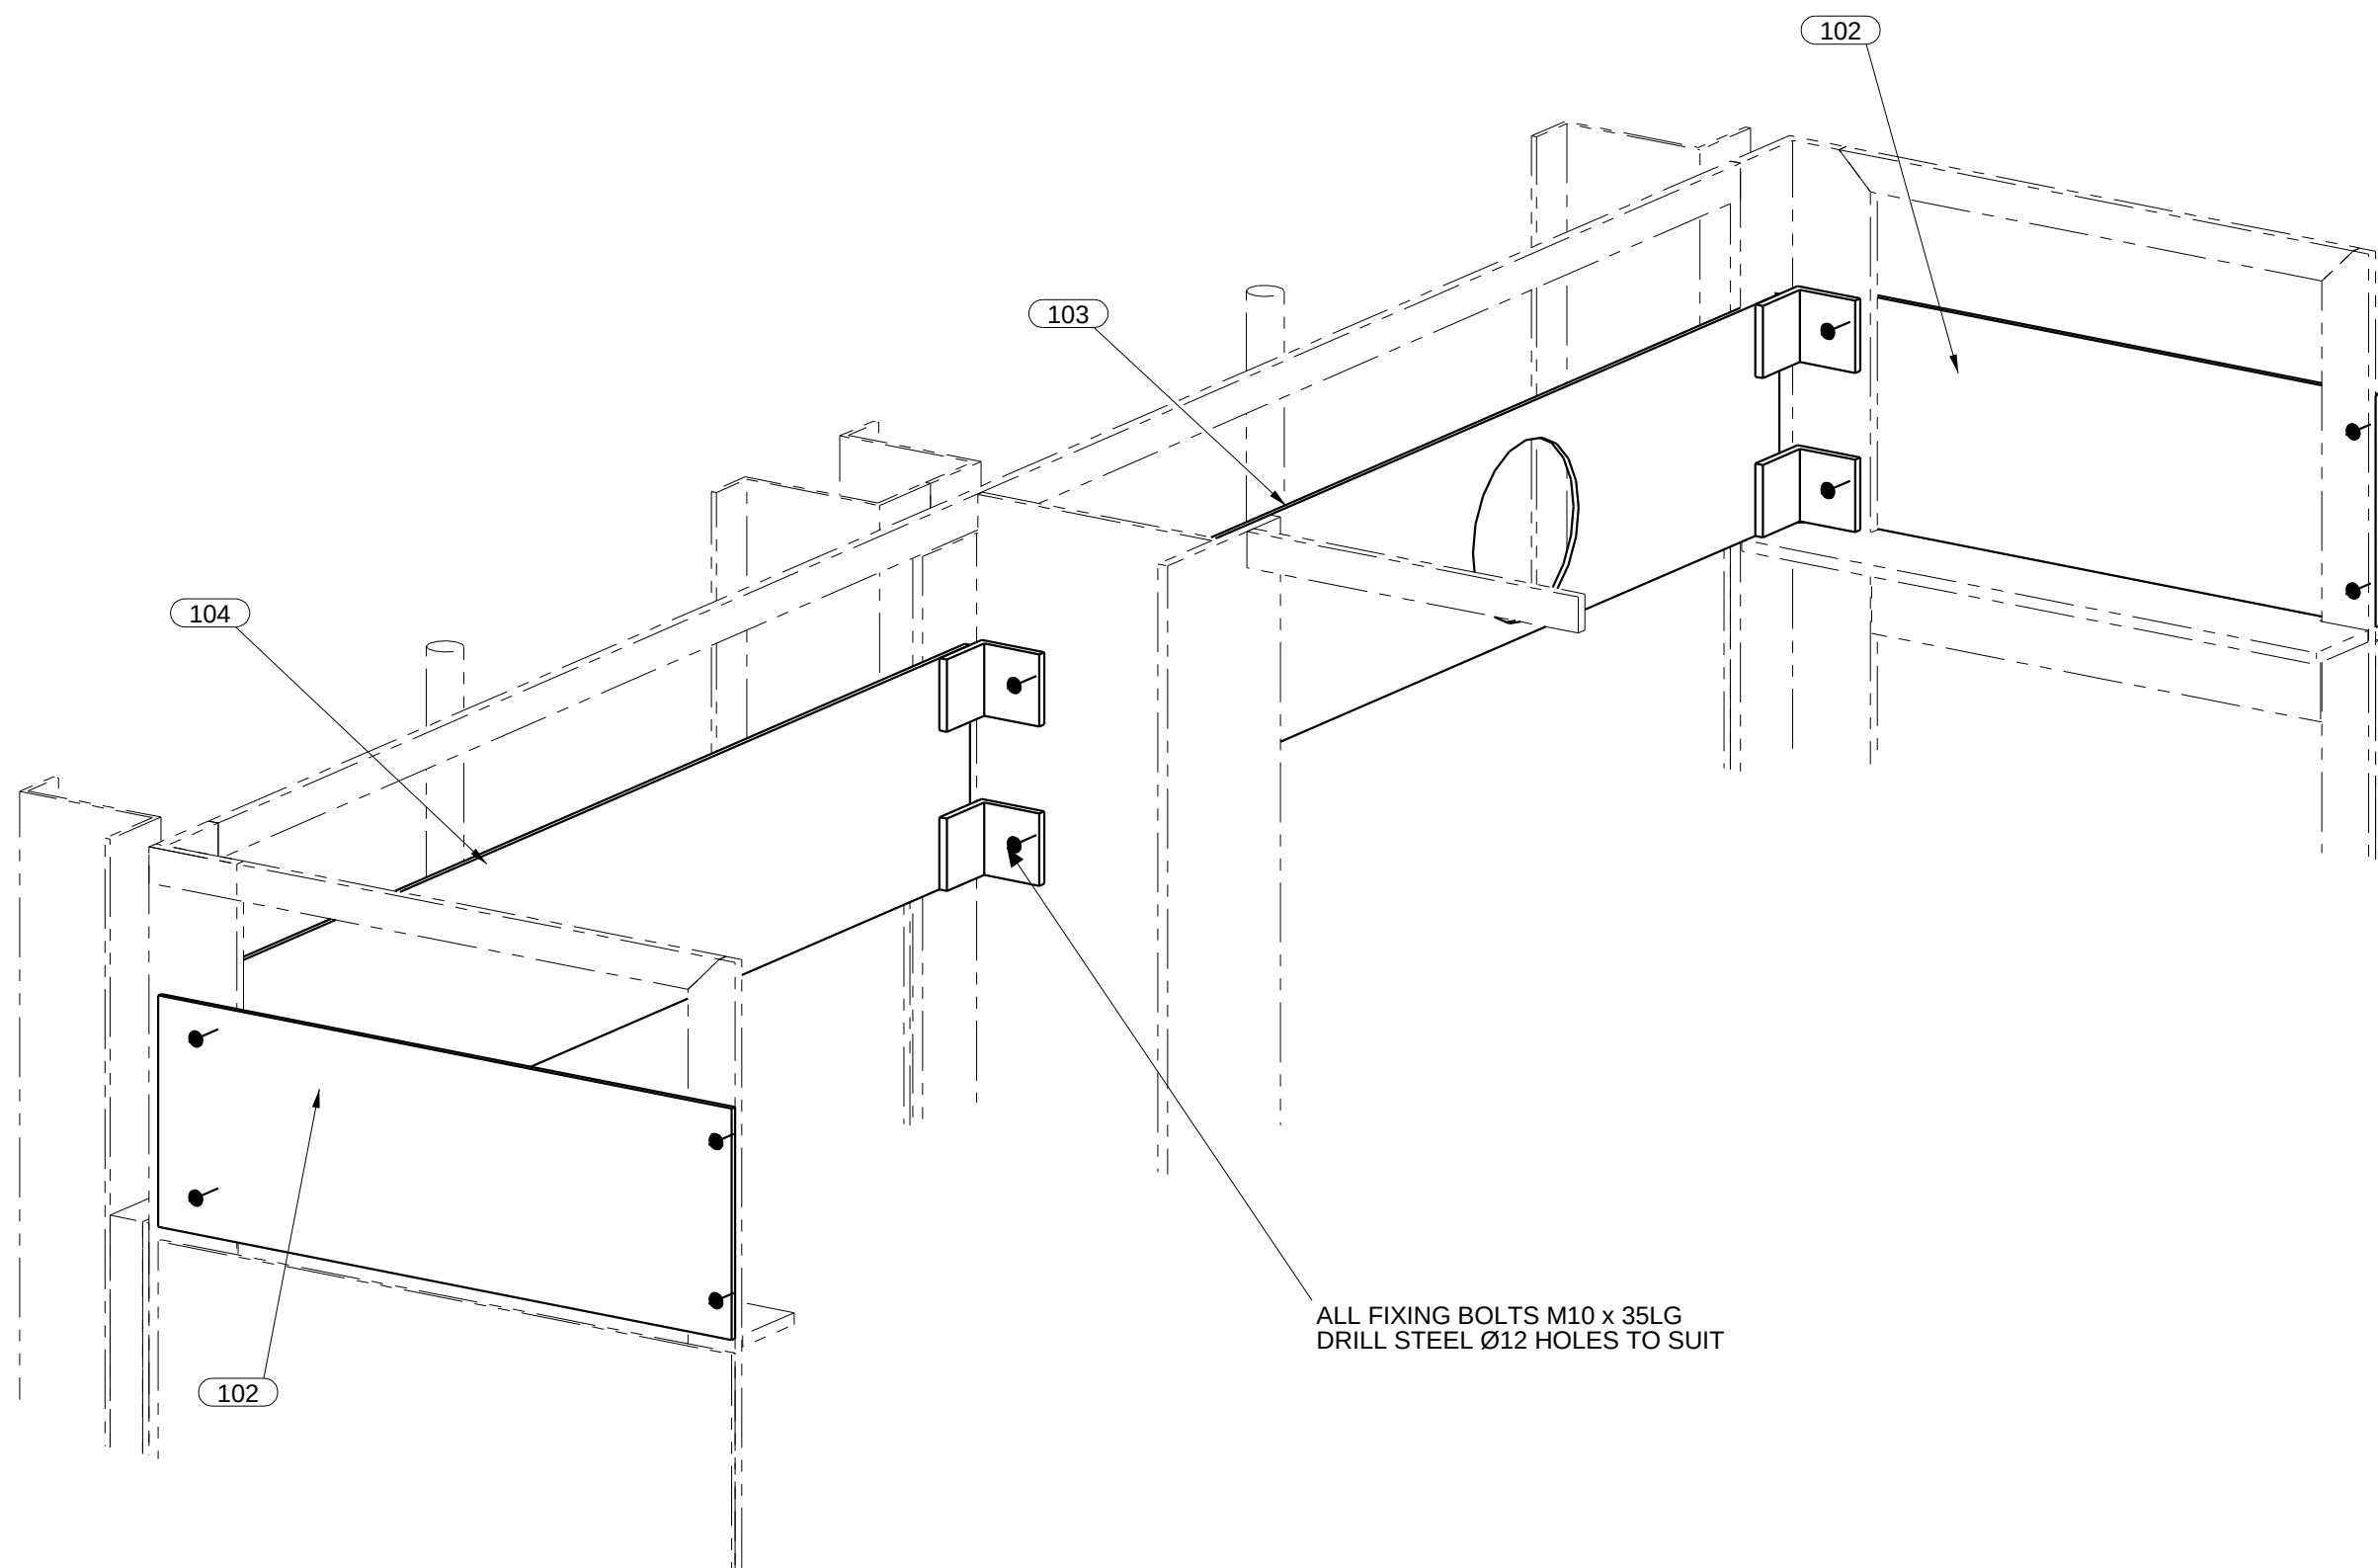

VIEW ON REAR
1:5

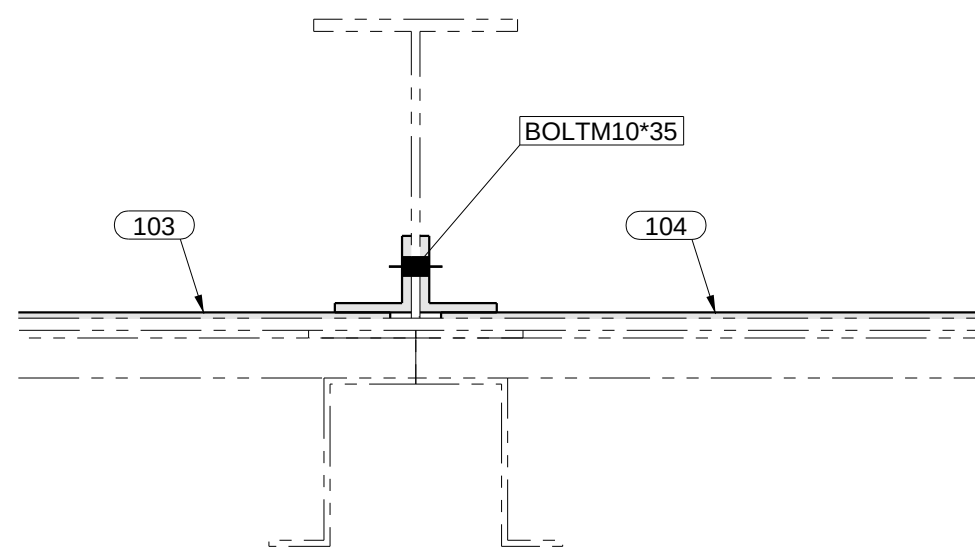

C-C

PRELIMINARY

REV. MARK	REVISION DESCRIPTION	REV. DATE
ECS Engineering Services Ltd Fulford Road South High Wycombe, Bucks HP12 3JW Tel: 01773 800 000 Fax: 01773 800 003 Email: info@ecsengineering.co.uk www.ecsengineering.co.uk		
CE 0045-CPD-1090-1		
CLIENT: ENVIRONMENT AGENCY		
PROJECT DESCRIPTION: PENSTOCK - SUB FRAME		
SITE ADDRESS: NORE FARM		
DRAWING TITLE:		
SCALE 1:5 1:10 1:12		
DRAWN BY: J.KIRK		CHECKED BY: J.WESLEY
DRAWING CREATION DATE: 10.12.2015		DRAWING ISSUE DATE & TIME: / 09:33:59
DRAWING No: JOB/No-GA01		REVISION: