


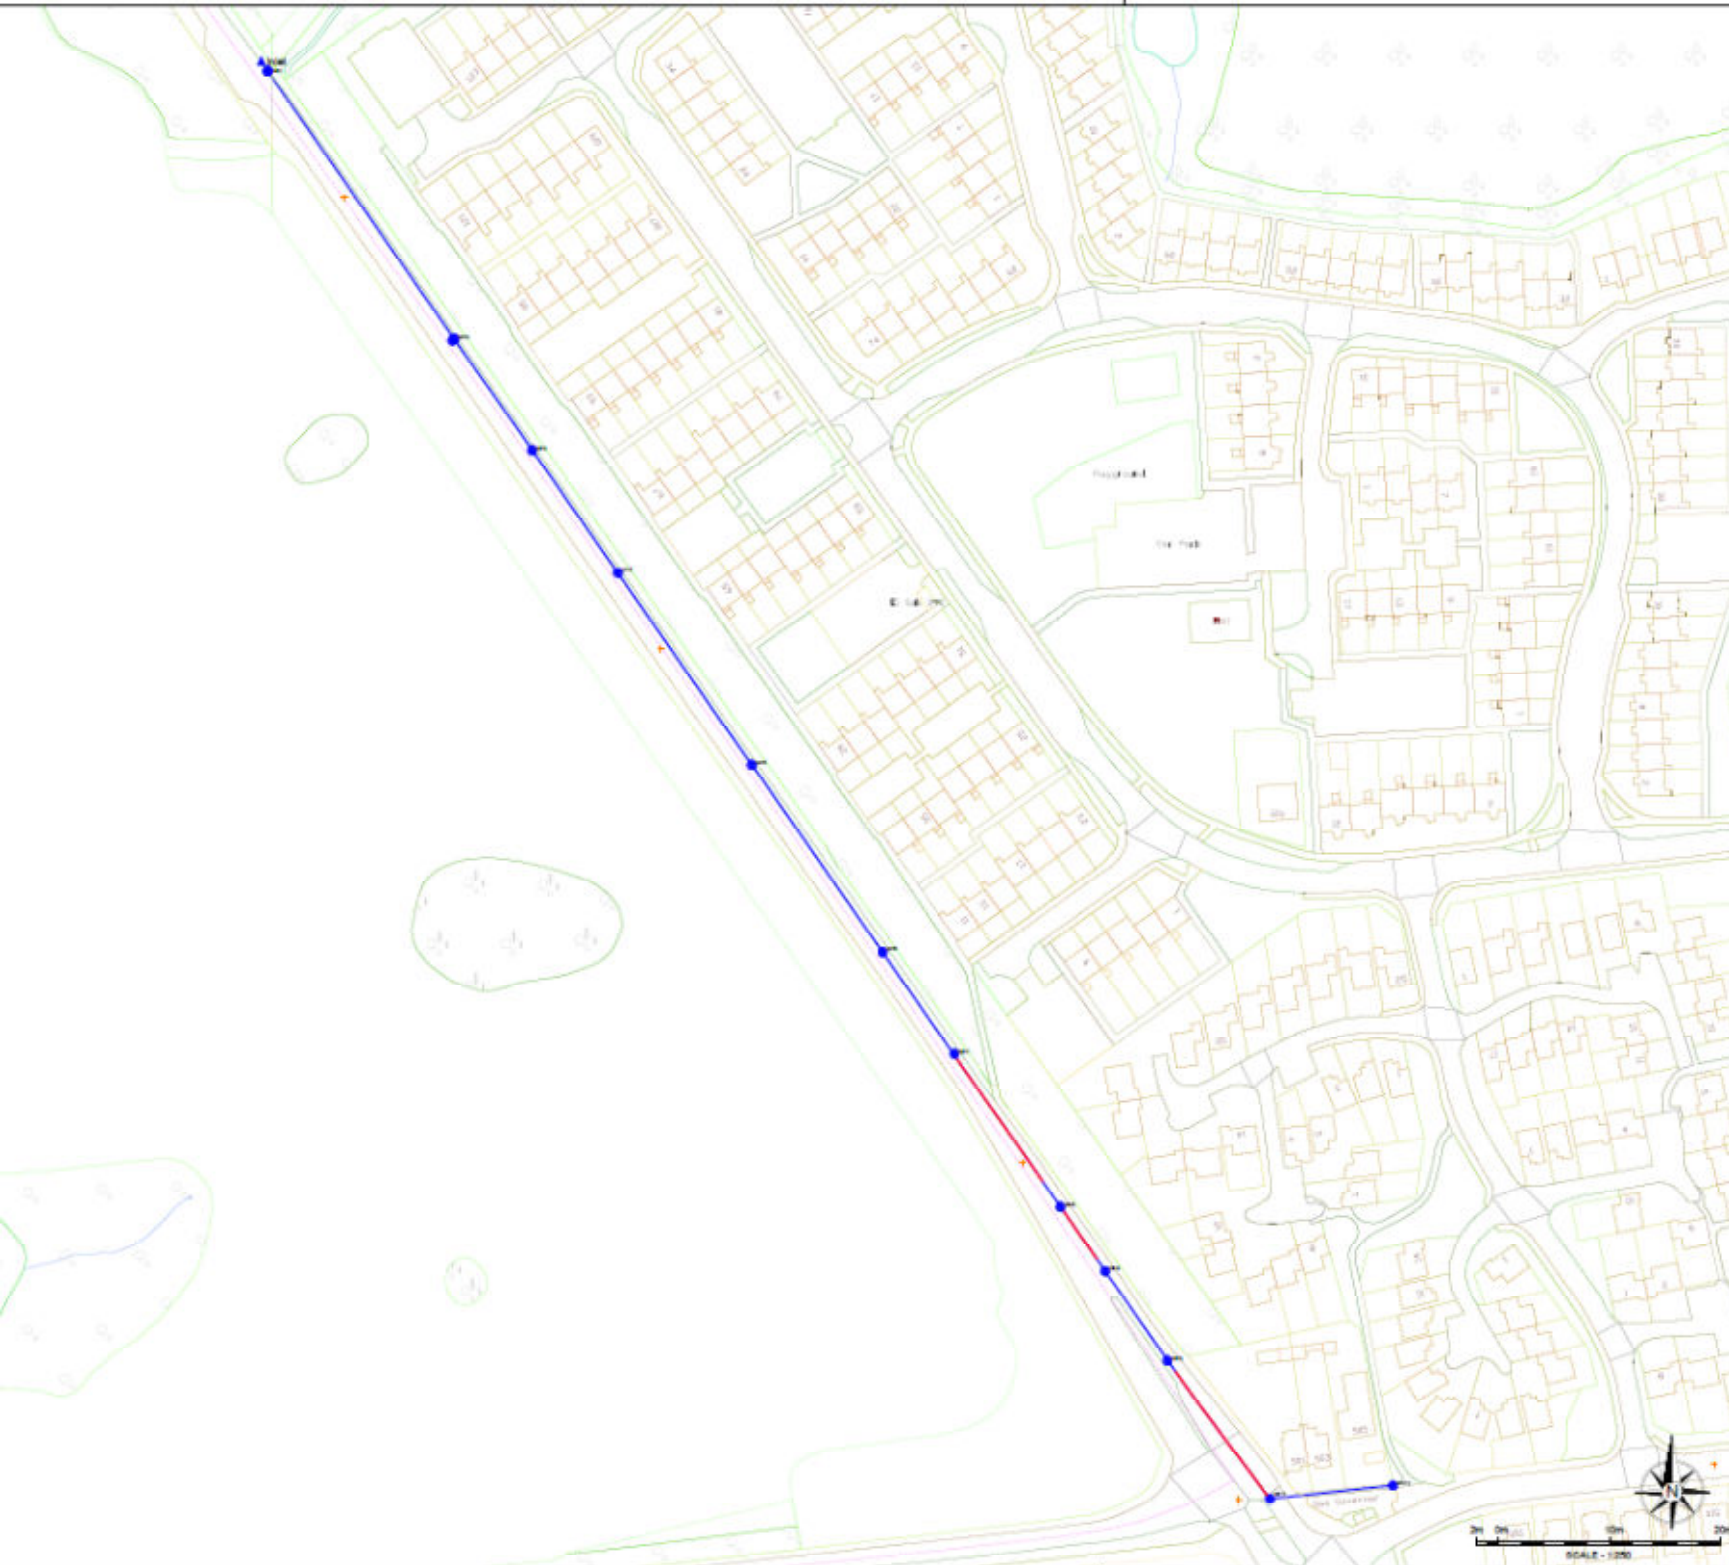

COMPUTER AIDED DRAWING - AVOID MANUAL MODIFICATION
THIS DRAWING MUST NOT BE SCALED,
ALL DIMENSIONS TO BE CHECKED ON SITE.

DISCLAIMER
 The information shown within is given without obligation, or warranty, the accuracy thereof cannot be guaranteed. No liability of any kind whatsoever is accepted by Mc Allister Group and its subsidiaries for any error or omission.
 Safe digging practices, in accordance with HS(G)47 must be used to verify and establish the actual position of the statutory undertaker's apparatus on site before any mechanical plant is used. It is your responsibility to ensure that this information is provided to all persons either direct labour or contractors. Any error found should be reported immediately to the management before any work is to be carried out.
 ALL MEASUREMENTS ARE APPROXIMATE AND SHOULD BE VERIFIED ON SITE BY FOLLOWING THE SAFE DIGGING PRACTICES SET OUT IN THE HS(G)47 GUIDE.

- Key**
-  Inlet/Outlet
 -  Inlet/Outlet Approx
 -  Manhole Located
 -  Manhole Approx
 -  Culvert Alignment Surveyed
 -  Culvert Alignment Assumed



© Environment Agency copyright and/or database rights 2018.
 © Ordnance Survey copyright and/or database rights 2018.
 All rights reserved. Ordnance Survey Licence No 100024198

Project Title 181962 Emsworth Millpond		
Client Environment Agency		
Discipline CCTV Condition Survey	Scale 1:750@ A1	Project Phase Survey Information
Drawing Originator Mc Allister Group	Drawn By RD	Approved By MS
Drawing No. MC-184752 Milford	Revision A	Drawn Date 19-10-18
		Check Date 19-10-18