



GENERAL NOTES:

1. This drawing is to be read in conjunction with all relevant Architects and Engineer's drawings and specifications.
2. All materials and workmanship to be in accordance with relevant British Standards and recognised codes of practice.
3. For details of setting out levels, damp proof courses and finishes, refer to architect's drawings unless noted otherwise.
4. The Contractor is responsible for the accuracy of all dimensions and the setting out.
5. All dimensions are in millimetres unless noted otherwise.
6. All proprietary materials to be in accordance with manufacturers specifications and to Engineer's approval.

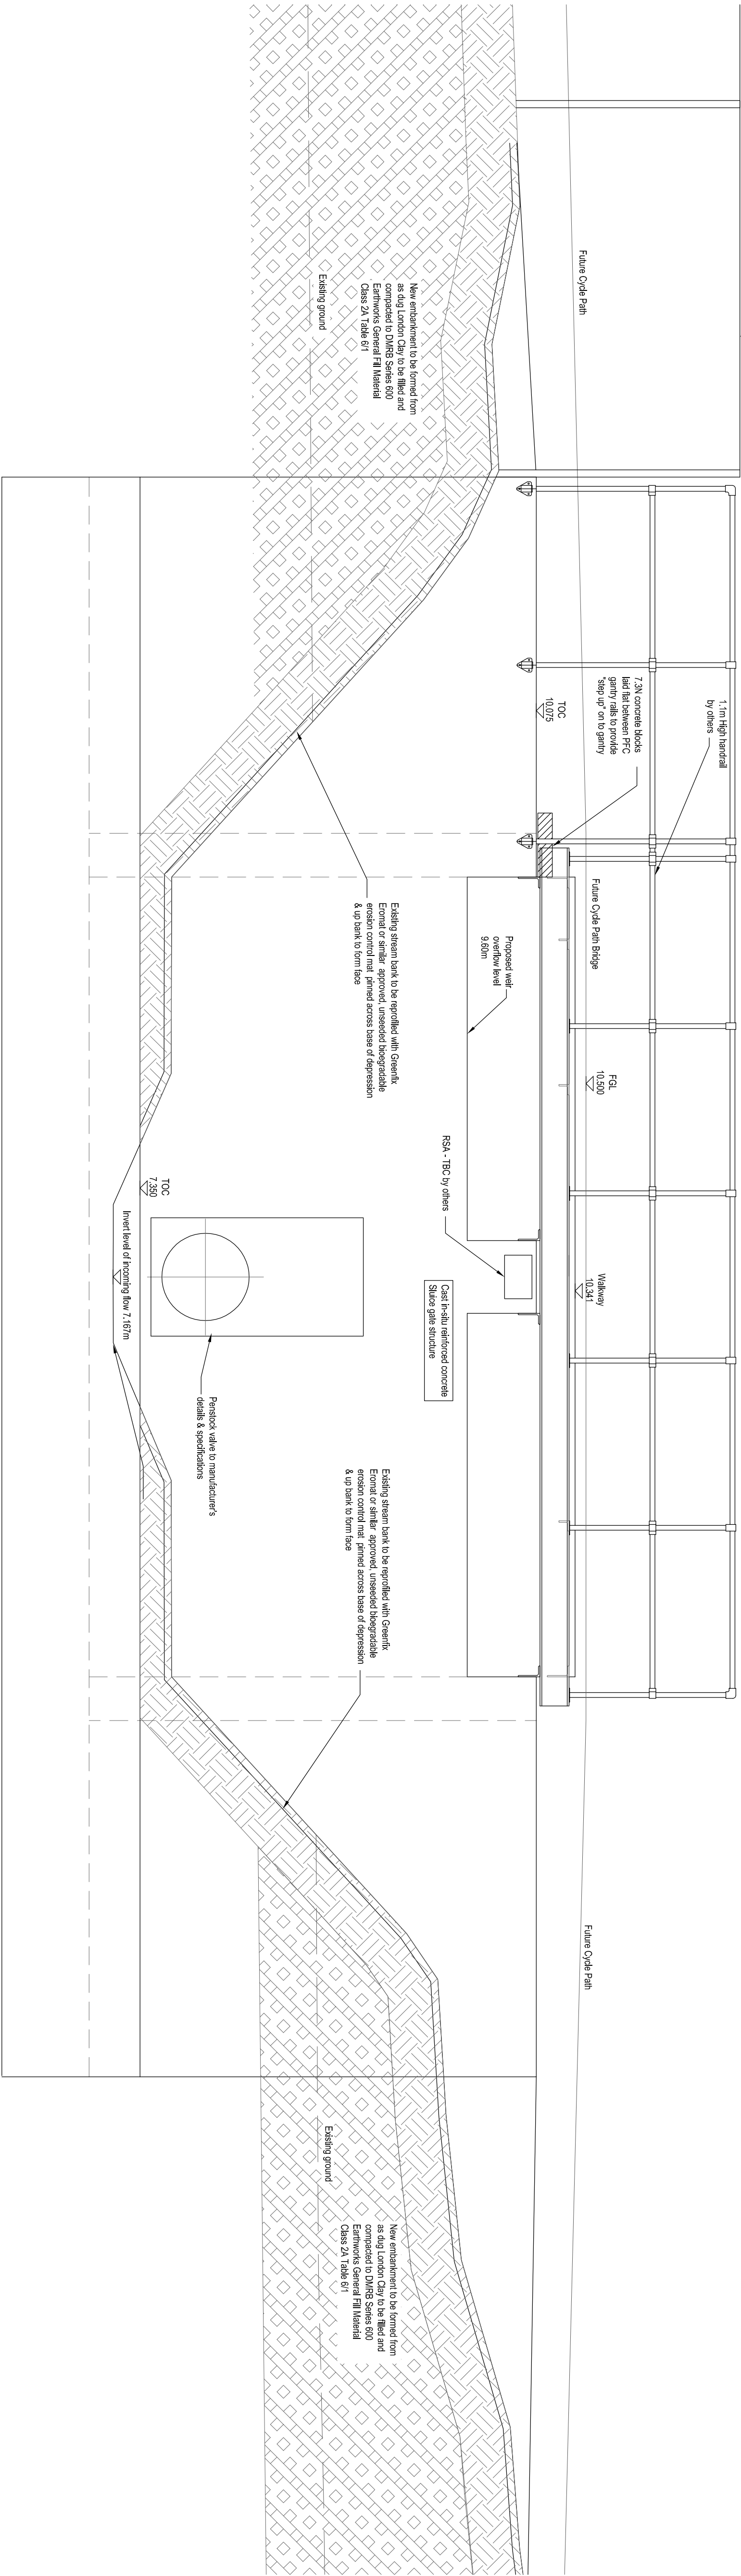

Section C-C Front Elevation of
Sluice Gate Embankment
Scale 1:25

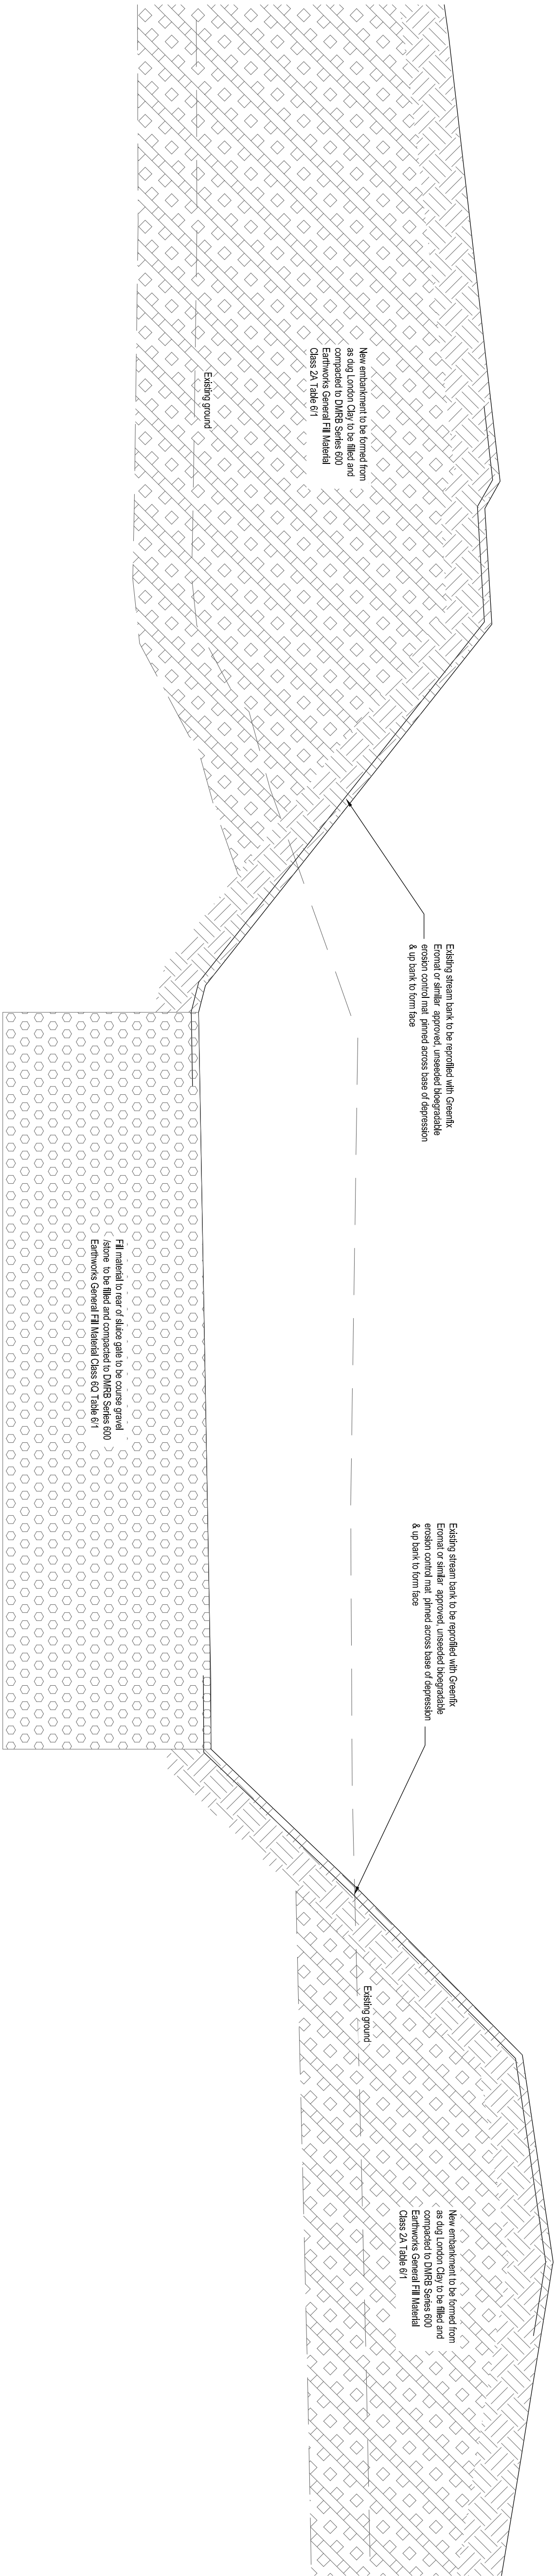

Section E-E
Through Stream
Scale 1:25

Drawing Title			
Engineering Details			
Sluice Gate GA Sections Sheet 2 of 2			
Drawn	Checked	Scale	Page Size
MJS	KAM	1:20	A1
Job No.	Drawing No.		Revision
ES1711	131-04		C



ESCHER-SILVERMAN

Civil & Structural Consulting Engineers
Rougham, A2050 100, 101, 102, 1000.

CONSTRUCTION			
Project	Location	Client	Contract
Hordean Road	Emsworth		
Drawn	Checked	Scale	Page Size
MJS	KAM	1:20	A1
Job No.	Drawing No.		Revision
ES1711	131-04		C