



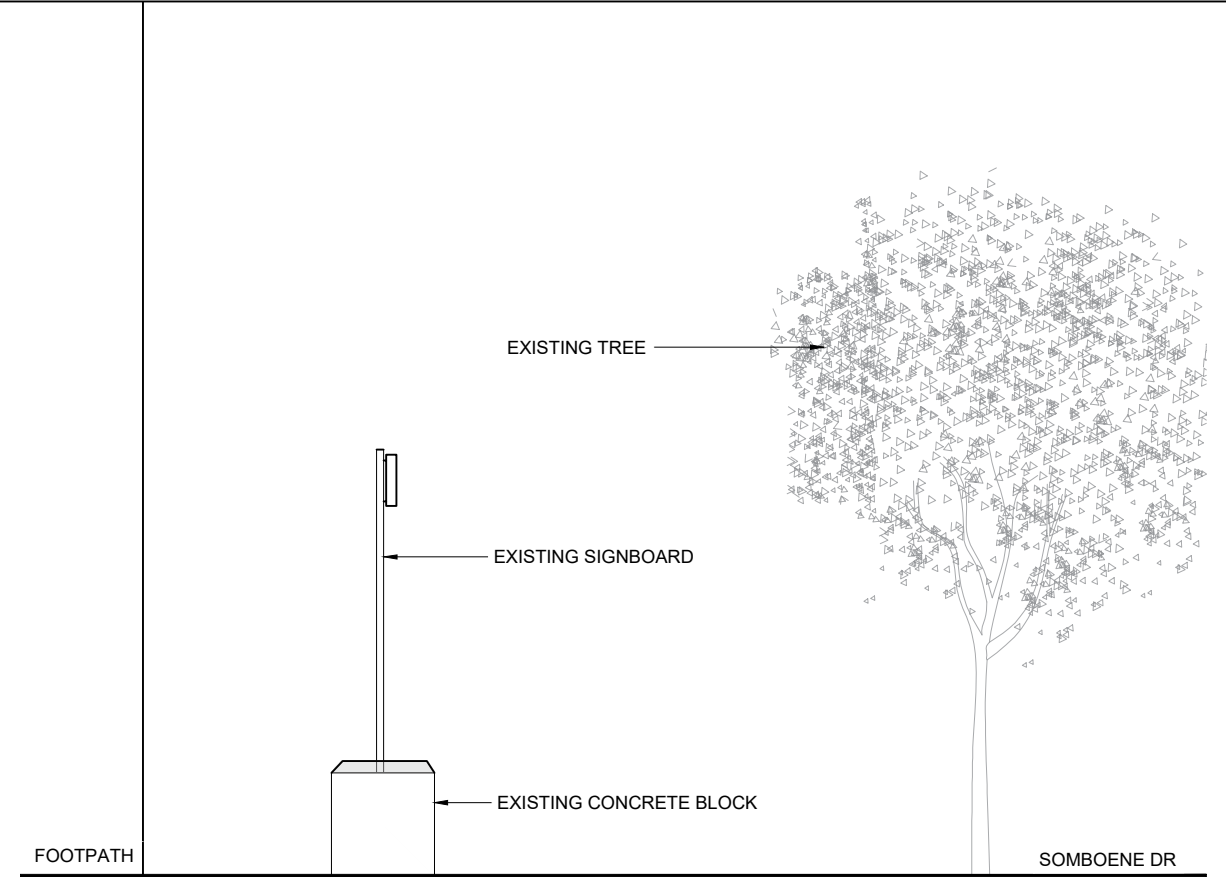


EXISTING FRONT ELEVATION
SCALE 1:50

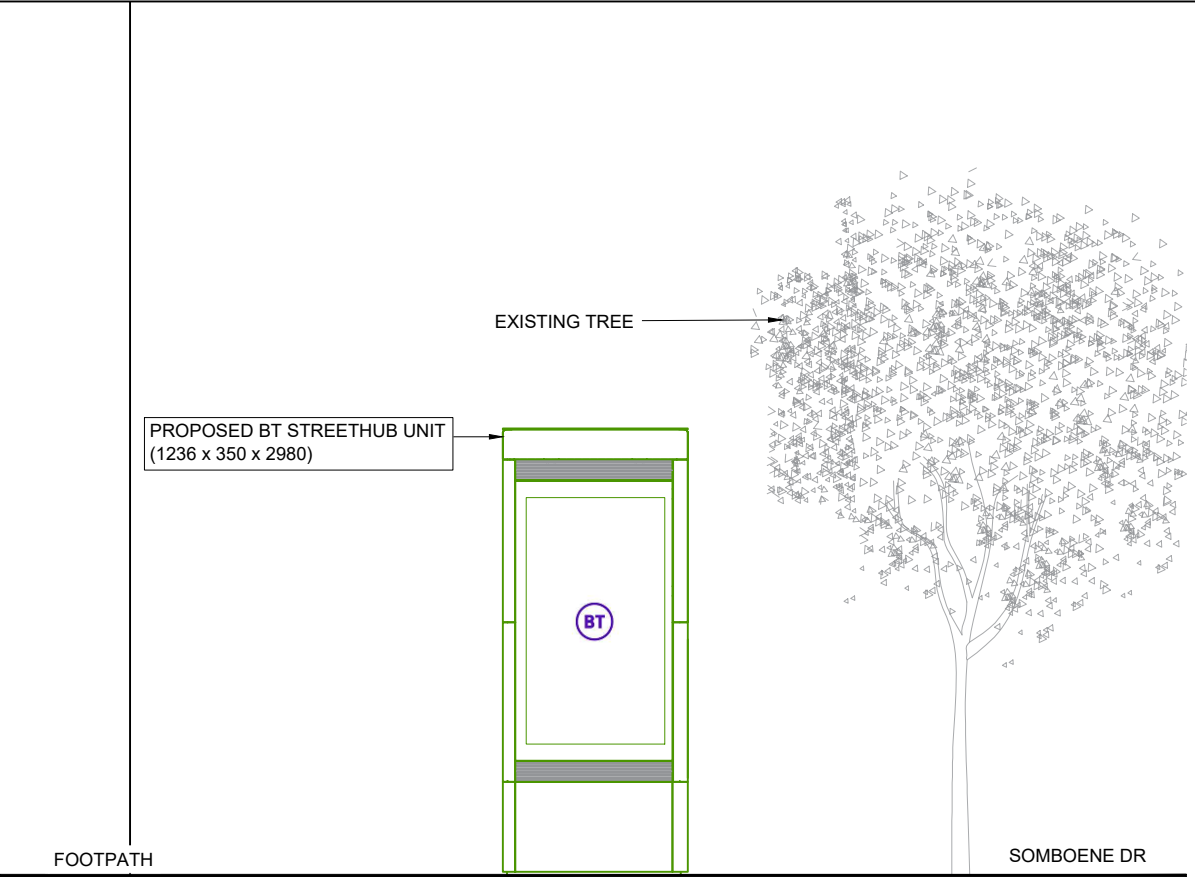


PROPOSED FRONT ELEVATION
SCALE 1:50



PROPOSED PHOTOMONTAGE
NTS

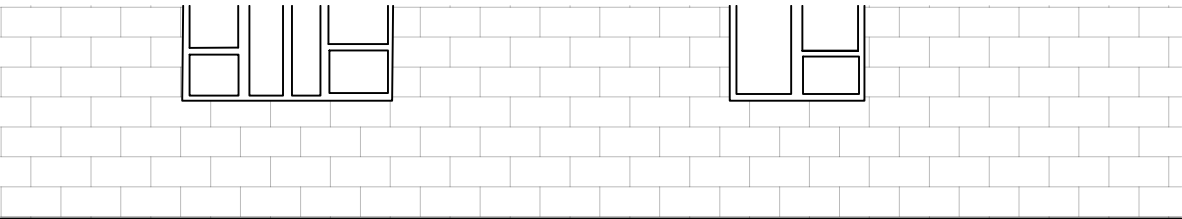

PIZZA PAPA JOHNS
BETTER INGREDIENTS, BETTER PIZZA,
PAPAJOHNS.CO.UK 02392 450 500

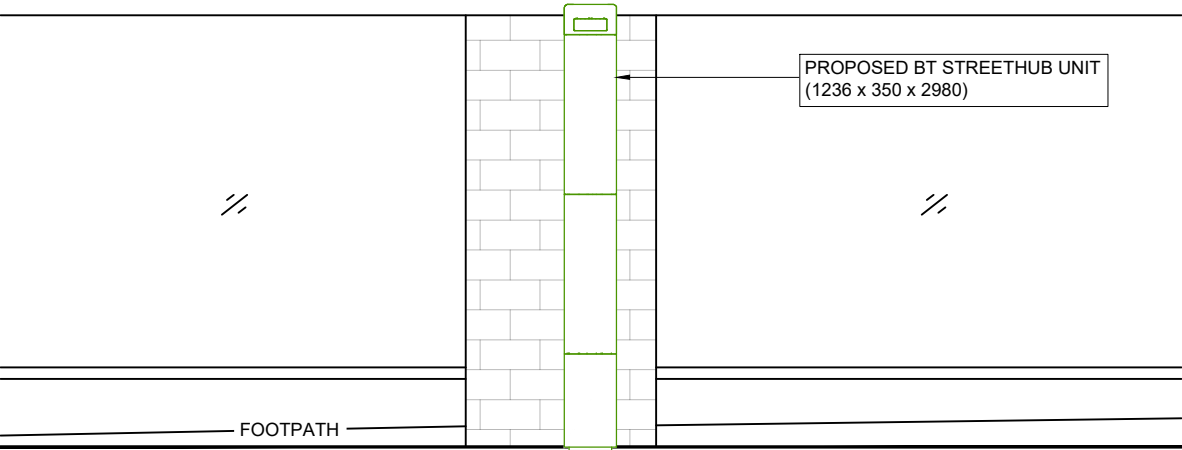

PROPOSED SIDE ELEVATION
SCALE 1:50

GENERAL NOTES

Use written dimensions only, do not scale from drawing. Use latest revision of all referenced information.

LAT 50.866823 LONG -0.983164

Rev	Date	Description	Drawn	Chkd
A	12/06/2026	New BT Streethub Structure	AGJ	ADN



Drg Status
PLANNING

Cell No. & Name

HAV-01

Site Name & Address

Pavement o/s Lidl,
Somborne Drive, Havant, PO9
5AN

Drawing Title

EXISTING AND PROPOSED
ELEVATIONS

Scale 1:50 Date 12/06/2026

Drawn By AGJ Checked By ADN

Drawing Number
003

Revision
A