

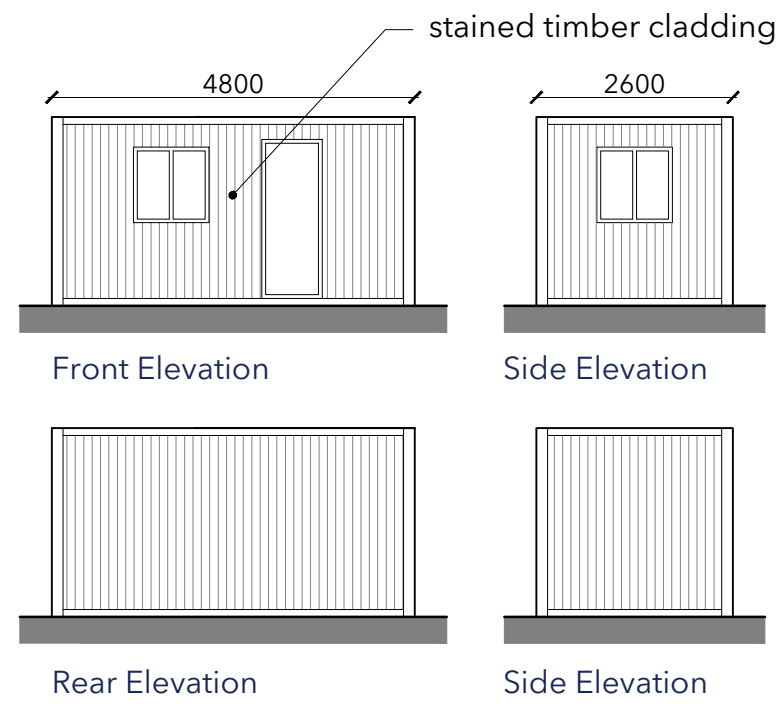


Floorplan
Office
AS EXISTING
Scale 1:100

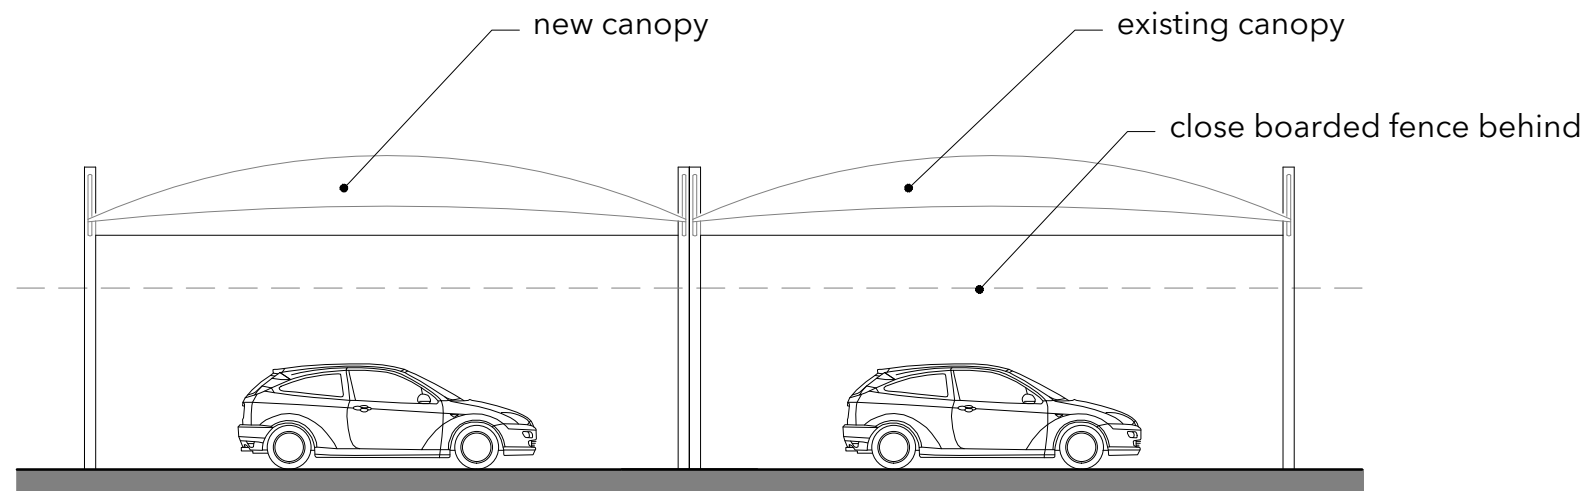

Front Elevation

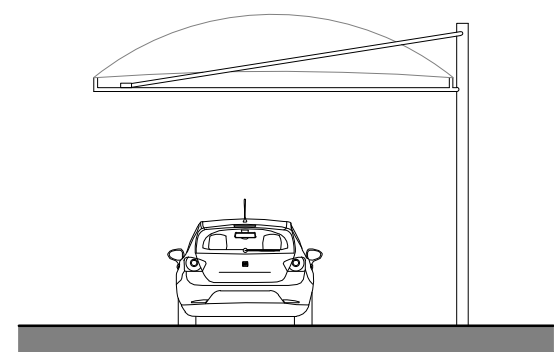

Side Elevation

Canopy
AS PROPOSED
Scale 1:100



Site Plan
AS EXISTING
Scale 1:200

No.	Description	Date

studio

t. 02382 542011
e. info@rs-studio.co.uk
w. www.rs-studio.co.uk

Drawing Title:
Plans
AS PROPOSED

Project Title:
Car Wash
Havant Garden Centre
Havant

Drawing No.:
1000-P-02

Date: July 2026

Scale: various

Drawn: RS

Checked: -

This drawing is the copyright of the company and must not be reproduced or used without permission. Annotated dimensions are to be taken in preference to scaled dimensions and site dimensions must be checked before work is commenced