




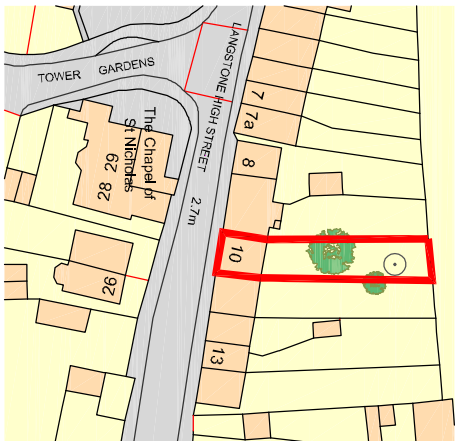

Ordnance Survey, (c) Crown Copyright 2026.
All rights reserved. Licence number 100022432

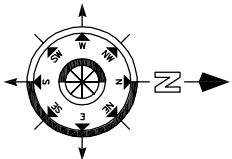

Existing Elevations

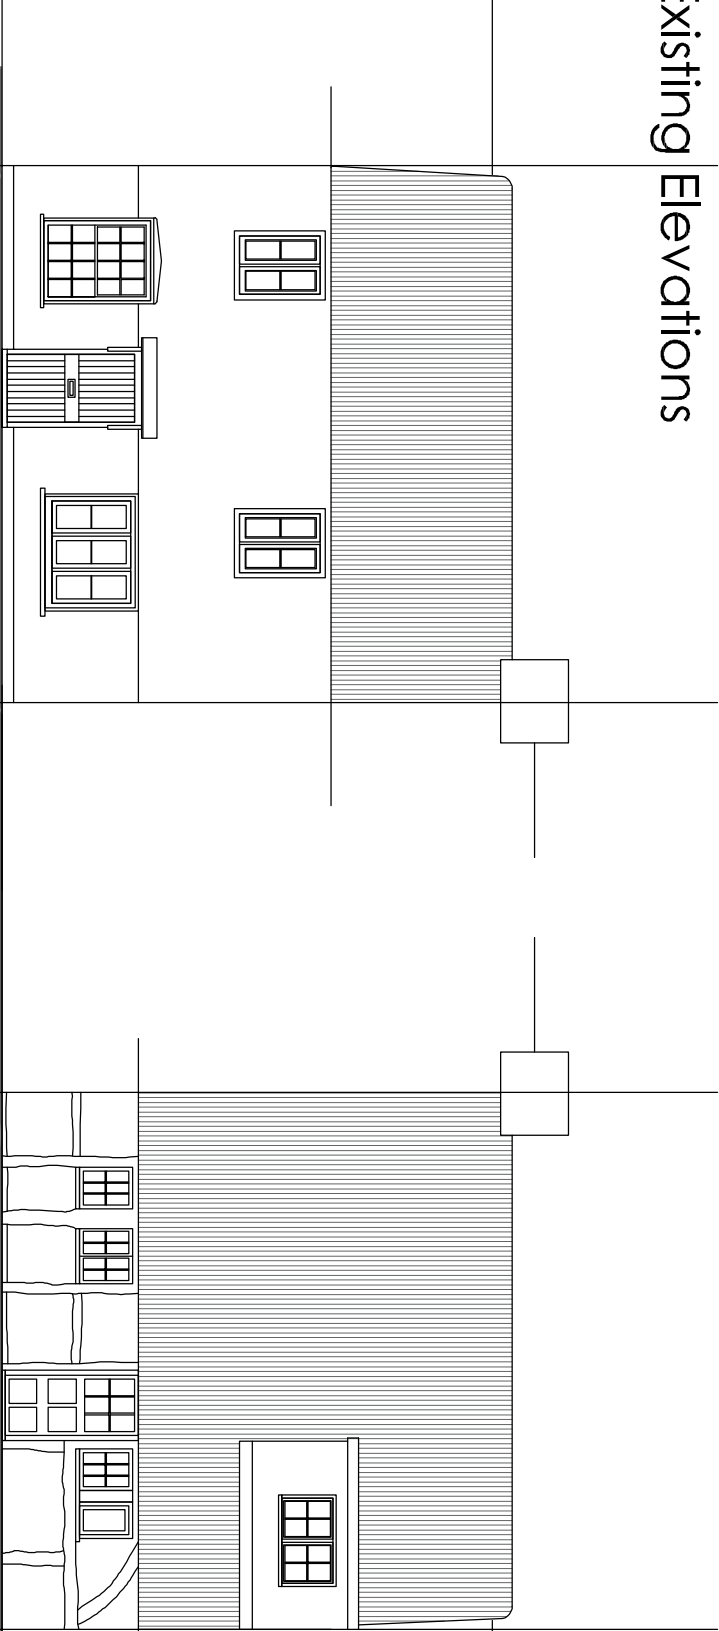


South Elevation

North Elevation

East Elevation

West Elevation

Proposed Elevations




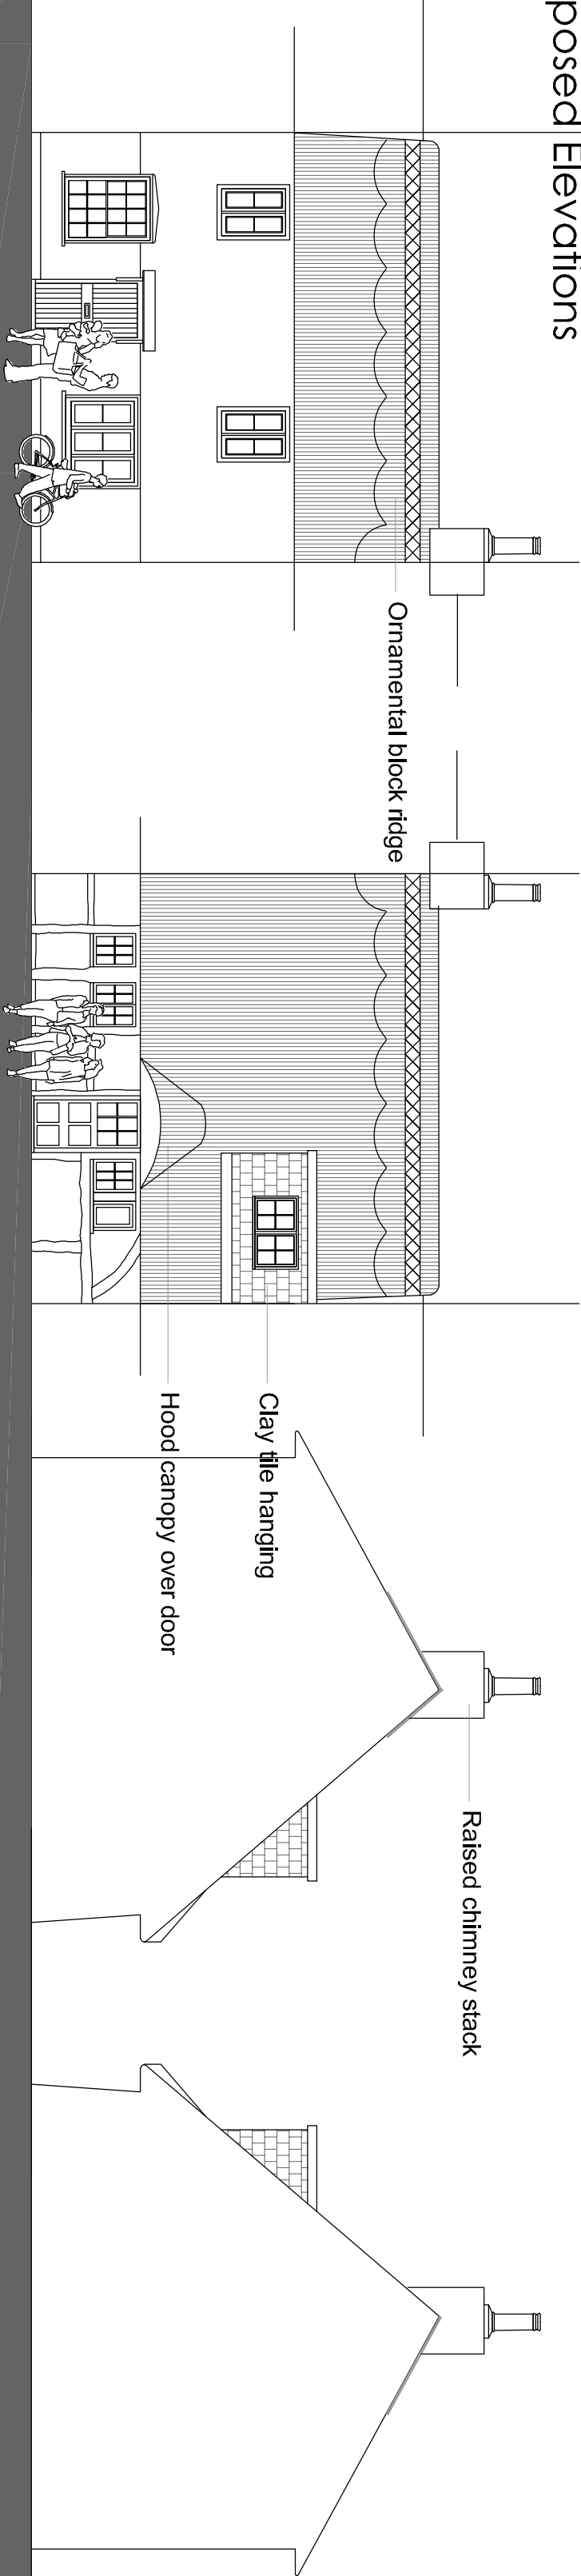


South Elevation


North Elevation

East Elevation

West Elevation

    

Summer house to be removed

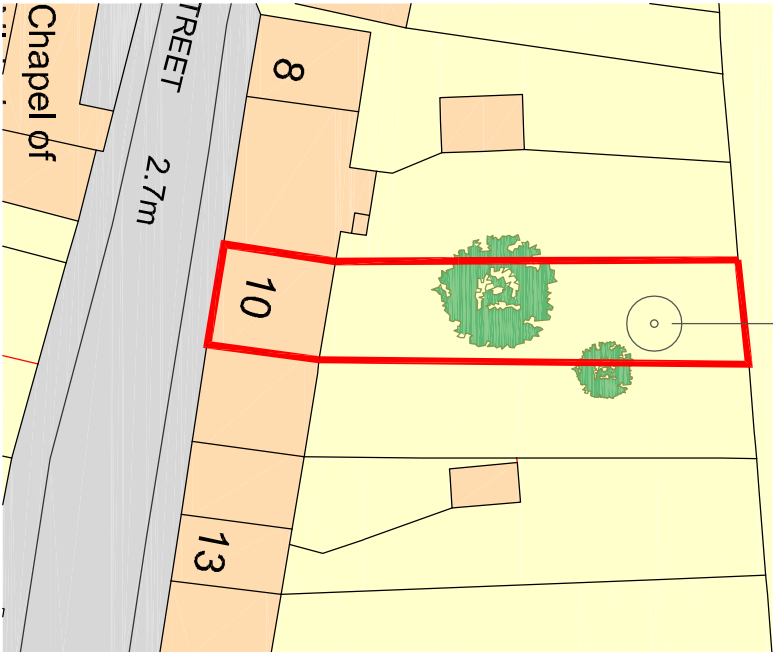

01	Finalised elevations - planning	Aug 26	CRF
Revision	Description	Date	DRAWN

Project:	10 Langstone High Street Langstone PO9 1RY Hampshire
----------	--

Drawing Title:	Proposed External Alterations
----------------	-------------------------------

Chris Flint Associates Ltd
CHARTERED SURVEYORS - PROJECT MANAGERS
DEVELOPMENT CONSULTANTS

Drawn By	Date	SHEET SIZE	Approved By
CF	01/06/26	A2	
CFA	FULL	01	01
			1-100

PLANNING

BEECHWOOD - 20 QUEENS ROAD - WATERLOO TILLIE - PO7 7SB
tel: 023 92 432484
Email: chrishflintassociates@gmail.com