


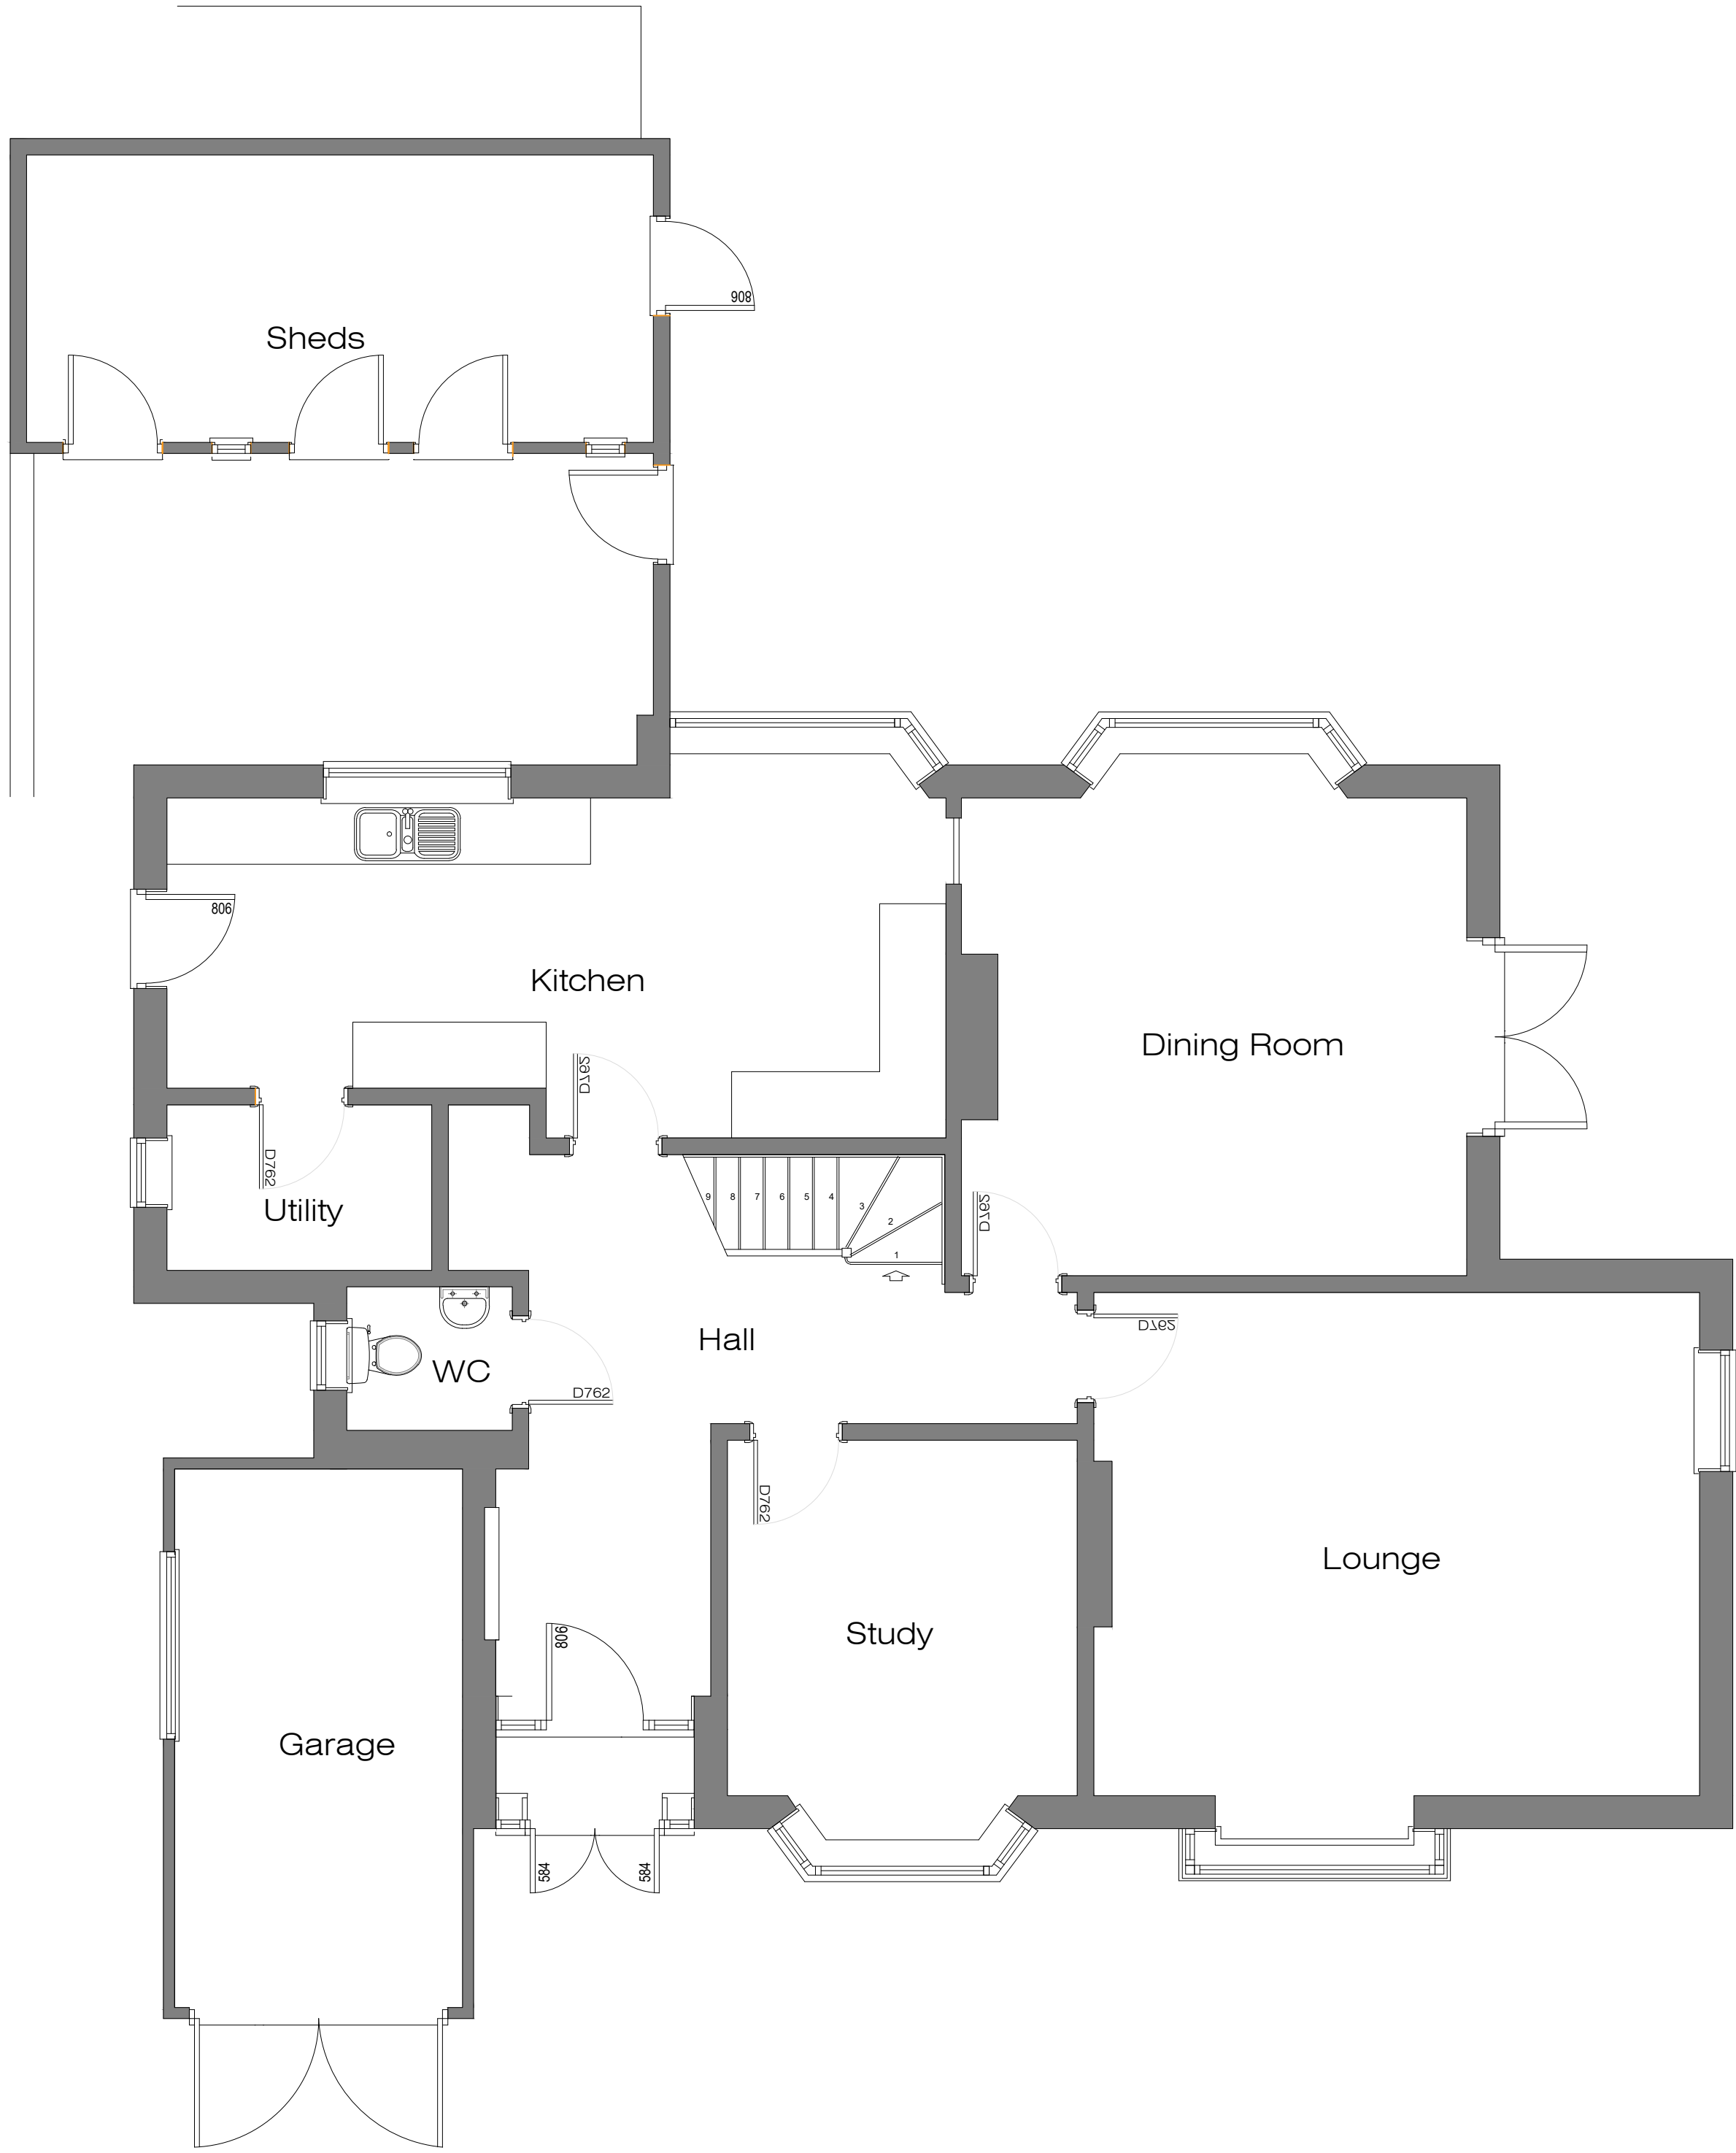

Existing Ground Floor Plan
1:50



Proposed Ground Floor Plan
1:50

Note: Dimensions for pricing purposes only.

Solent Design Ltd
5 The old Railway
Spring Garden Lane
Gosport
PO12 1TQ

SOLENT
DESIGN.

tel: 02392 580745 mob: 07771 355742 e-mail: info@solentplans.com

PROJECT DESCRIPTION:
Kitchen Extension

DRAWING TITLE:
Existing & Proposed Floor Plans

ADDRESS:
Langthorne House
57 Langstone Ave
PO9 1RB

CLIENT:
Mr & Mrs Becker

FIRST DRAWN:
June 2026

DRAWING No. SD-2631-05

REVISION: A

SCALE: 1:20

drawing status: Issued for Comment

NORTH