
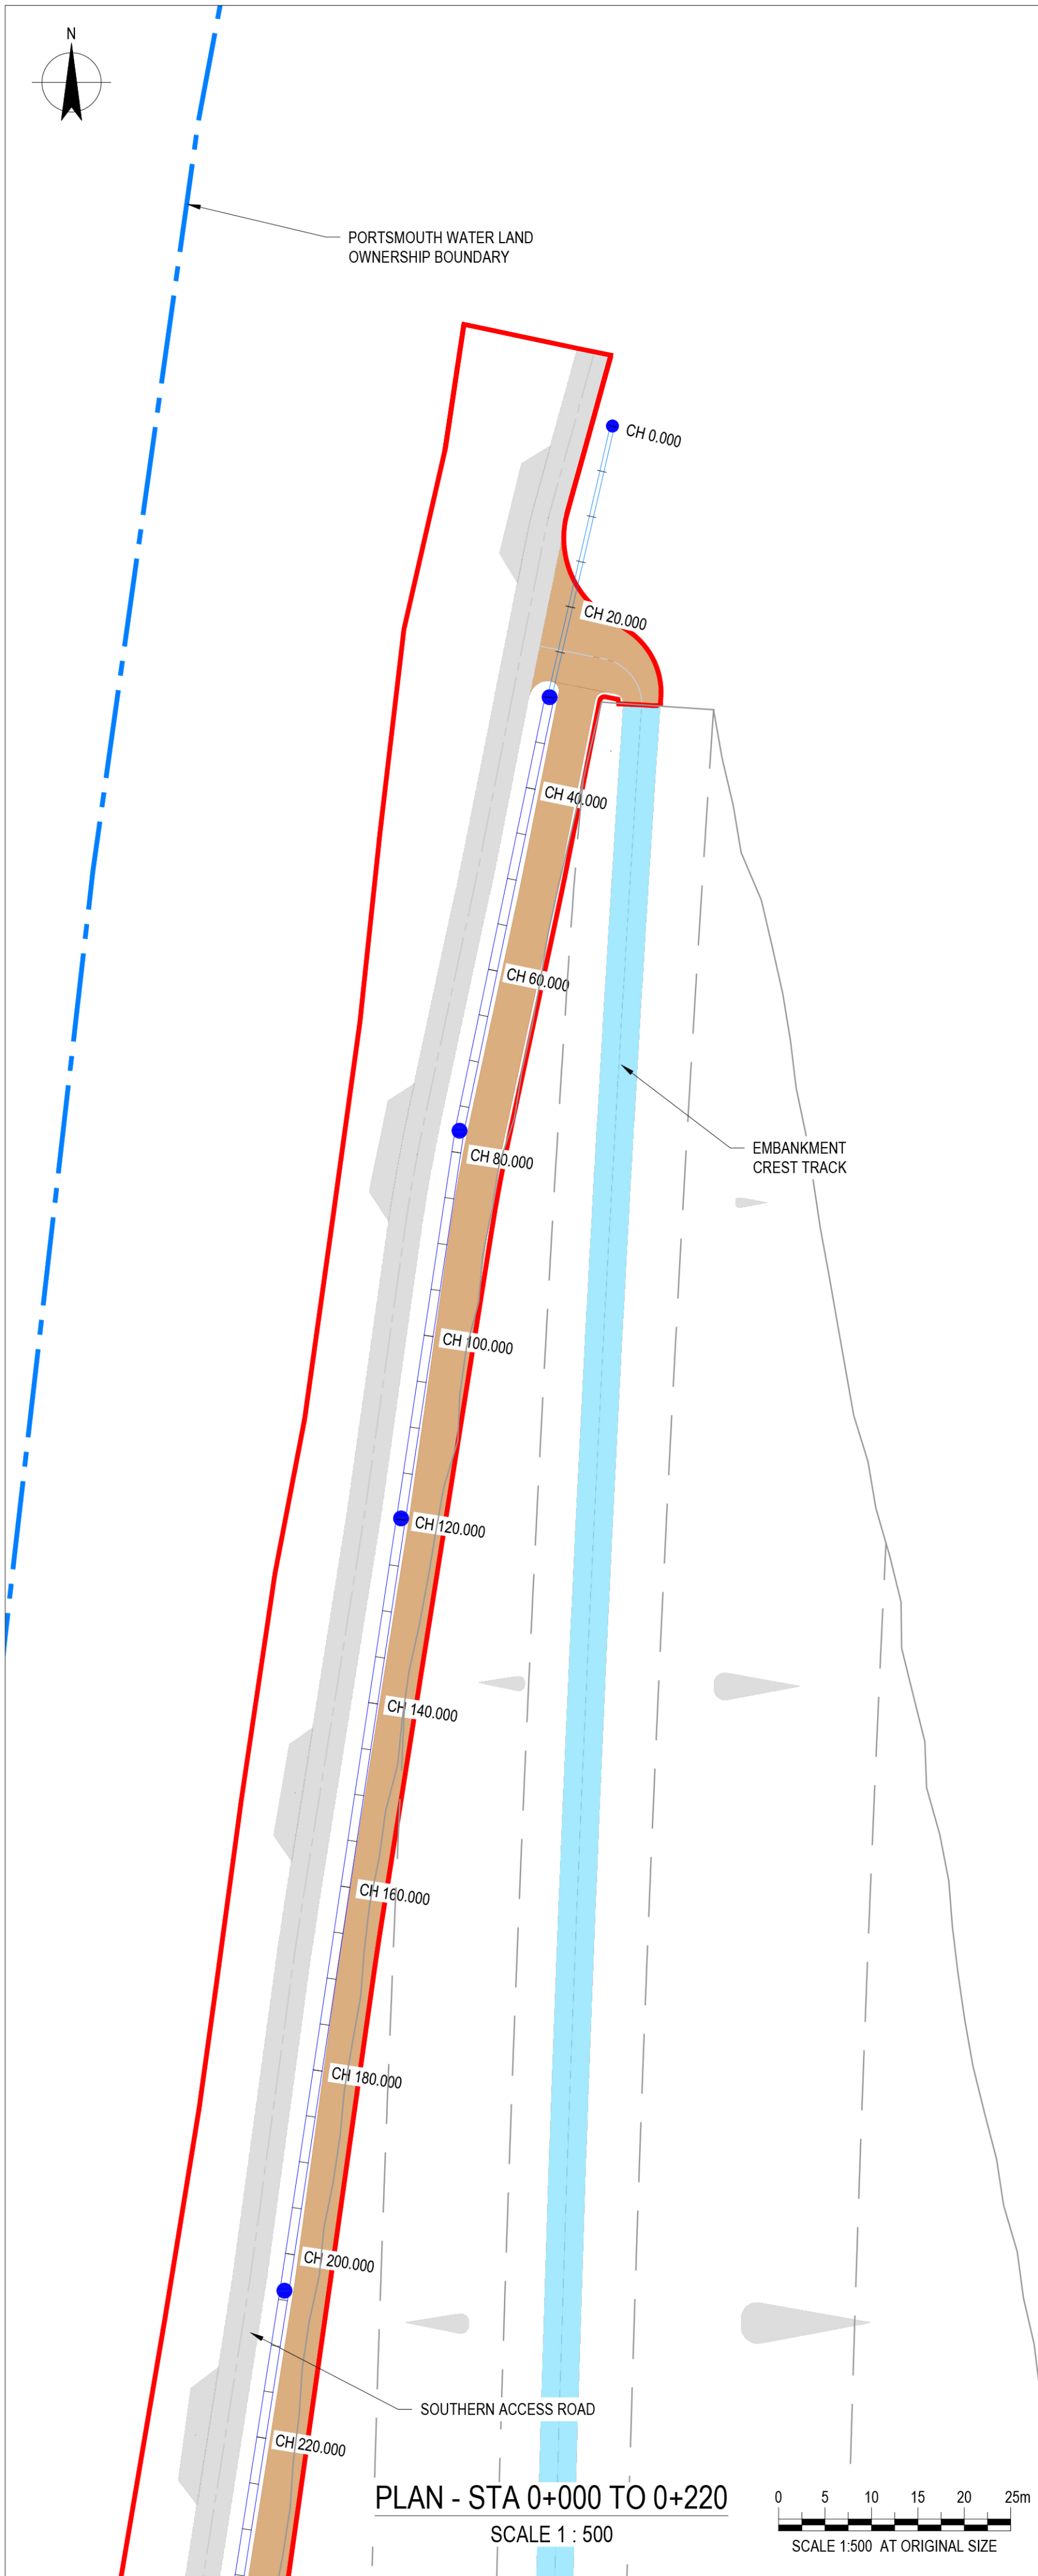
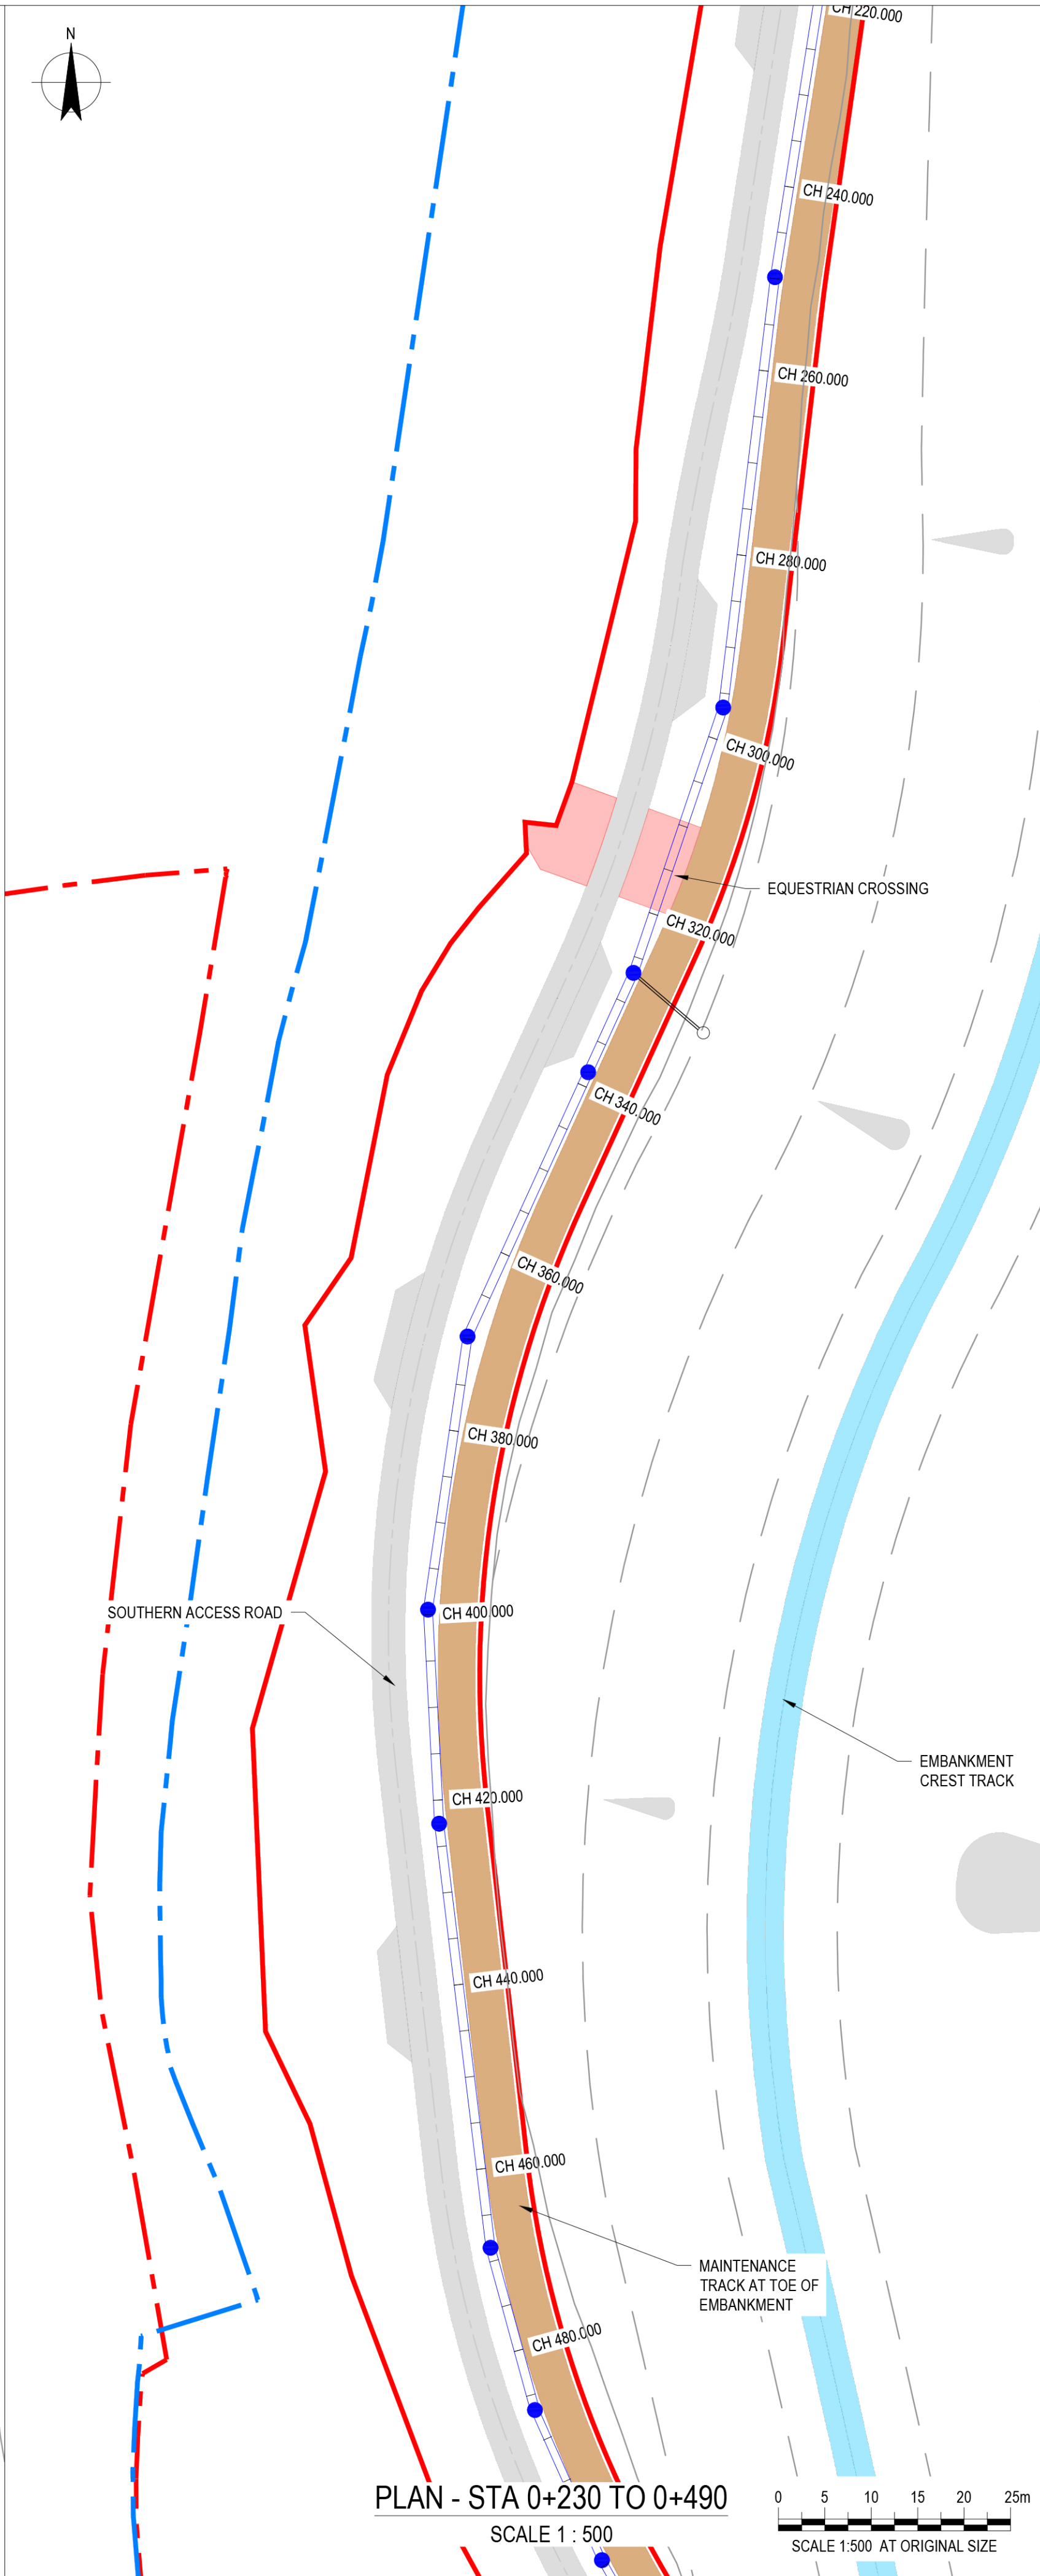


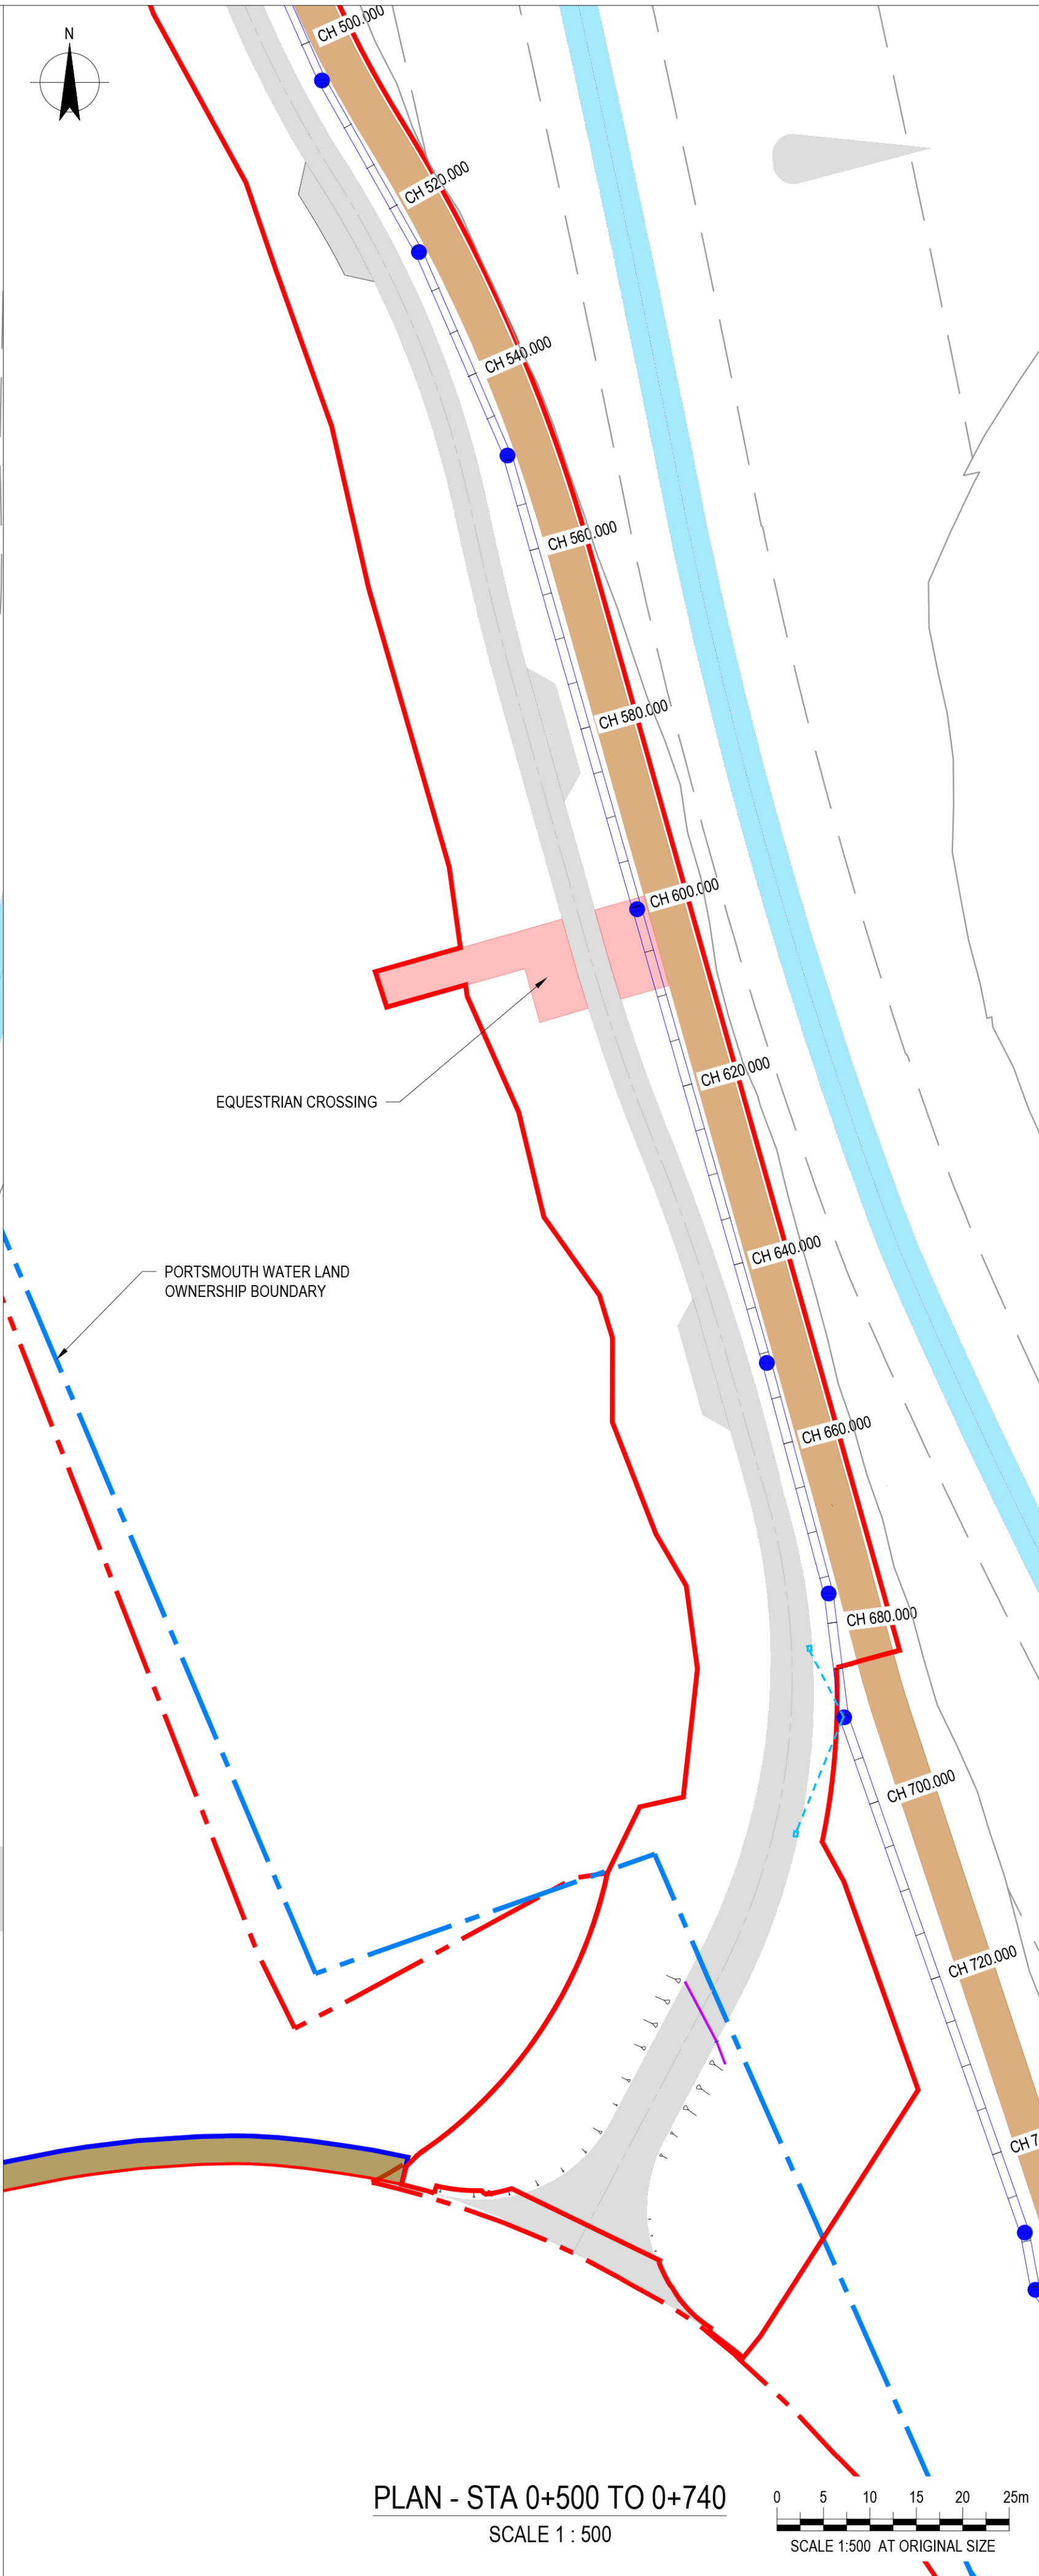


- NOTES
1. ALL DIMENSIONS ARE IN MILLIMETERS UNLESS NOTED OTHERWISE (UNO).
 2. ALL LEVELS ARE IN METRES TO ORDNANCE DATUM UNO.
 3. ALL CO-ORDINATES ARE RELATIVE TO OS NATIONAL GRID.
 4. PROPOSED ROAD MODEL AND SURFACES HAVE BEEN DESIGNED USING AUTODESK CIVIL 3D.
 5. SPOT LEVELS REPRESENT THE TOP OF THE PROPOSED FINISHED SURFACE.
 6. EMBANKMENT DESIGN AND BATTER SLOPES TO BE CONFIRMED.
 7. MAINTENANCE TRACK ADJACENT TO SOUTHERN ACCESS ROAD AND CREST TRACK SUBJECT TO FUTURE AMENDMENTS
 8. TREE ROOTS ADJACENT TO SOUTHERN ACCESS ROAD TO BE PRESERVED DURING CONSTRUCTION.
 9. PROPOSED GENERAL ARRANGEMENT OF UTILITIES AS PER HTR-FUW-ZZ-ZZ-M2-C-001 BY FUTURE WATER.
 10. DRAINAGE OF SOUTHERN ACCESS ROAD IS SHOWN INDICATIVELY. SIZES OF CONDUITS AND MANHOLES TO BE CONFIRMED AS PART OF CONDITION 32 DETAILS

REFERENCE DRAWINGS:

HTR-GHD-P4-SA-DR-T-0013	- HORIZONTAL GEOMETRY
HTR-GHD-P4-SA-DR-T-0014	- LONG SECTION SHEET 1
HTR-GHD-P4-SA-DR-T-0015	- LONG SECTION SHEET 2
HTR-GHD-P4-SA-DR-T-0016 TO T-0022	- CROSS SECTIONS

- KEY
- PROPOSED 675 DIA CARRIER DRAIN WITH FILTER DRAIN ABOVE
 - PROPOSED 1800 DIA MANHOLE
 - PROPOSED ROAD GULLY AND LEAD PIPE
 - SITE BOUNDARY
 - RESERVED MATTERS APPLICATION BOUNDARY
 - PORTSMOUTH WATER LAND OWNERSHIP BOUNDARY

 

P03	PHASE 4 PLANNING SUBMISSION	LS	KJB	12.08.26
P02	PHASE 4 PLANNING SUBMISSION	DL	TG	28.05.26
P01	PHASE 4 PLANNING SUBMISSION	DL	TG	06.02.26
Rev	Description	Checked	Approved	Date

Author	FJ	Drafting Check	DL
Designer	LG	Design Check	DL

Telephone: Havant (023) 9249 9888
Fax: Havant (023) 9245 3632
Website: www.portsmouthwater.co.uk
Registered Office: PO Box 8 West Street
Havant Hampshire PO9 1LG
REGISTERED IN ENGLAND No. 2536455



Project No.
12547181

Client PORTSMOUTH WATER

Project HAVANT THICKET RESERVOIR

Status FOR INFORMATION Status Code S2

Drawing Title SOUTHERN ACCESS ROAD DRAINAGE LAYOUT GENERAL ARRANGEMENT

Size
A1

Drawing No. HTR-GHD-P4-SA-DR-T-0026 Rev P03